



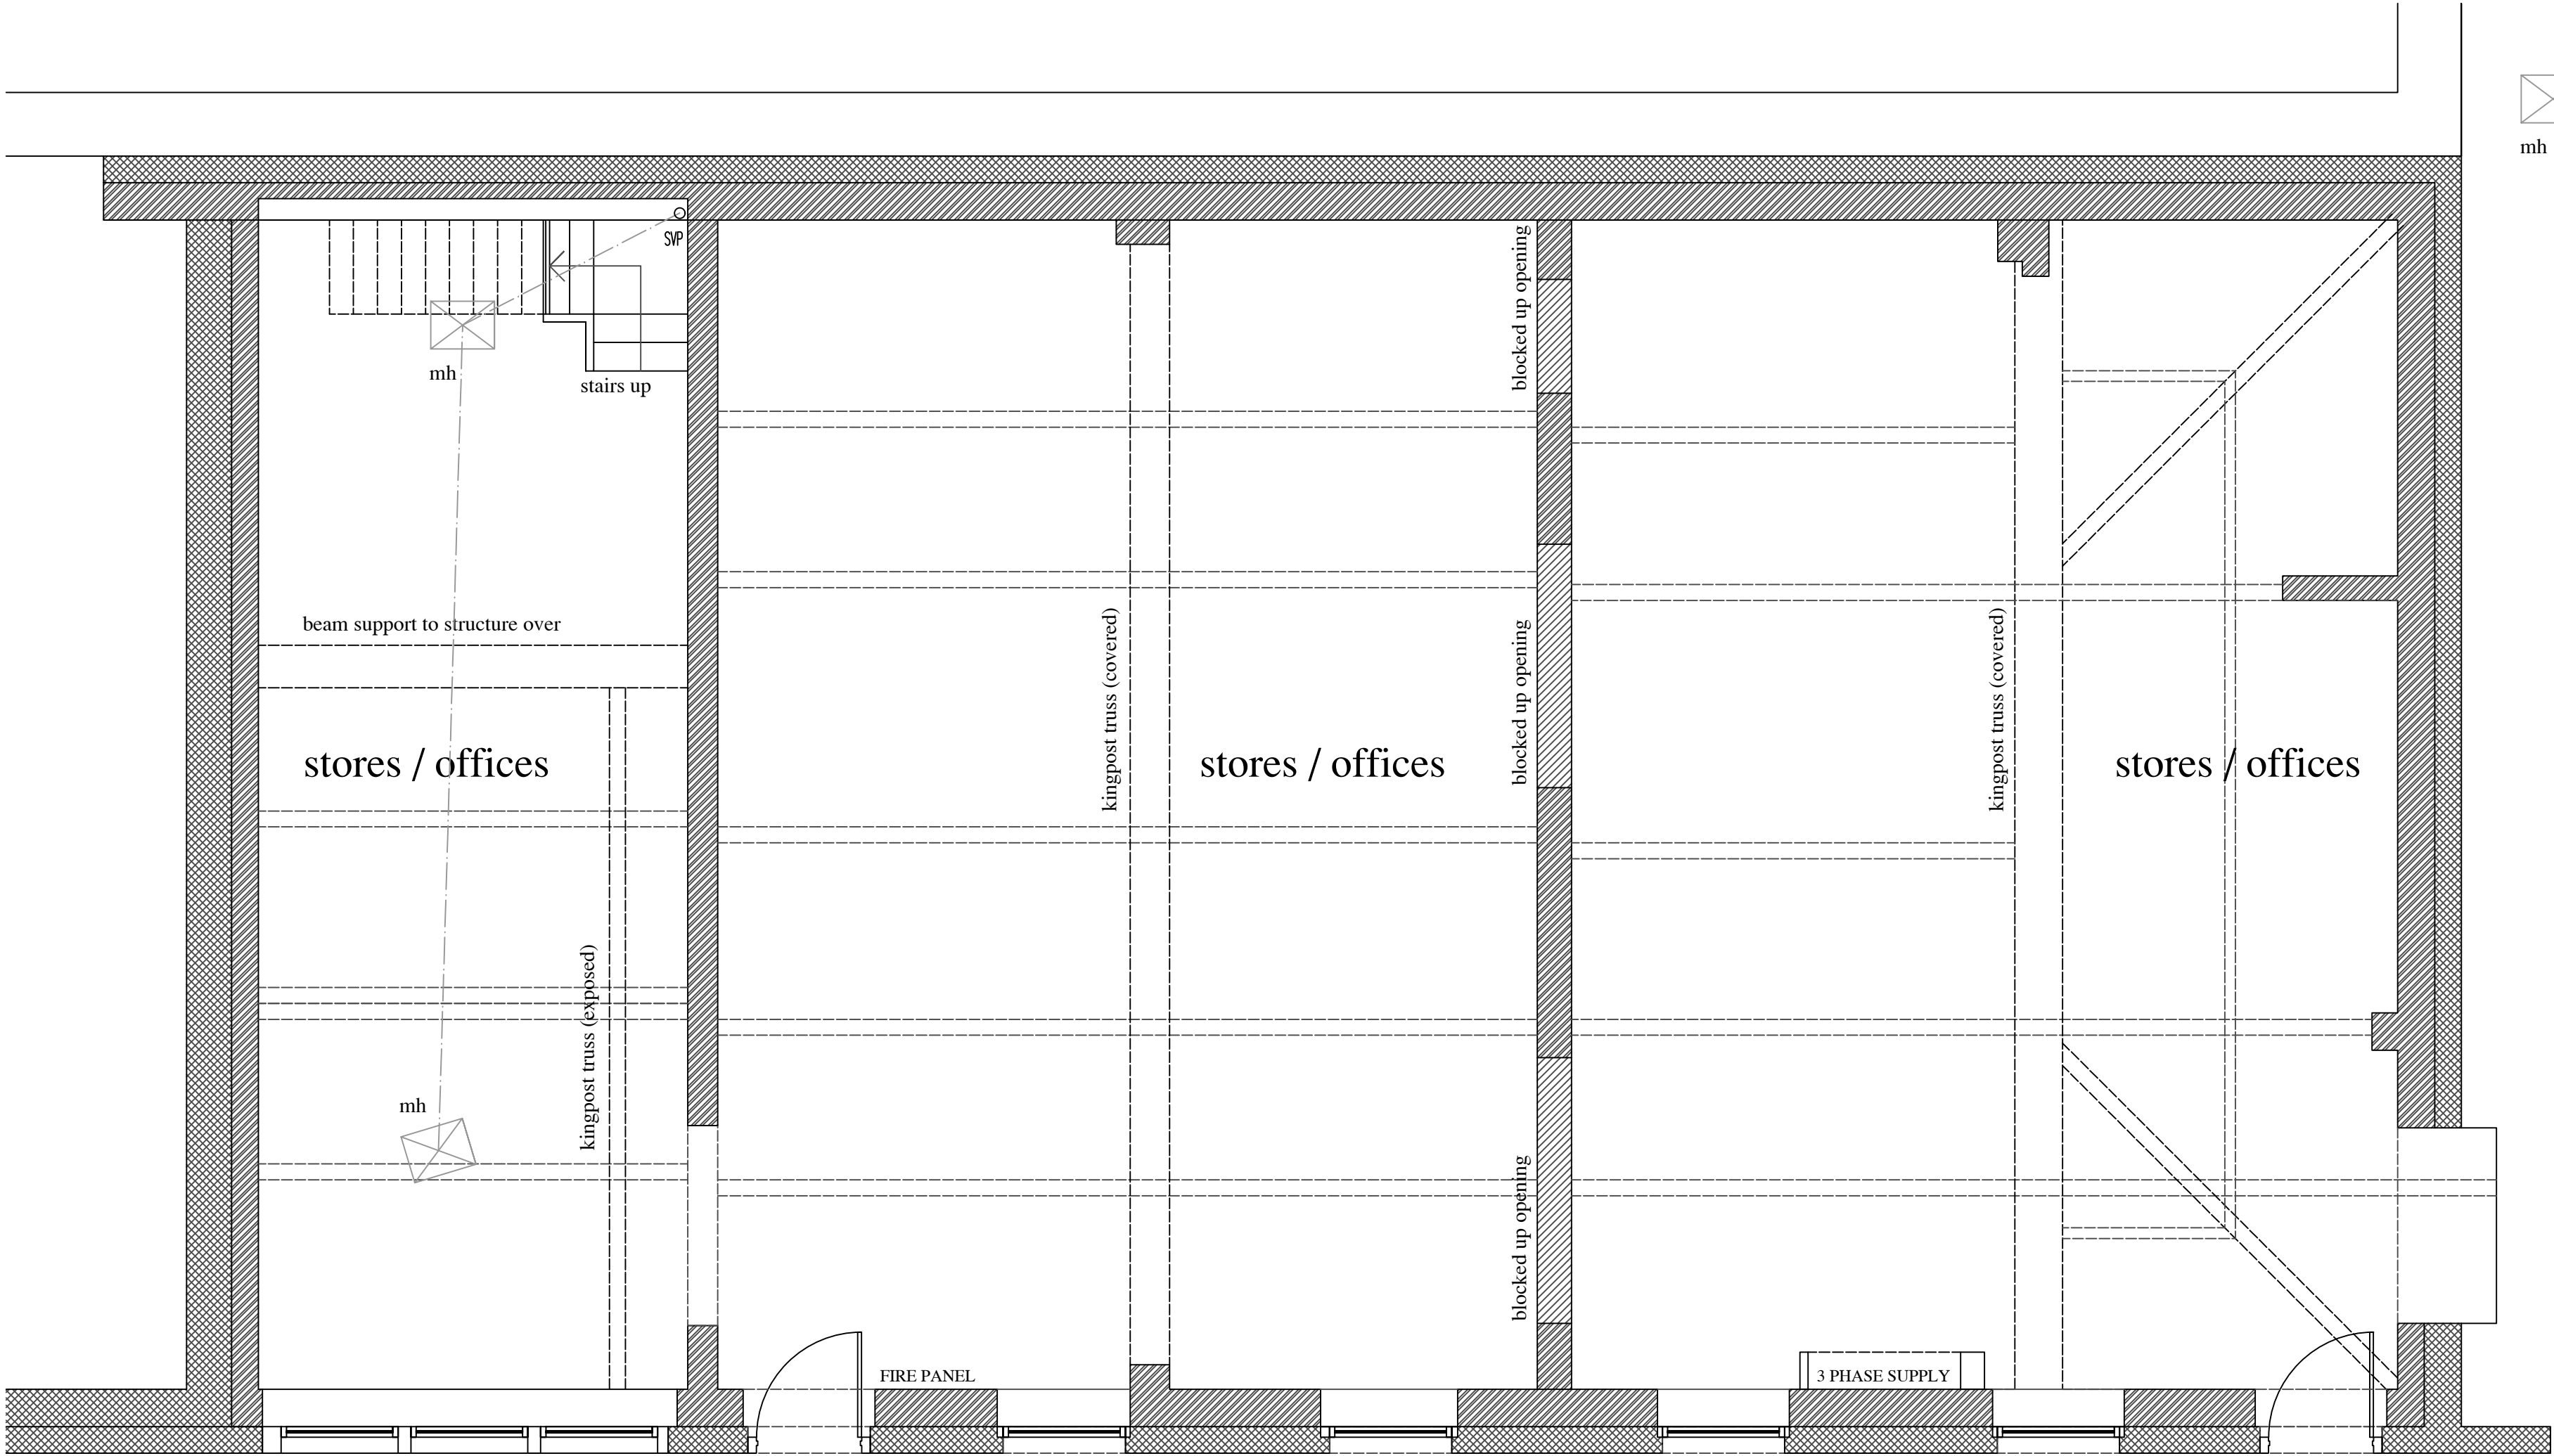

GROUND FLOOR PLAN & FRONT ELEVATION AS EXISTING 1:50
THE OLD PUMP ROOM STORES, GEORGE ST

 

REVISIONS:
THE OLD PUMP ROOM STORES
GEORGE STREET, BUXTON
OLD PUMP ROOM STORES

SCALE: 1:50
DATE: FEB'2021 | DRAWN: AJS | CHECKED: AJS

©THIS DRAWING AND THE BUILDING WORKS DEPICTED ARE THE COPYRIGHT OF AJS ARCHITECTURE
AND MAY NOT BE REPRODUCED OR AMENDED EXCEPT BY WRITTEN PERMISSION. NO LIABILITY WILL BE ACCEPTED
FOR AMENDMENTS MADE BY OTHER PERSONS.

A.J.S ARCHITECTURE



32 carr road,
buxton,
derbyshire,
sk17 6wf.
h: 01298 26062
m: 07794 400237

DRAWING No: EXISTING 01

B REGS COMPLIANT