
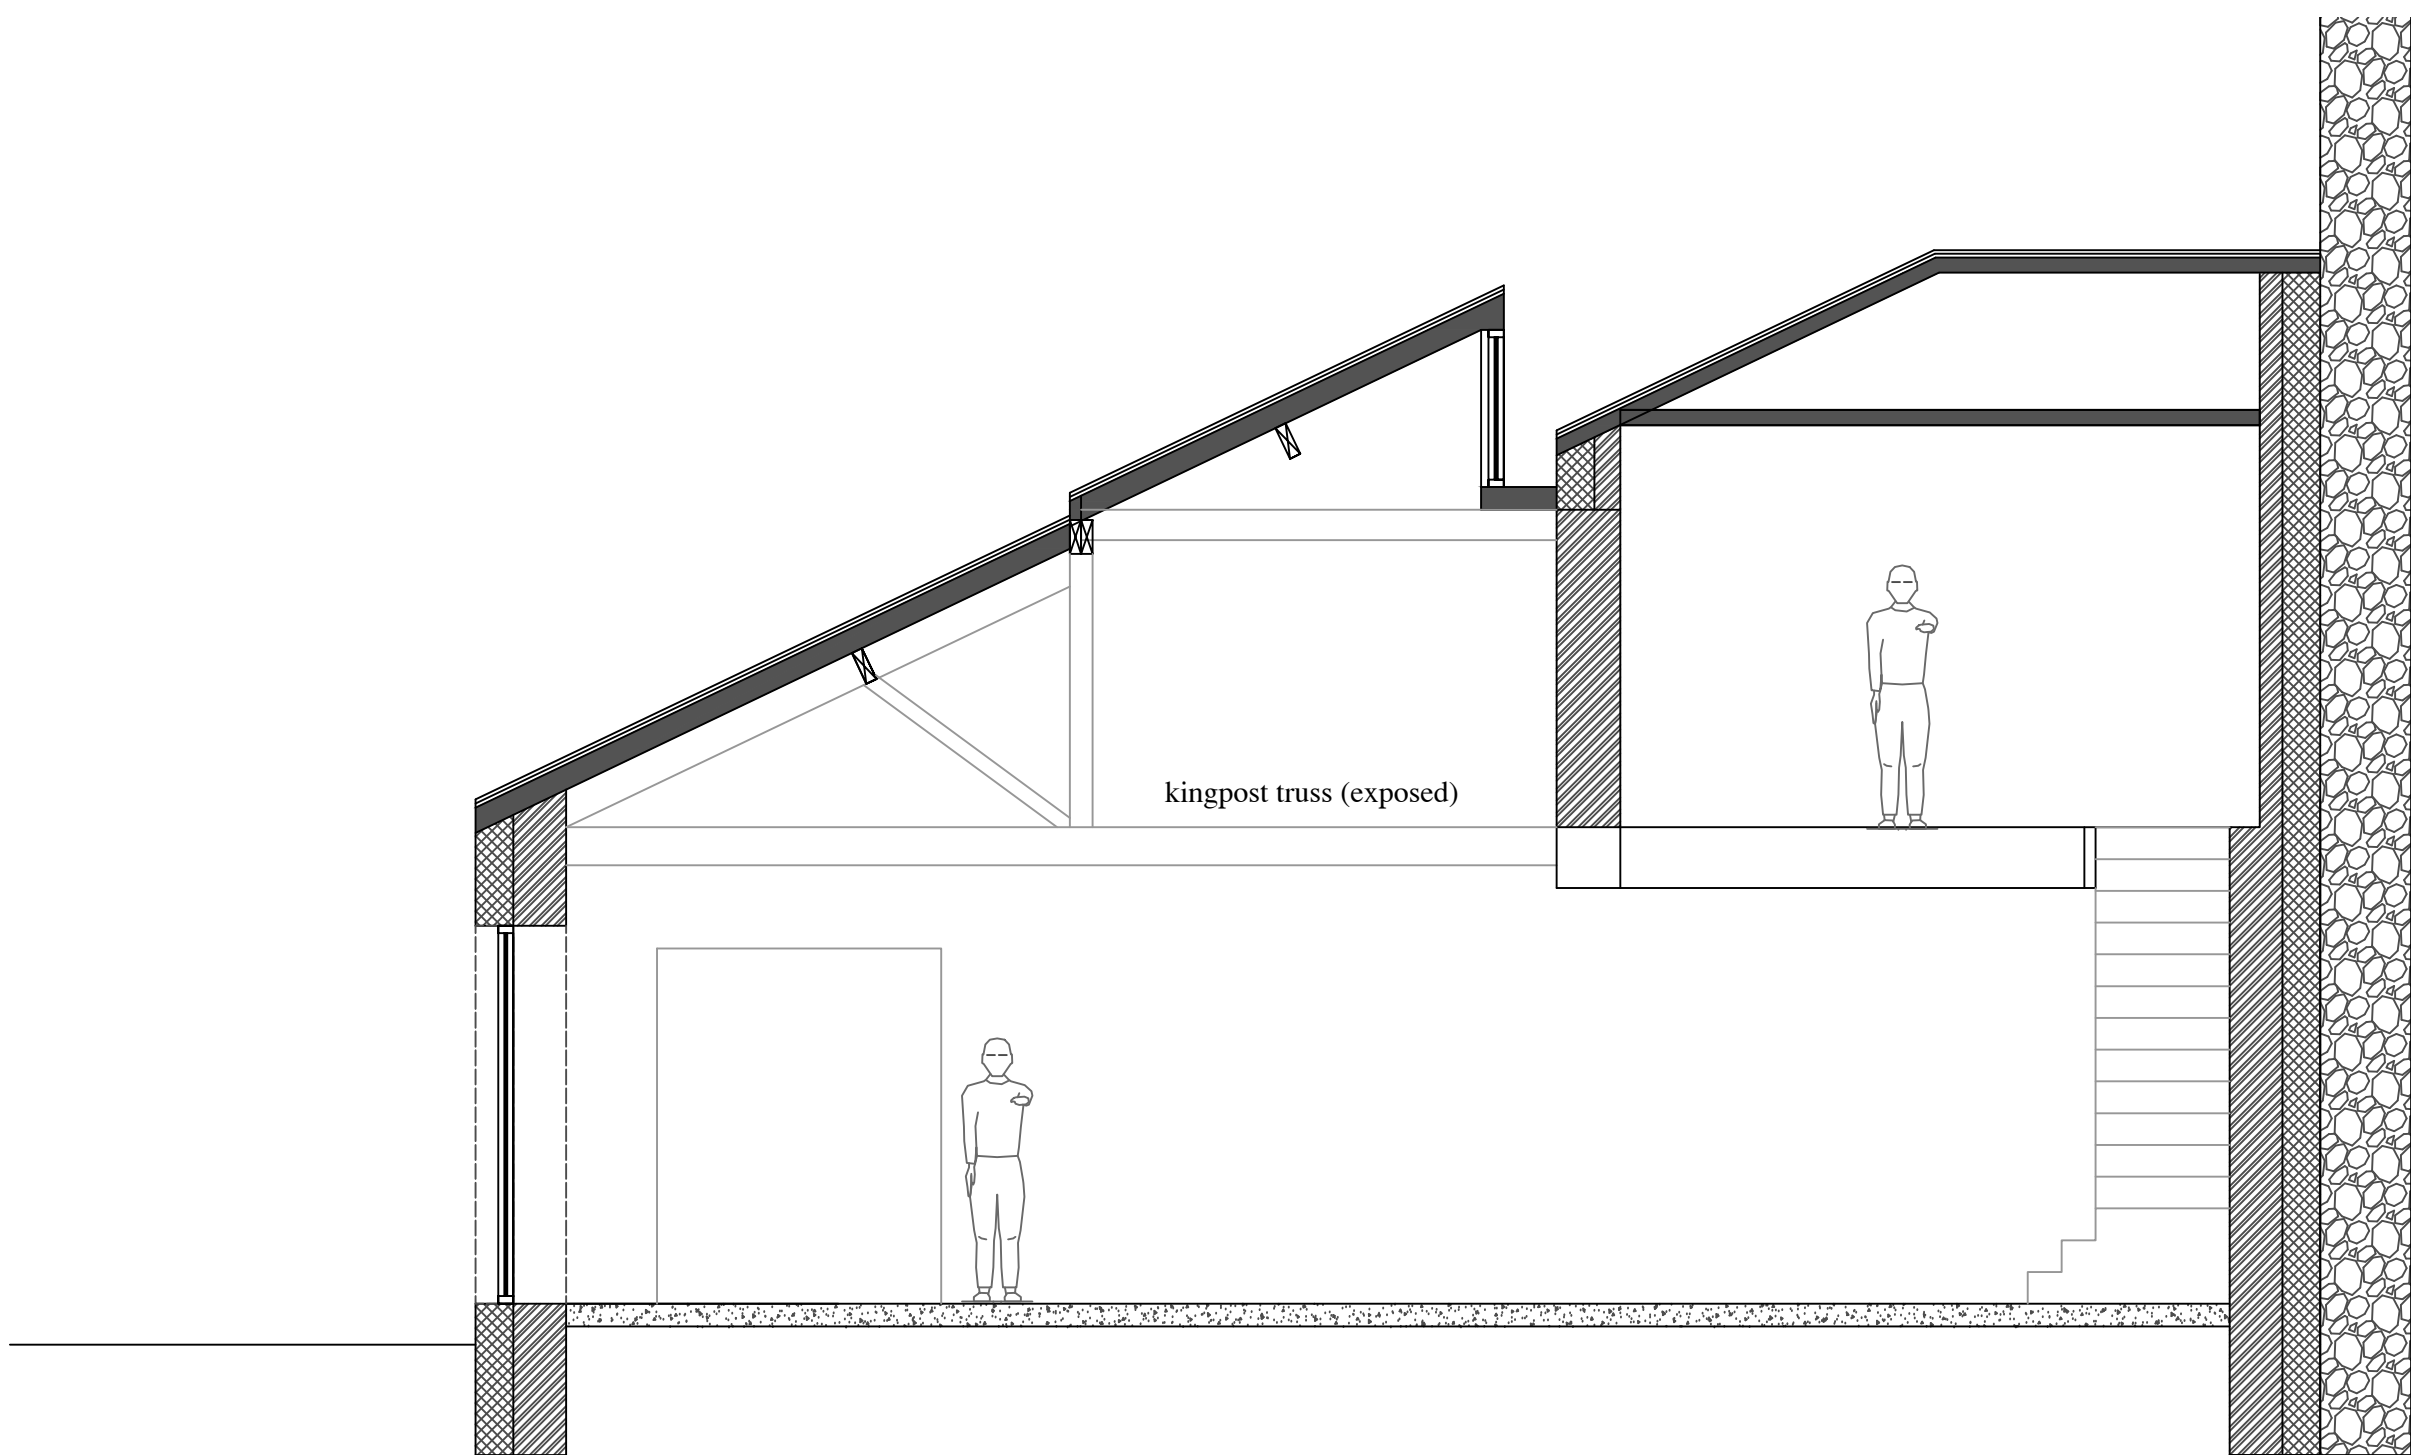
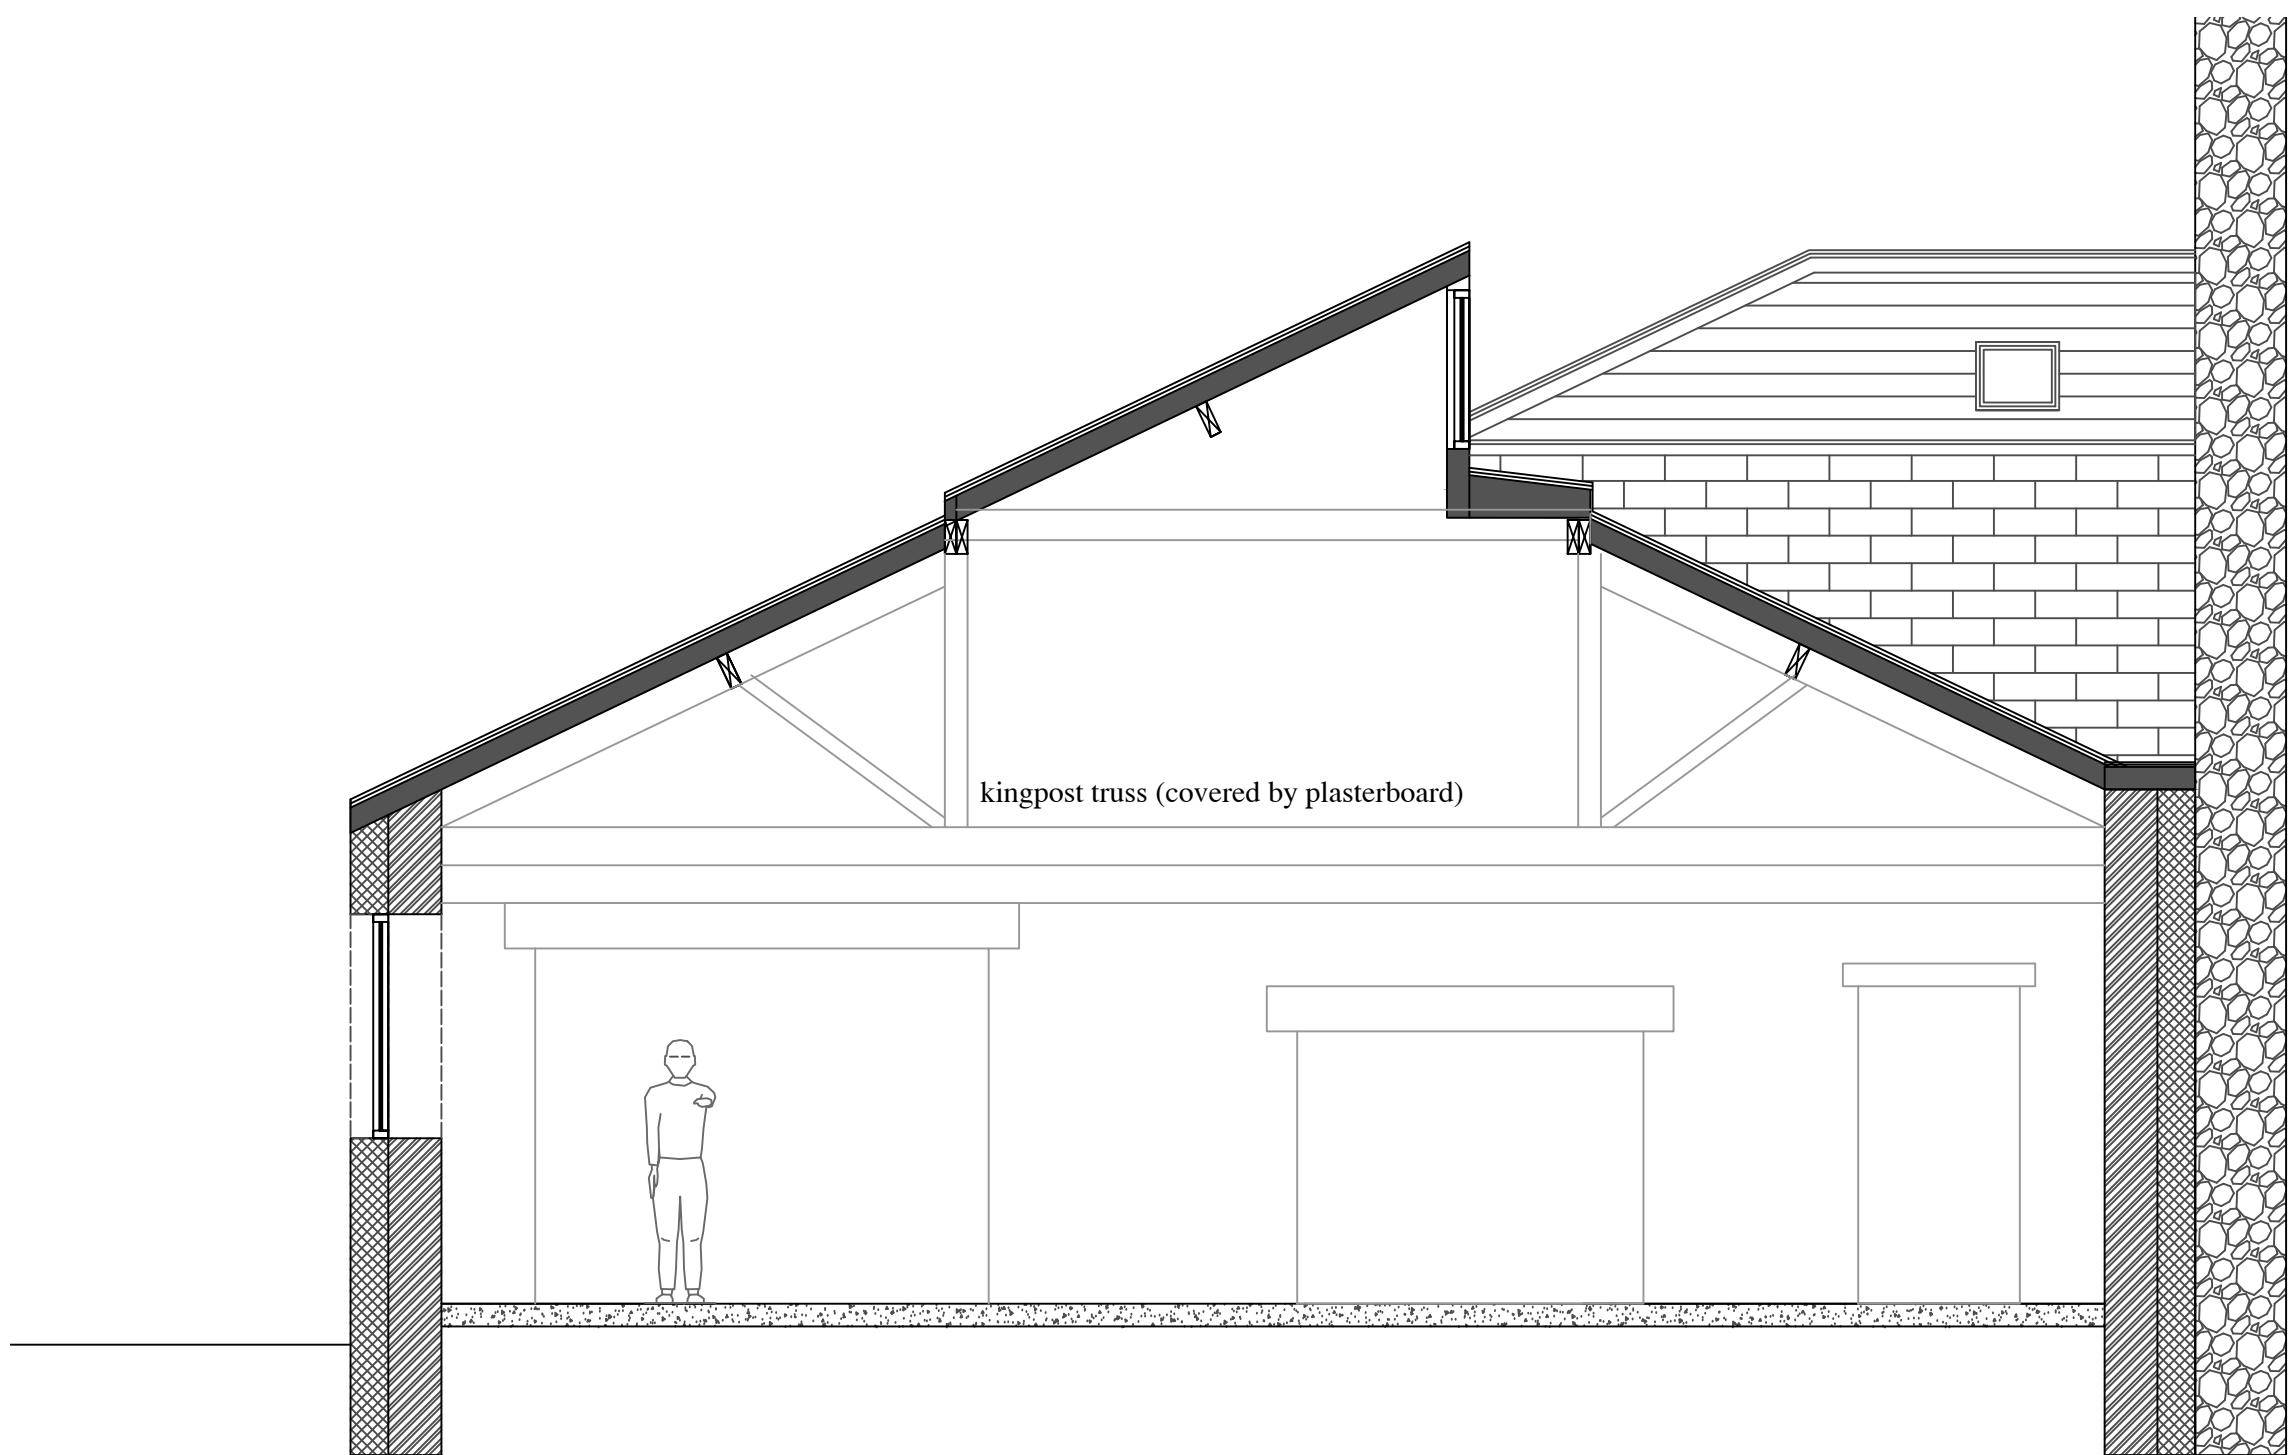
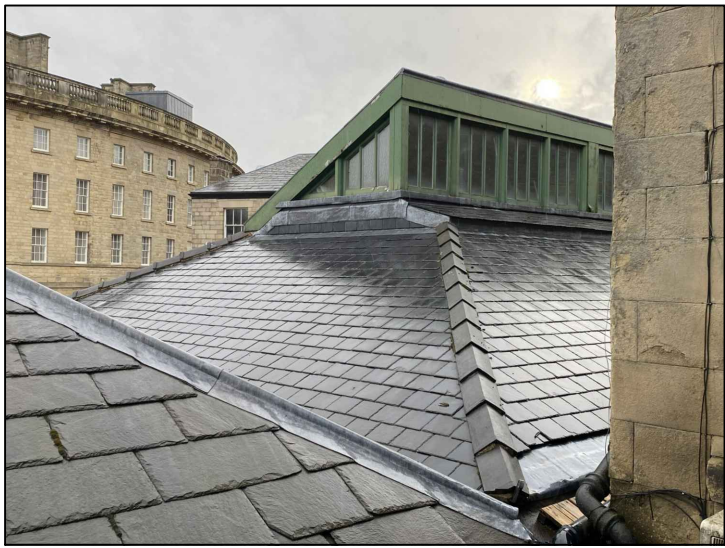


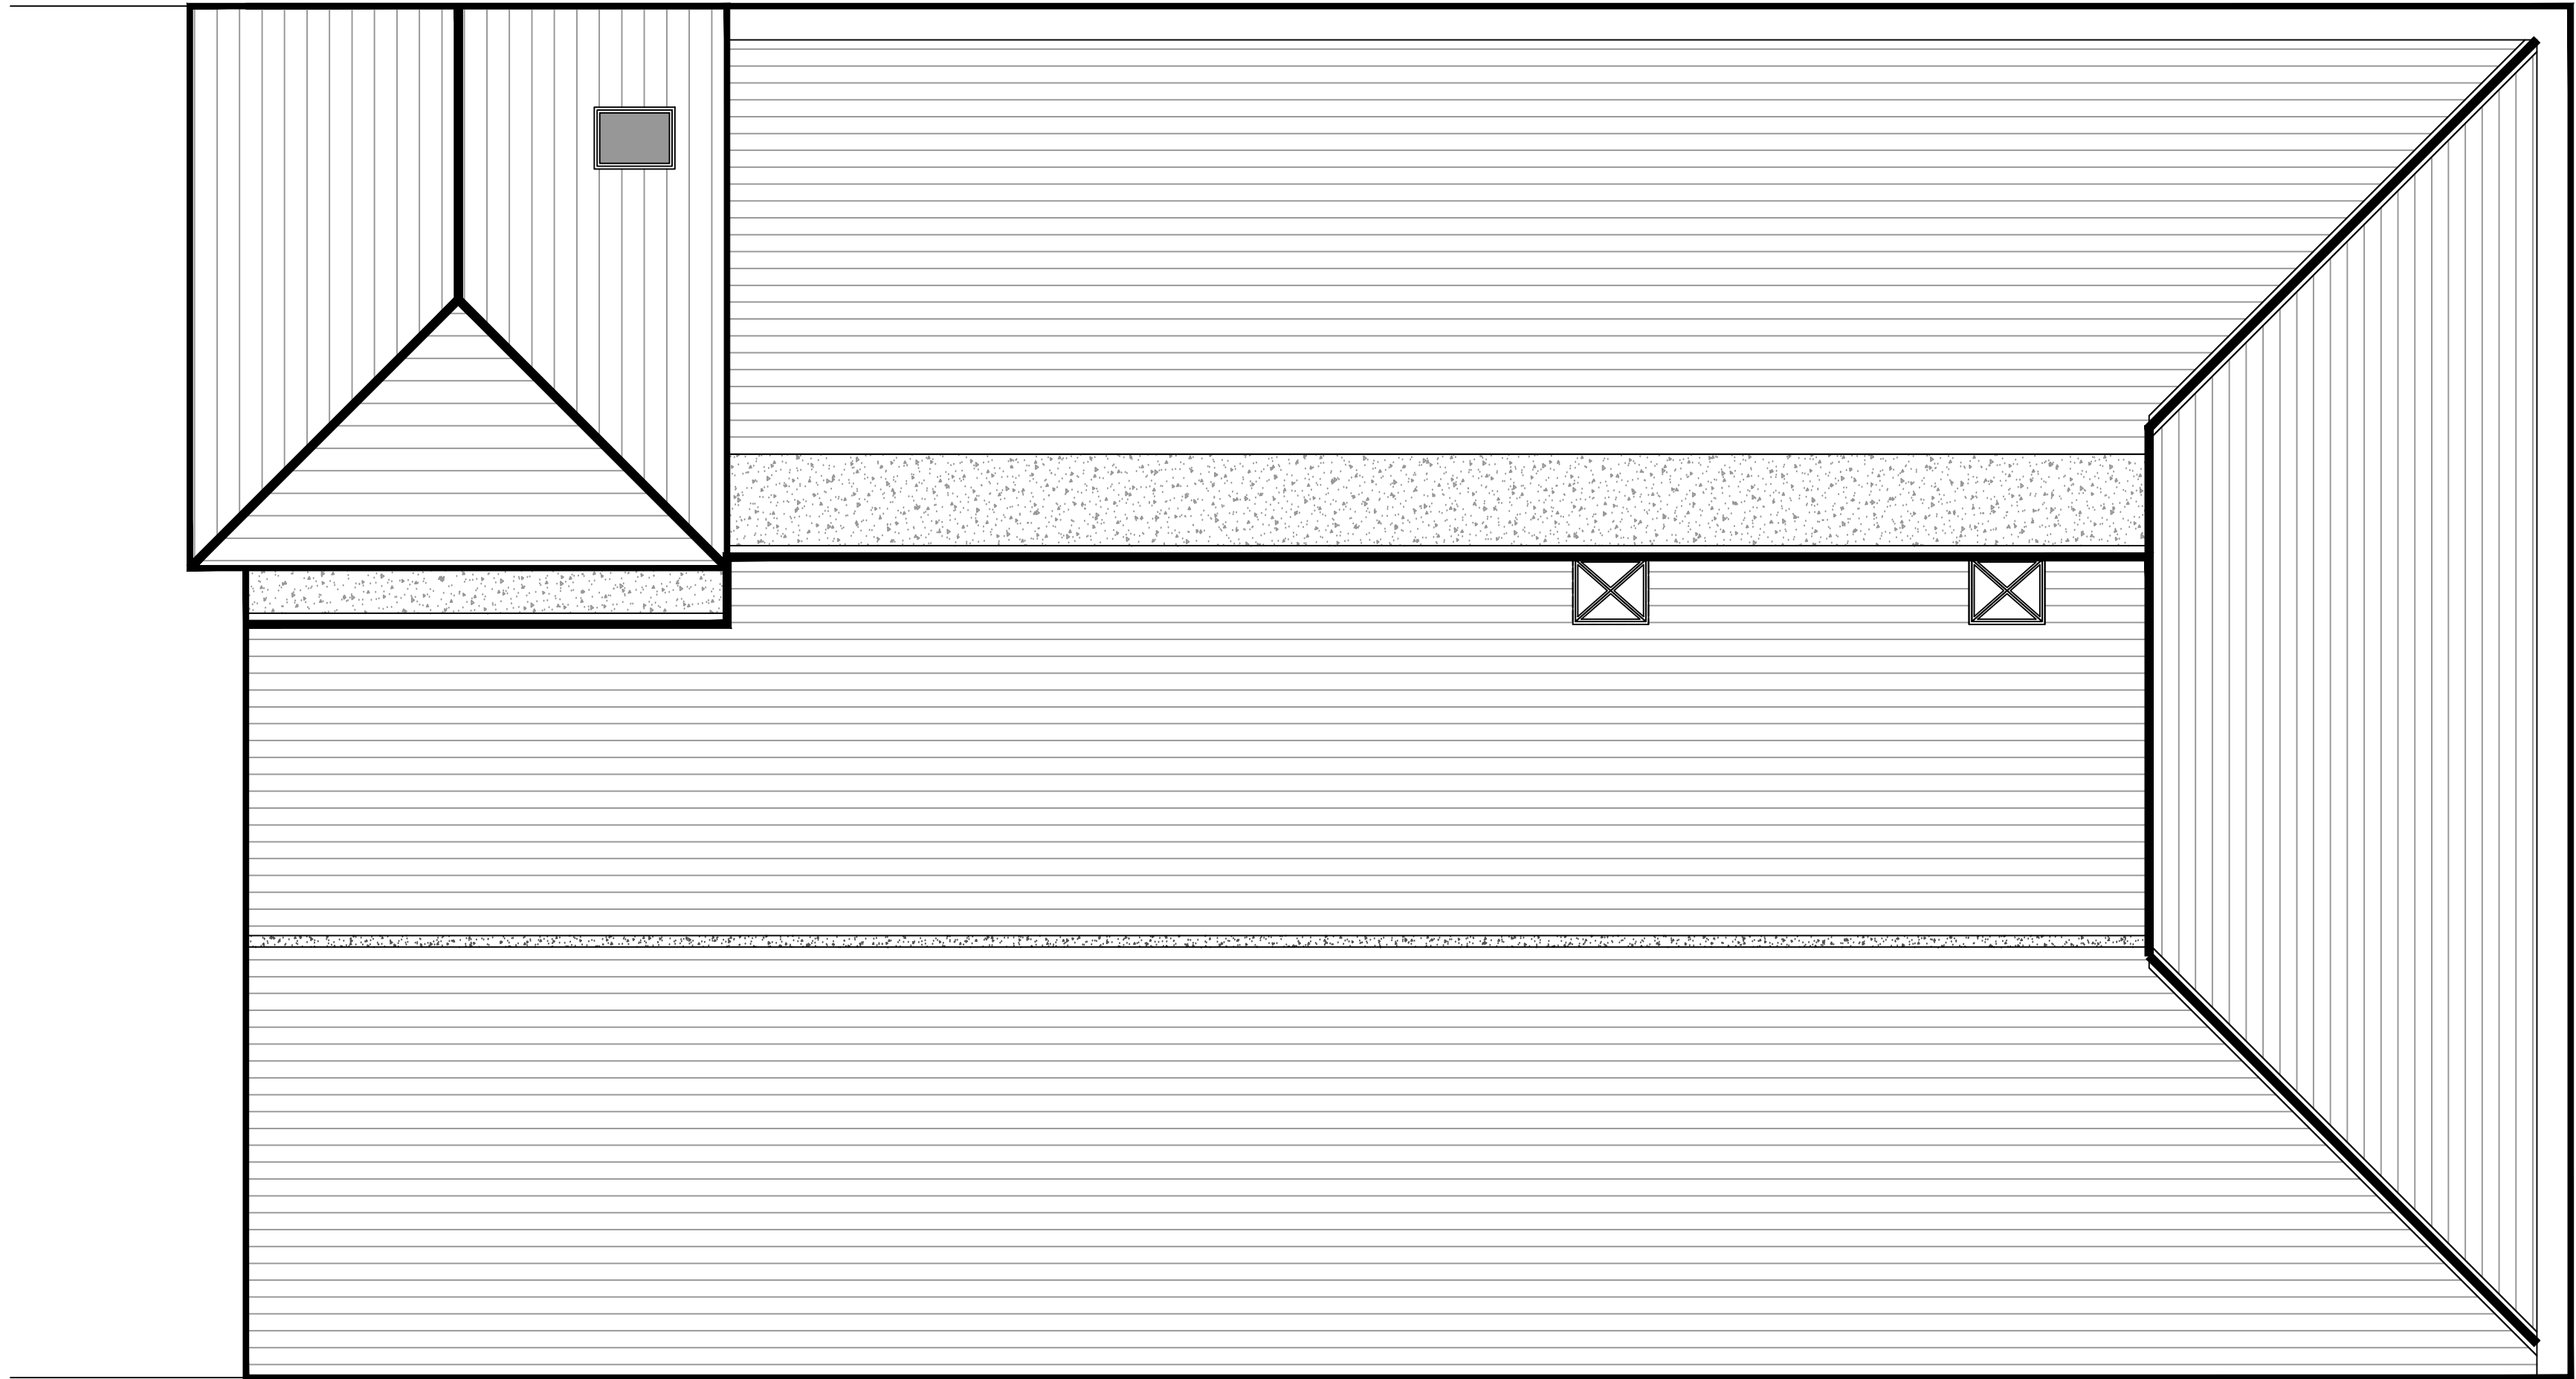

ROOF PLAN AND CROSS SECTION AS EXISTING 1:50

THE OLD PUMP ROOM STORES, GEORGE ST

0M 1M 2M 3M

REVISIONS:
THE OLD PUMP ROOM STORES
GEORGE STREET, BUXTON
OLD PUMP ROOM STORES

SCALE: 1:50
DATE: FEB'2021 | DRAWN: AJS | CHECKED: AJS

©THIS DRAWING AND THE BUILDING WORKS DEPICTED ARE THE COPYRIGHT OF AJS ARCHITECTURE
AND MAY NOT BE REPRODUCED OR AMENDED EXCEPT BY WRITTEN PERMISSION. NO LIABILITY WILL BE ACCEPTED
FOR AMENDMENTS MADE BY OTHER PERSONS.



DRAWING No: EXISTING 03

B REGS COMPLIANT