


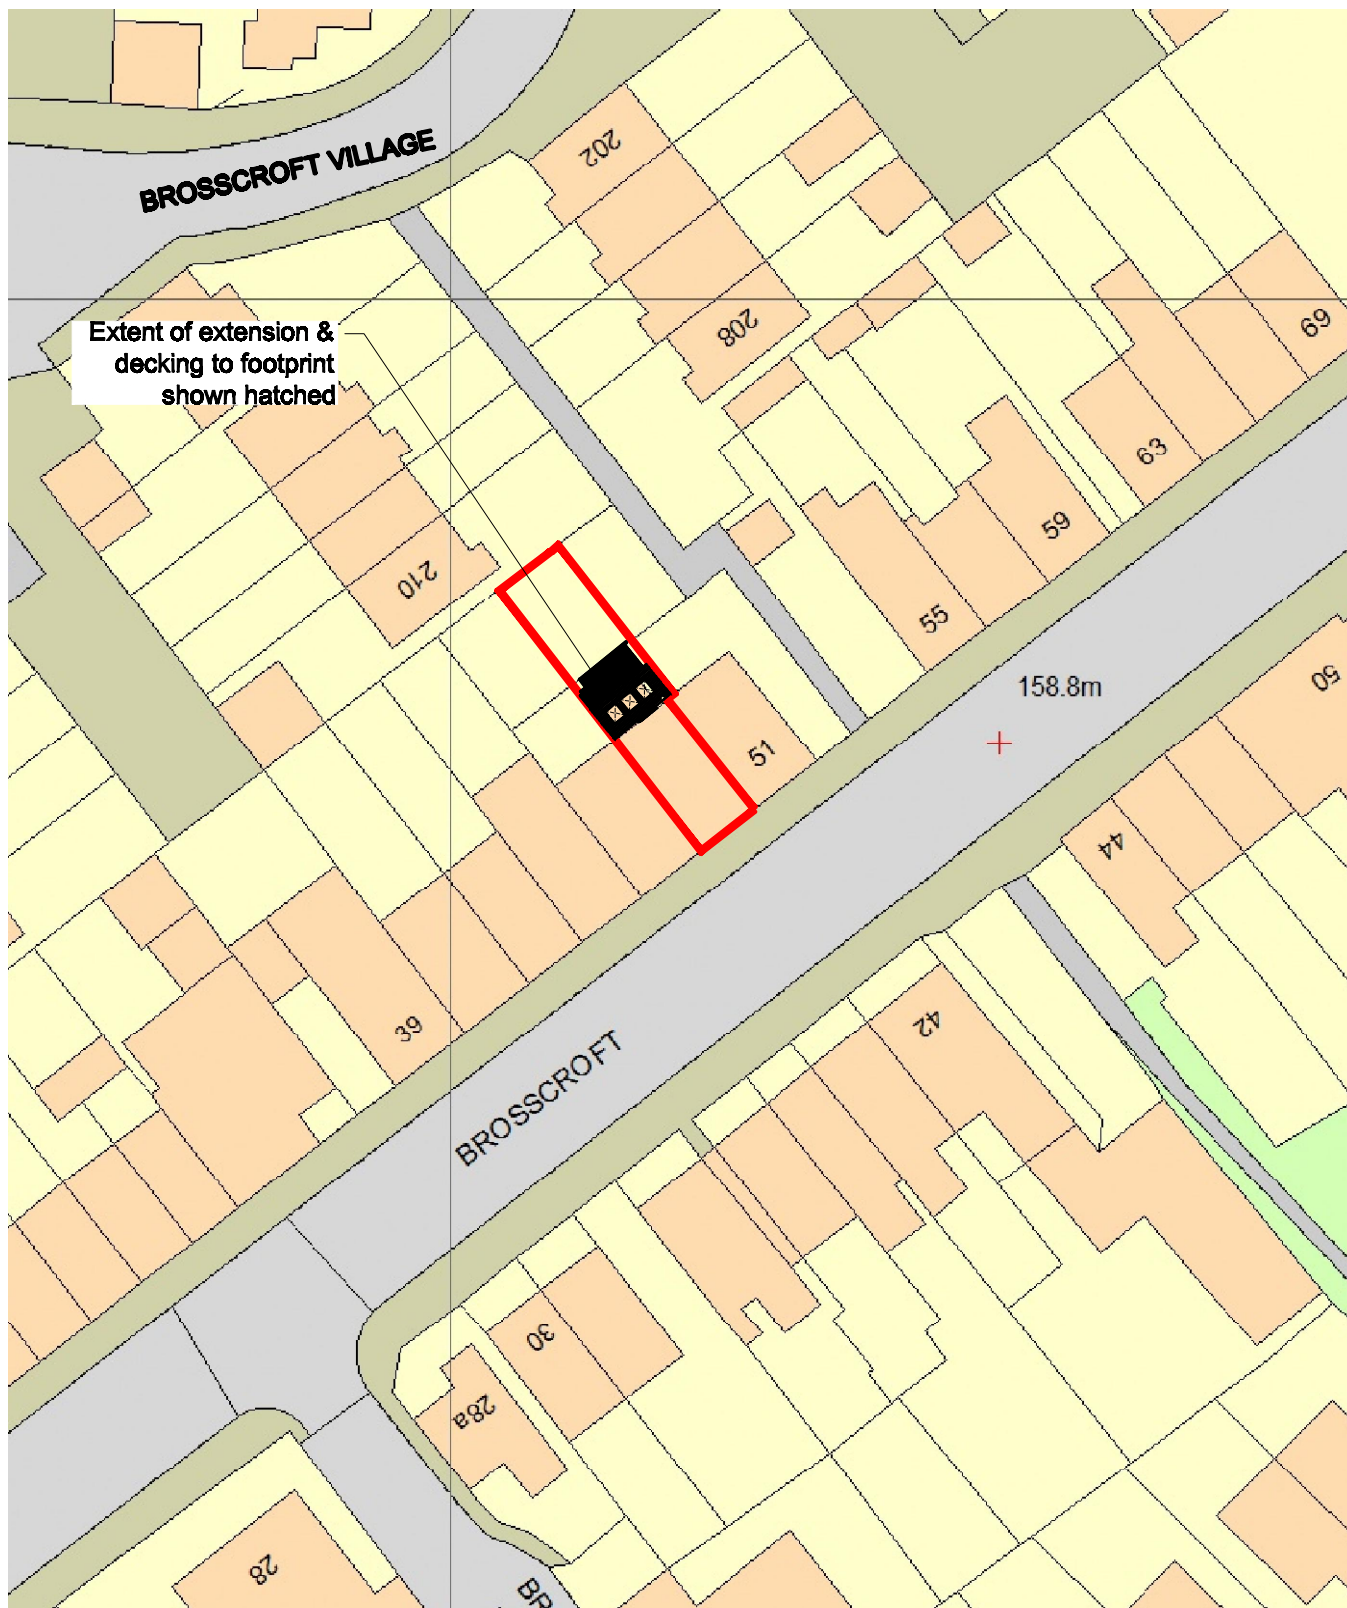

49 Brosscroft, Hadfield
Proposed Site Plan
Scale 1:500

