



EXISTING

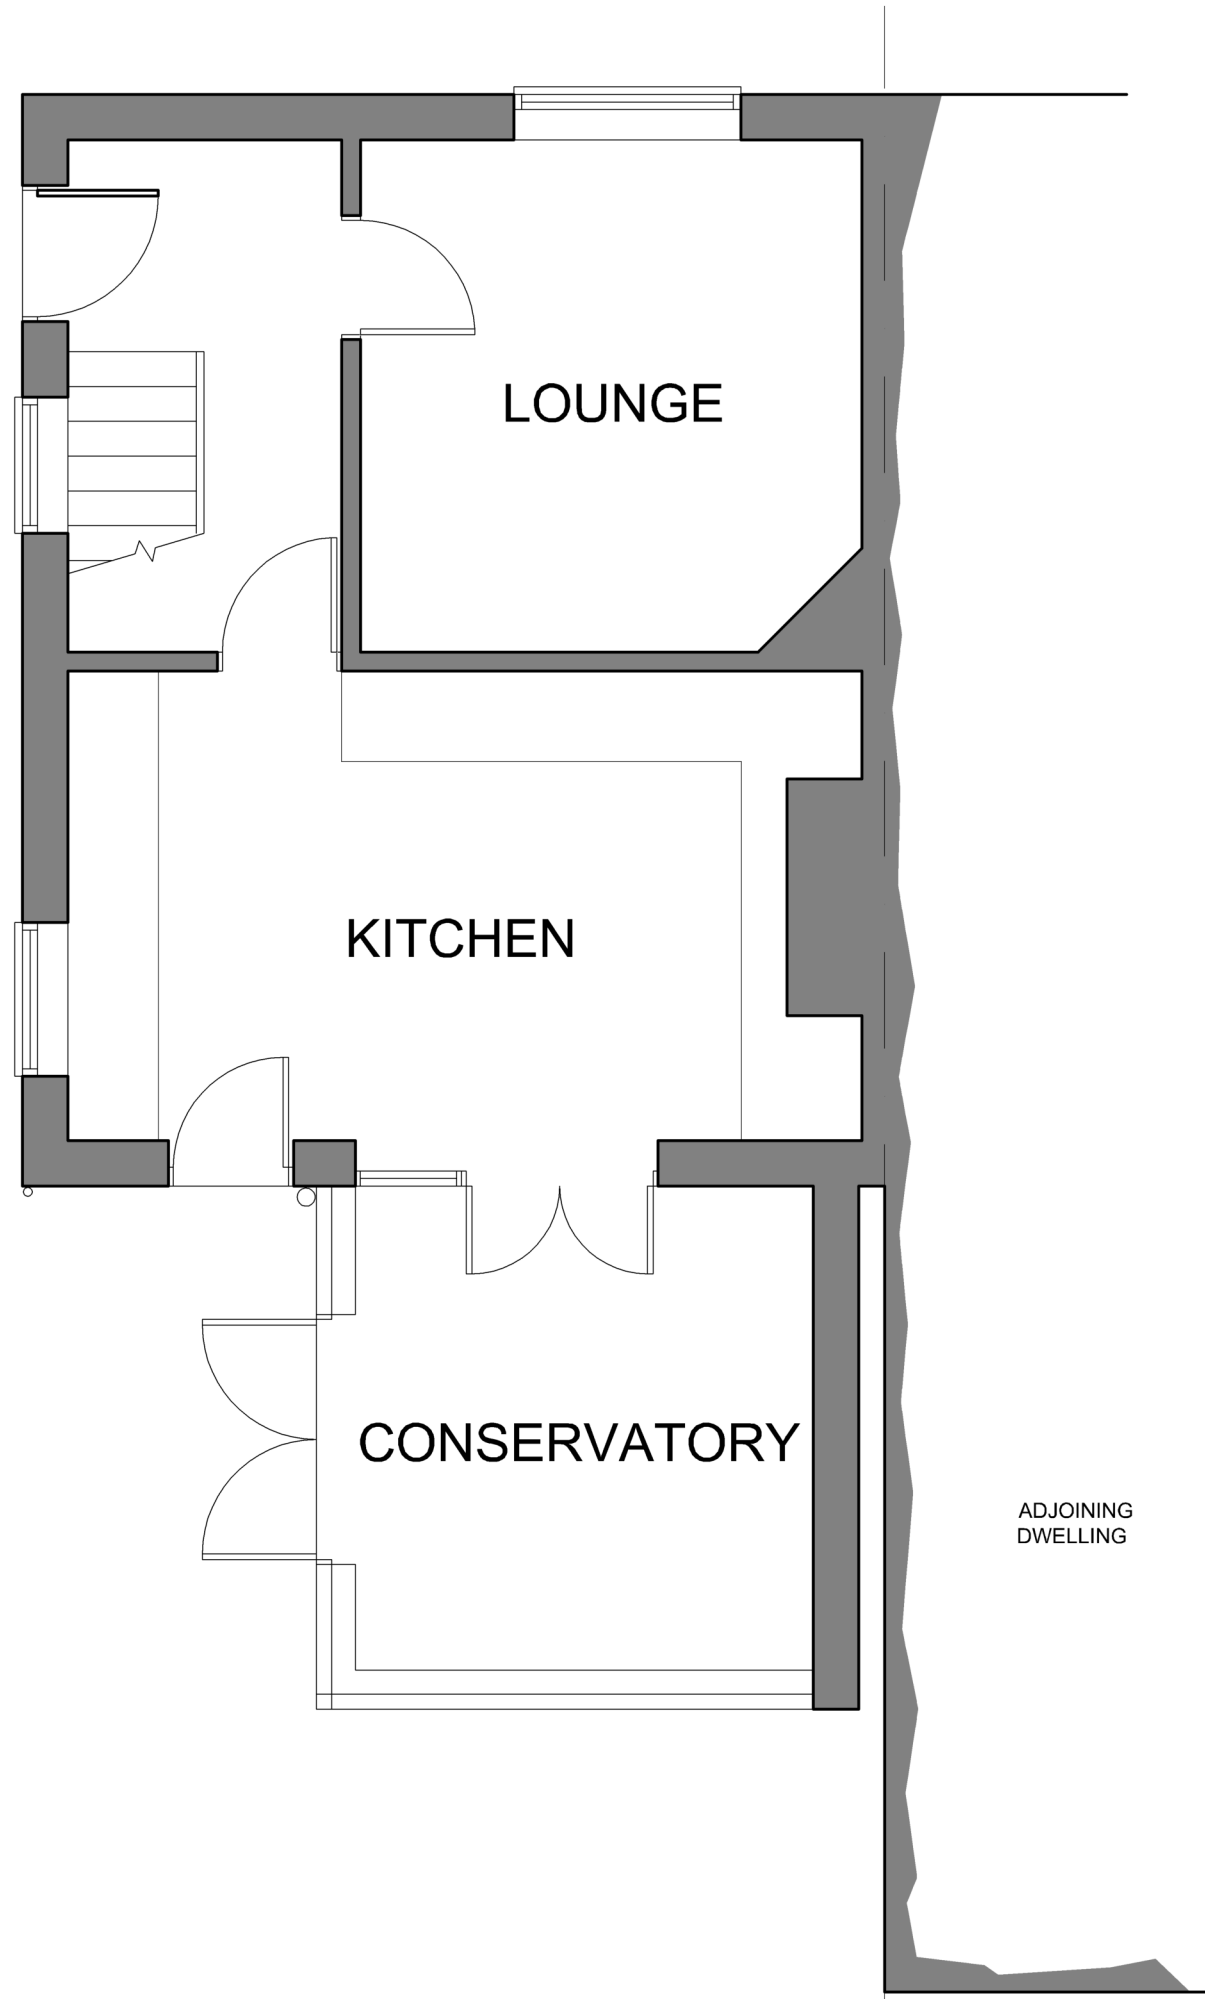

GROUND FLOOR PLAN



REAR ELEVATION

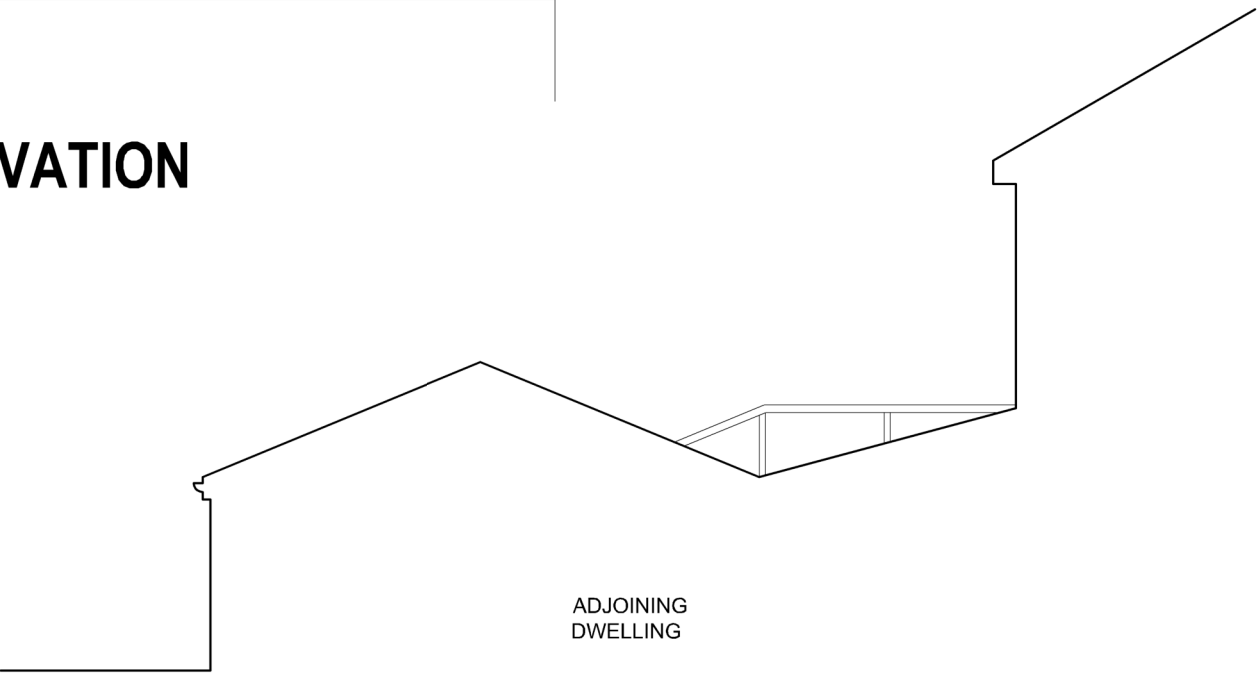

SIDE ELEVATION



SIDE ELEVATION

Rev	Notes	Date
Job Title		
PROPOSED EXTENSION AT		
9 BATHAM GATE ROAD		
PEAK DALE		
SK17 8AH		
SURVEY AS EXISTING		
Client		
MR & MRS JACKSON		
Dwg No.		
01		
Date	Scale	
FEB 2021	1:50 @ A2	