



PROPOSED

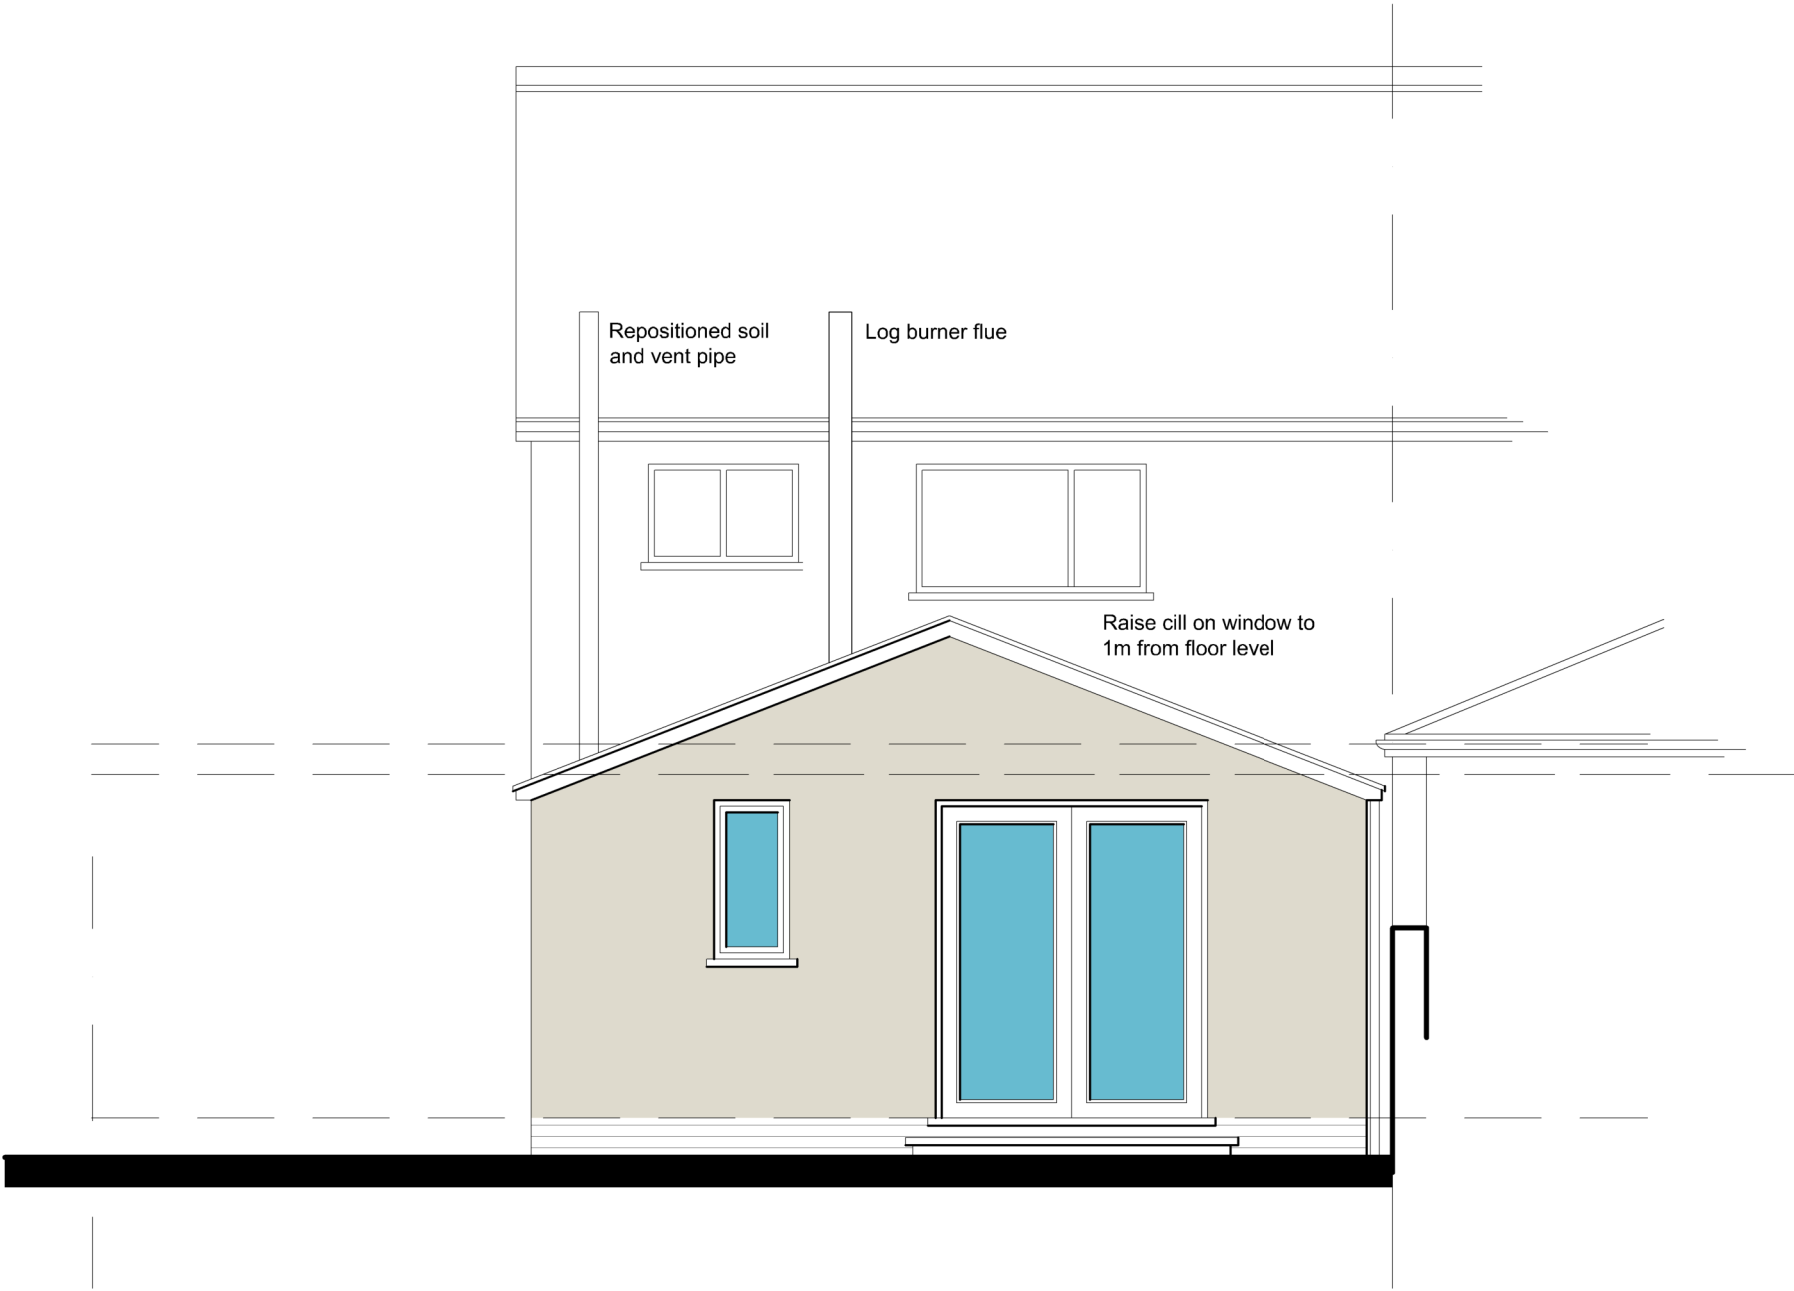


REAR ELEVATION




SIDE ELEVATION

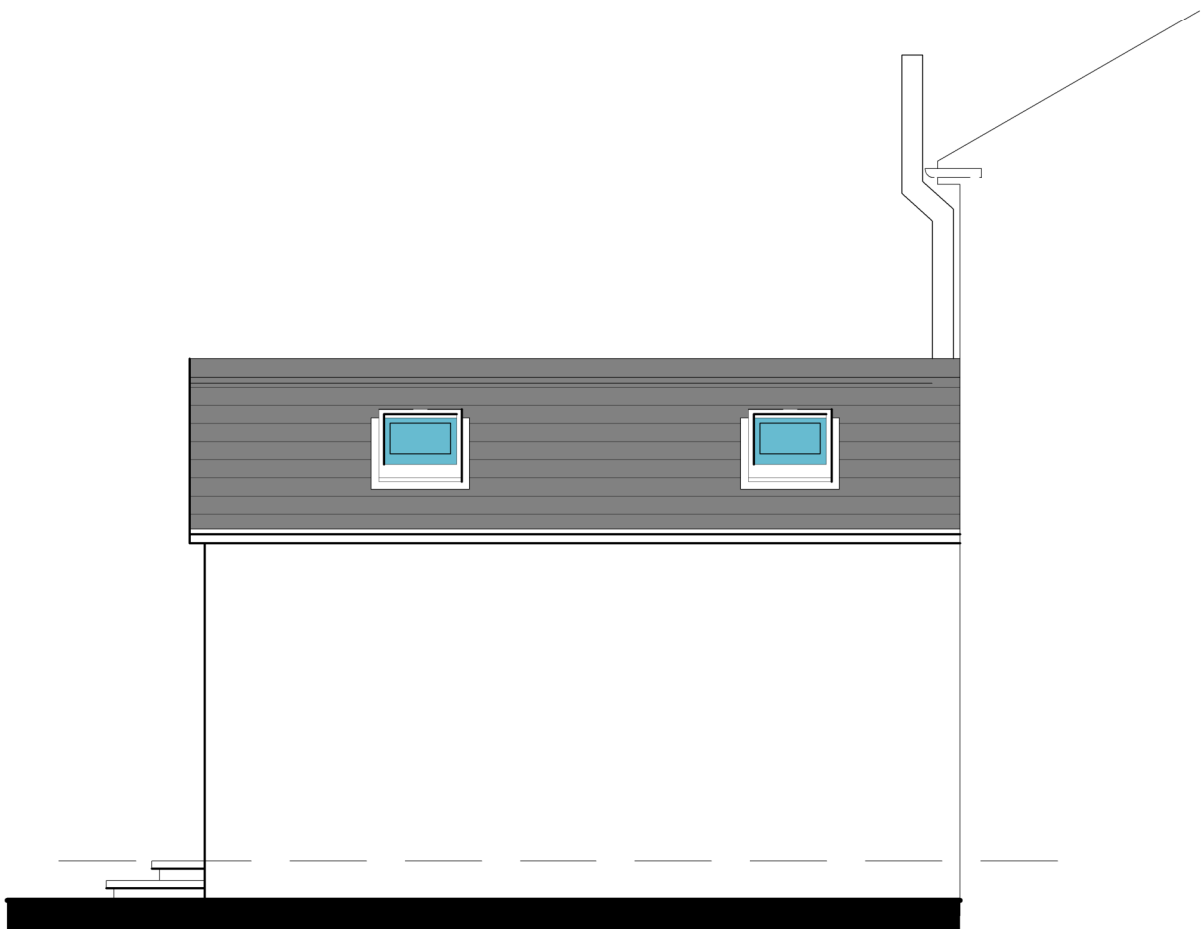



SIDE ELEVATION

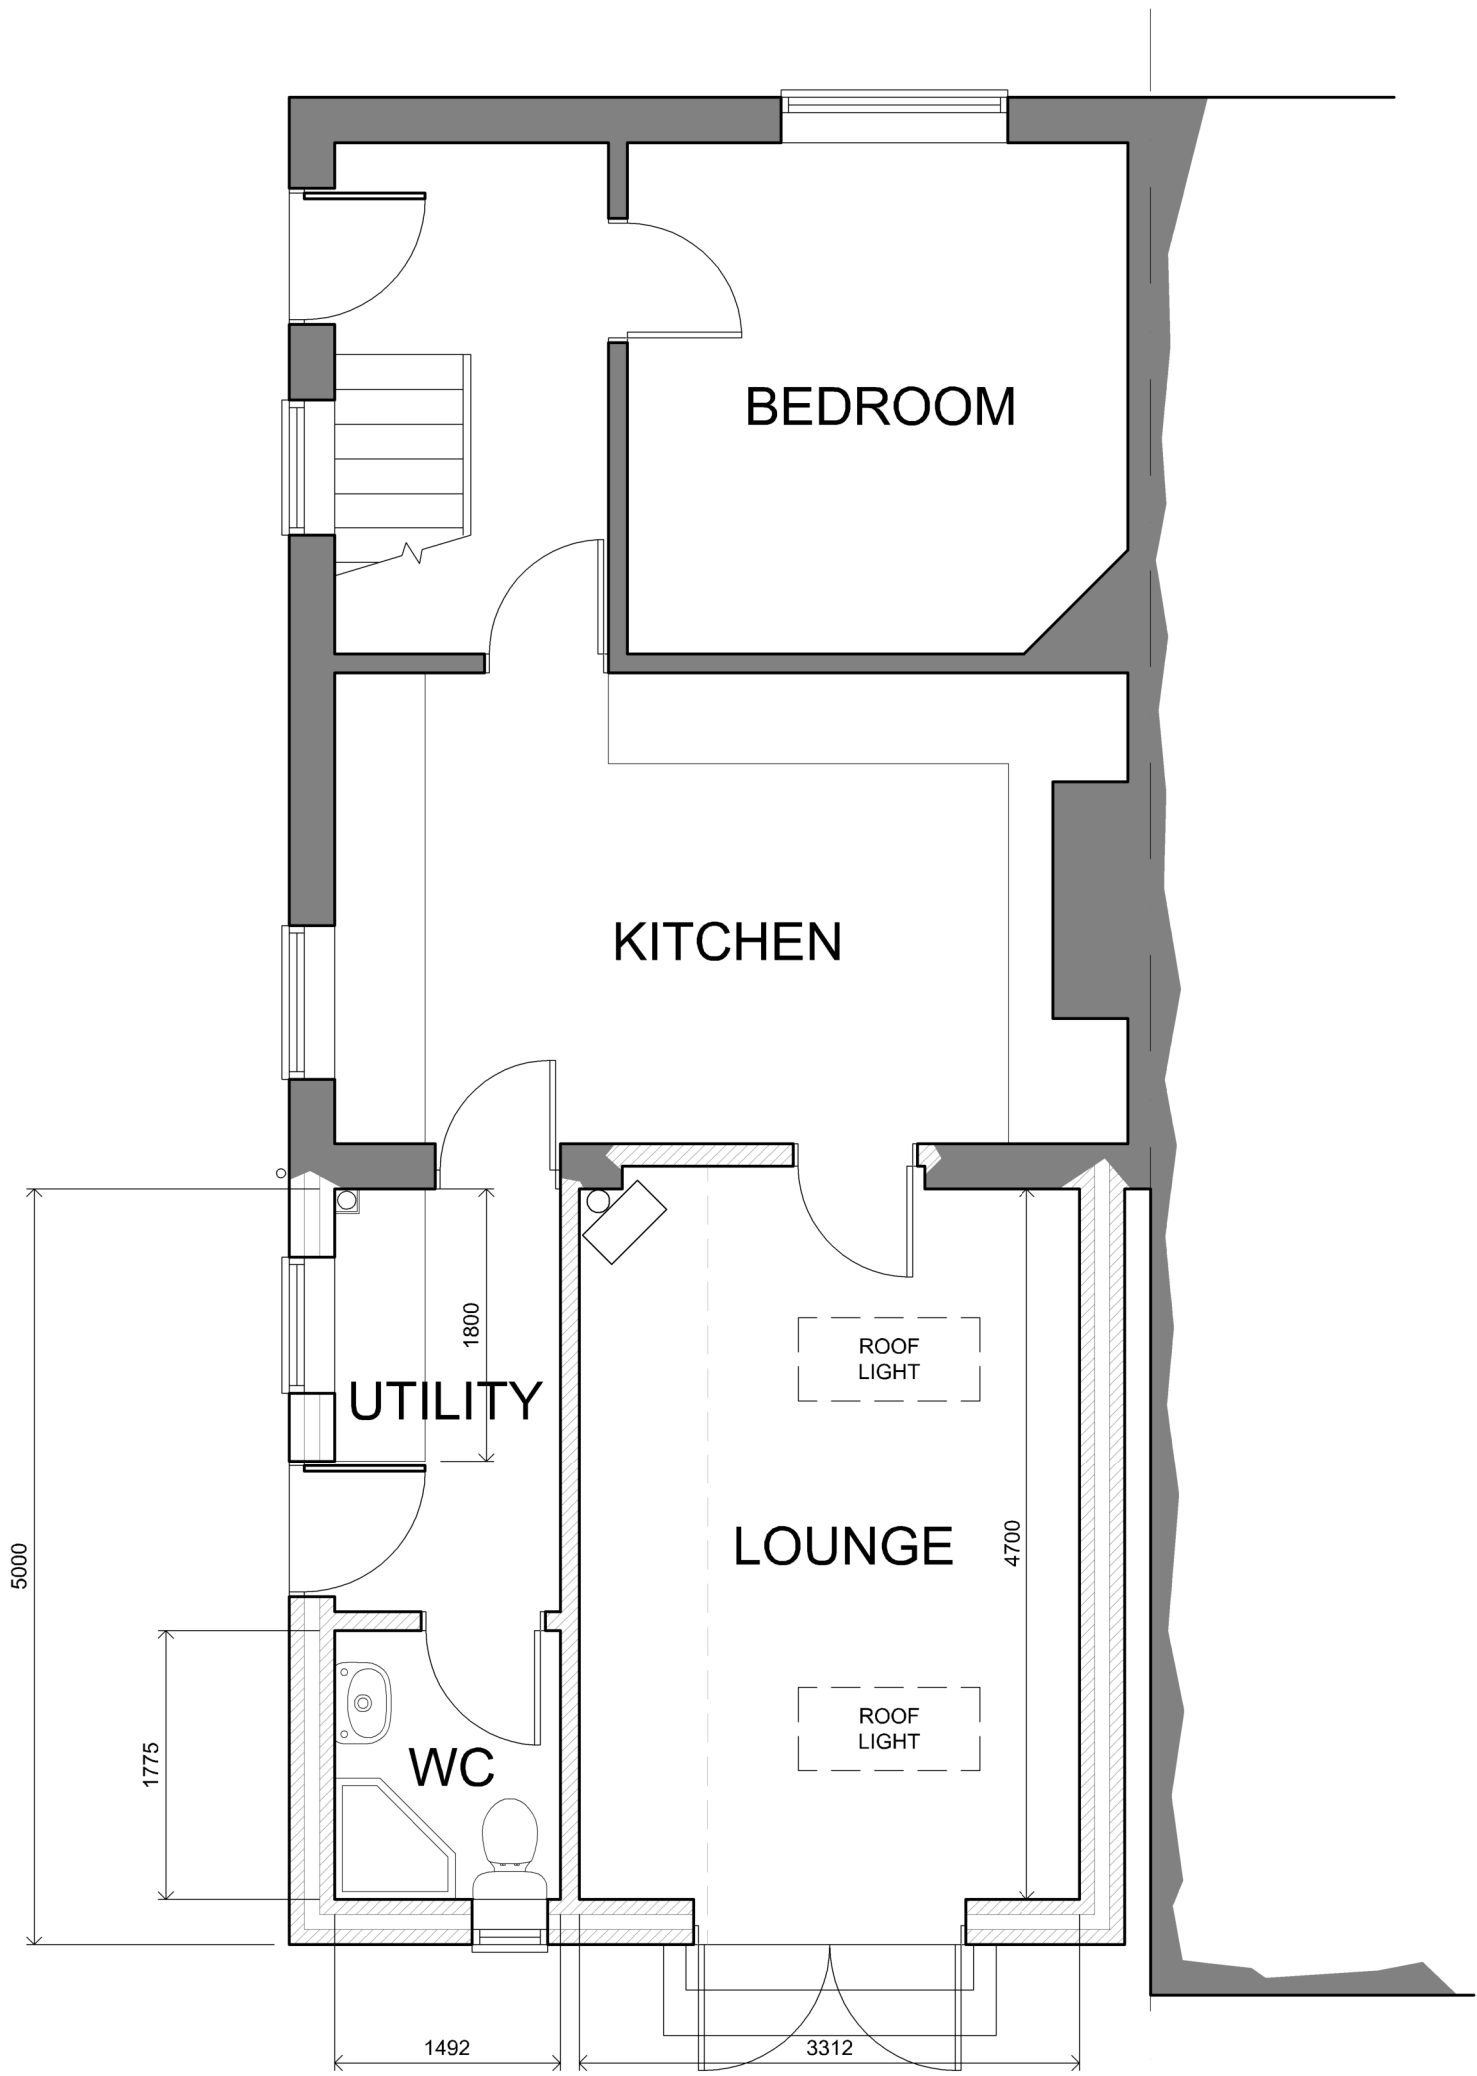

GROUND FLOOR PLAN

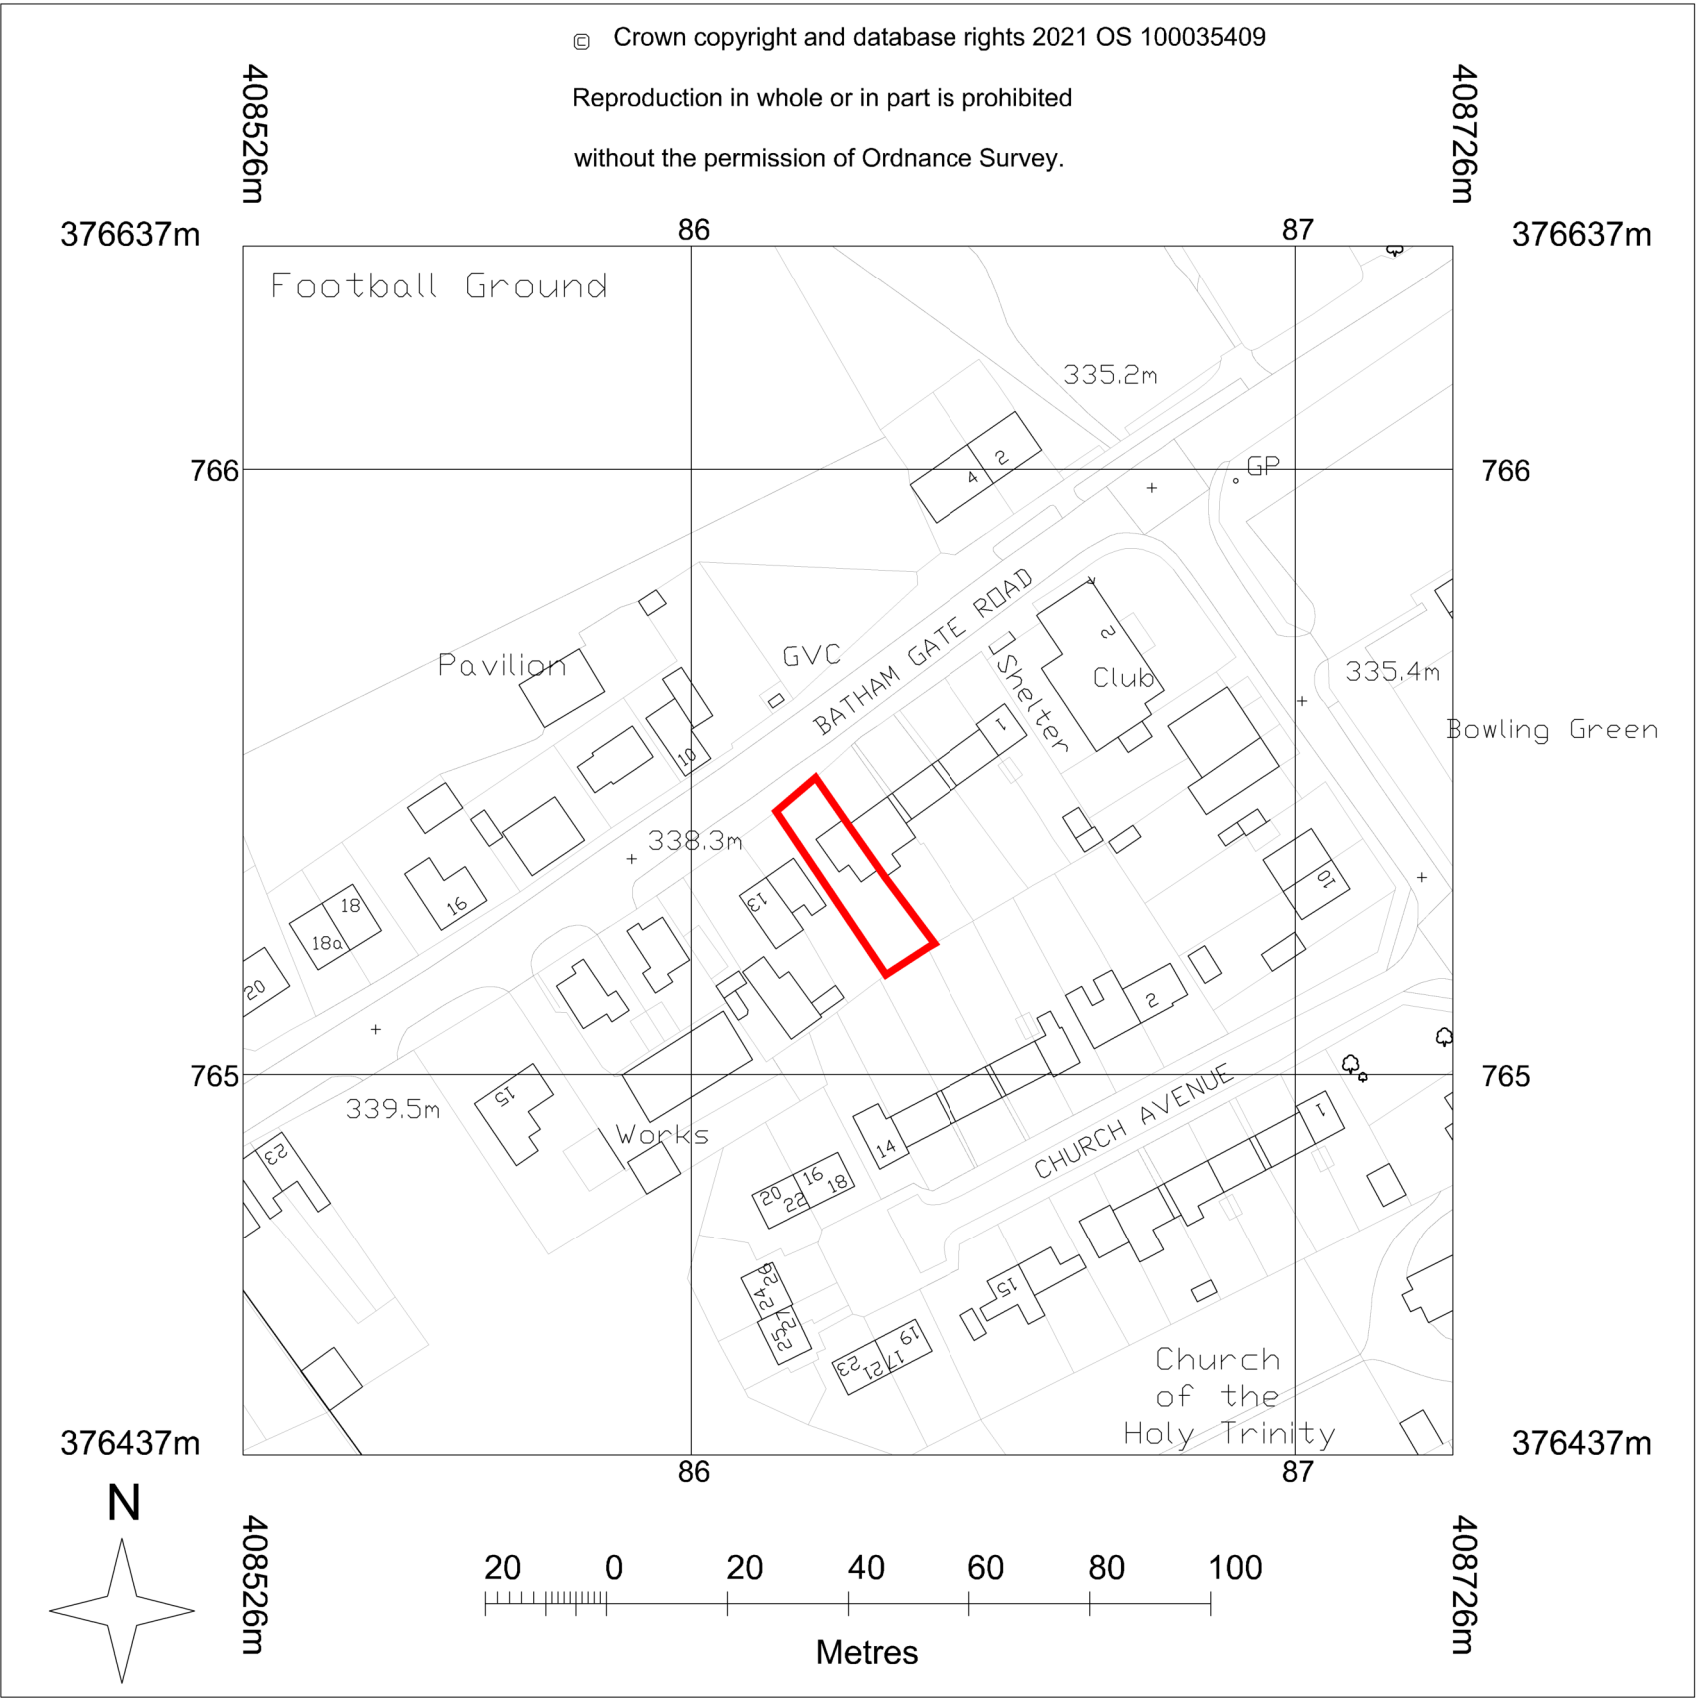

LOCATION PLAN 1:1250

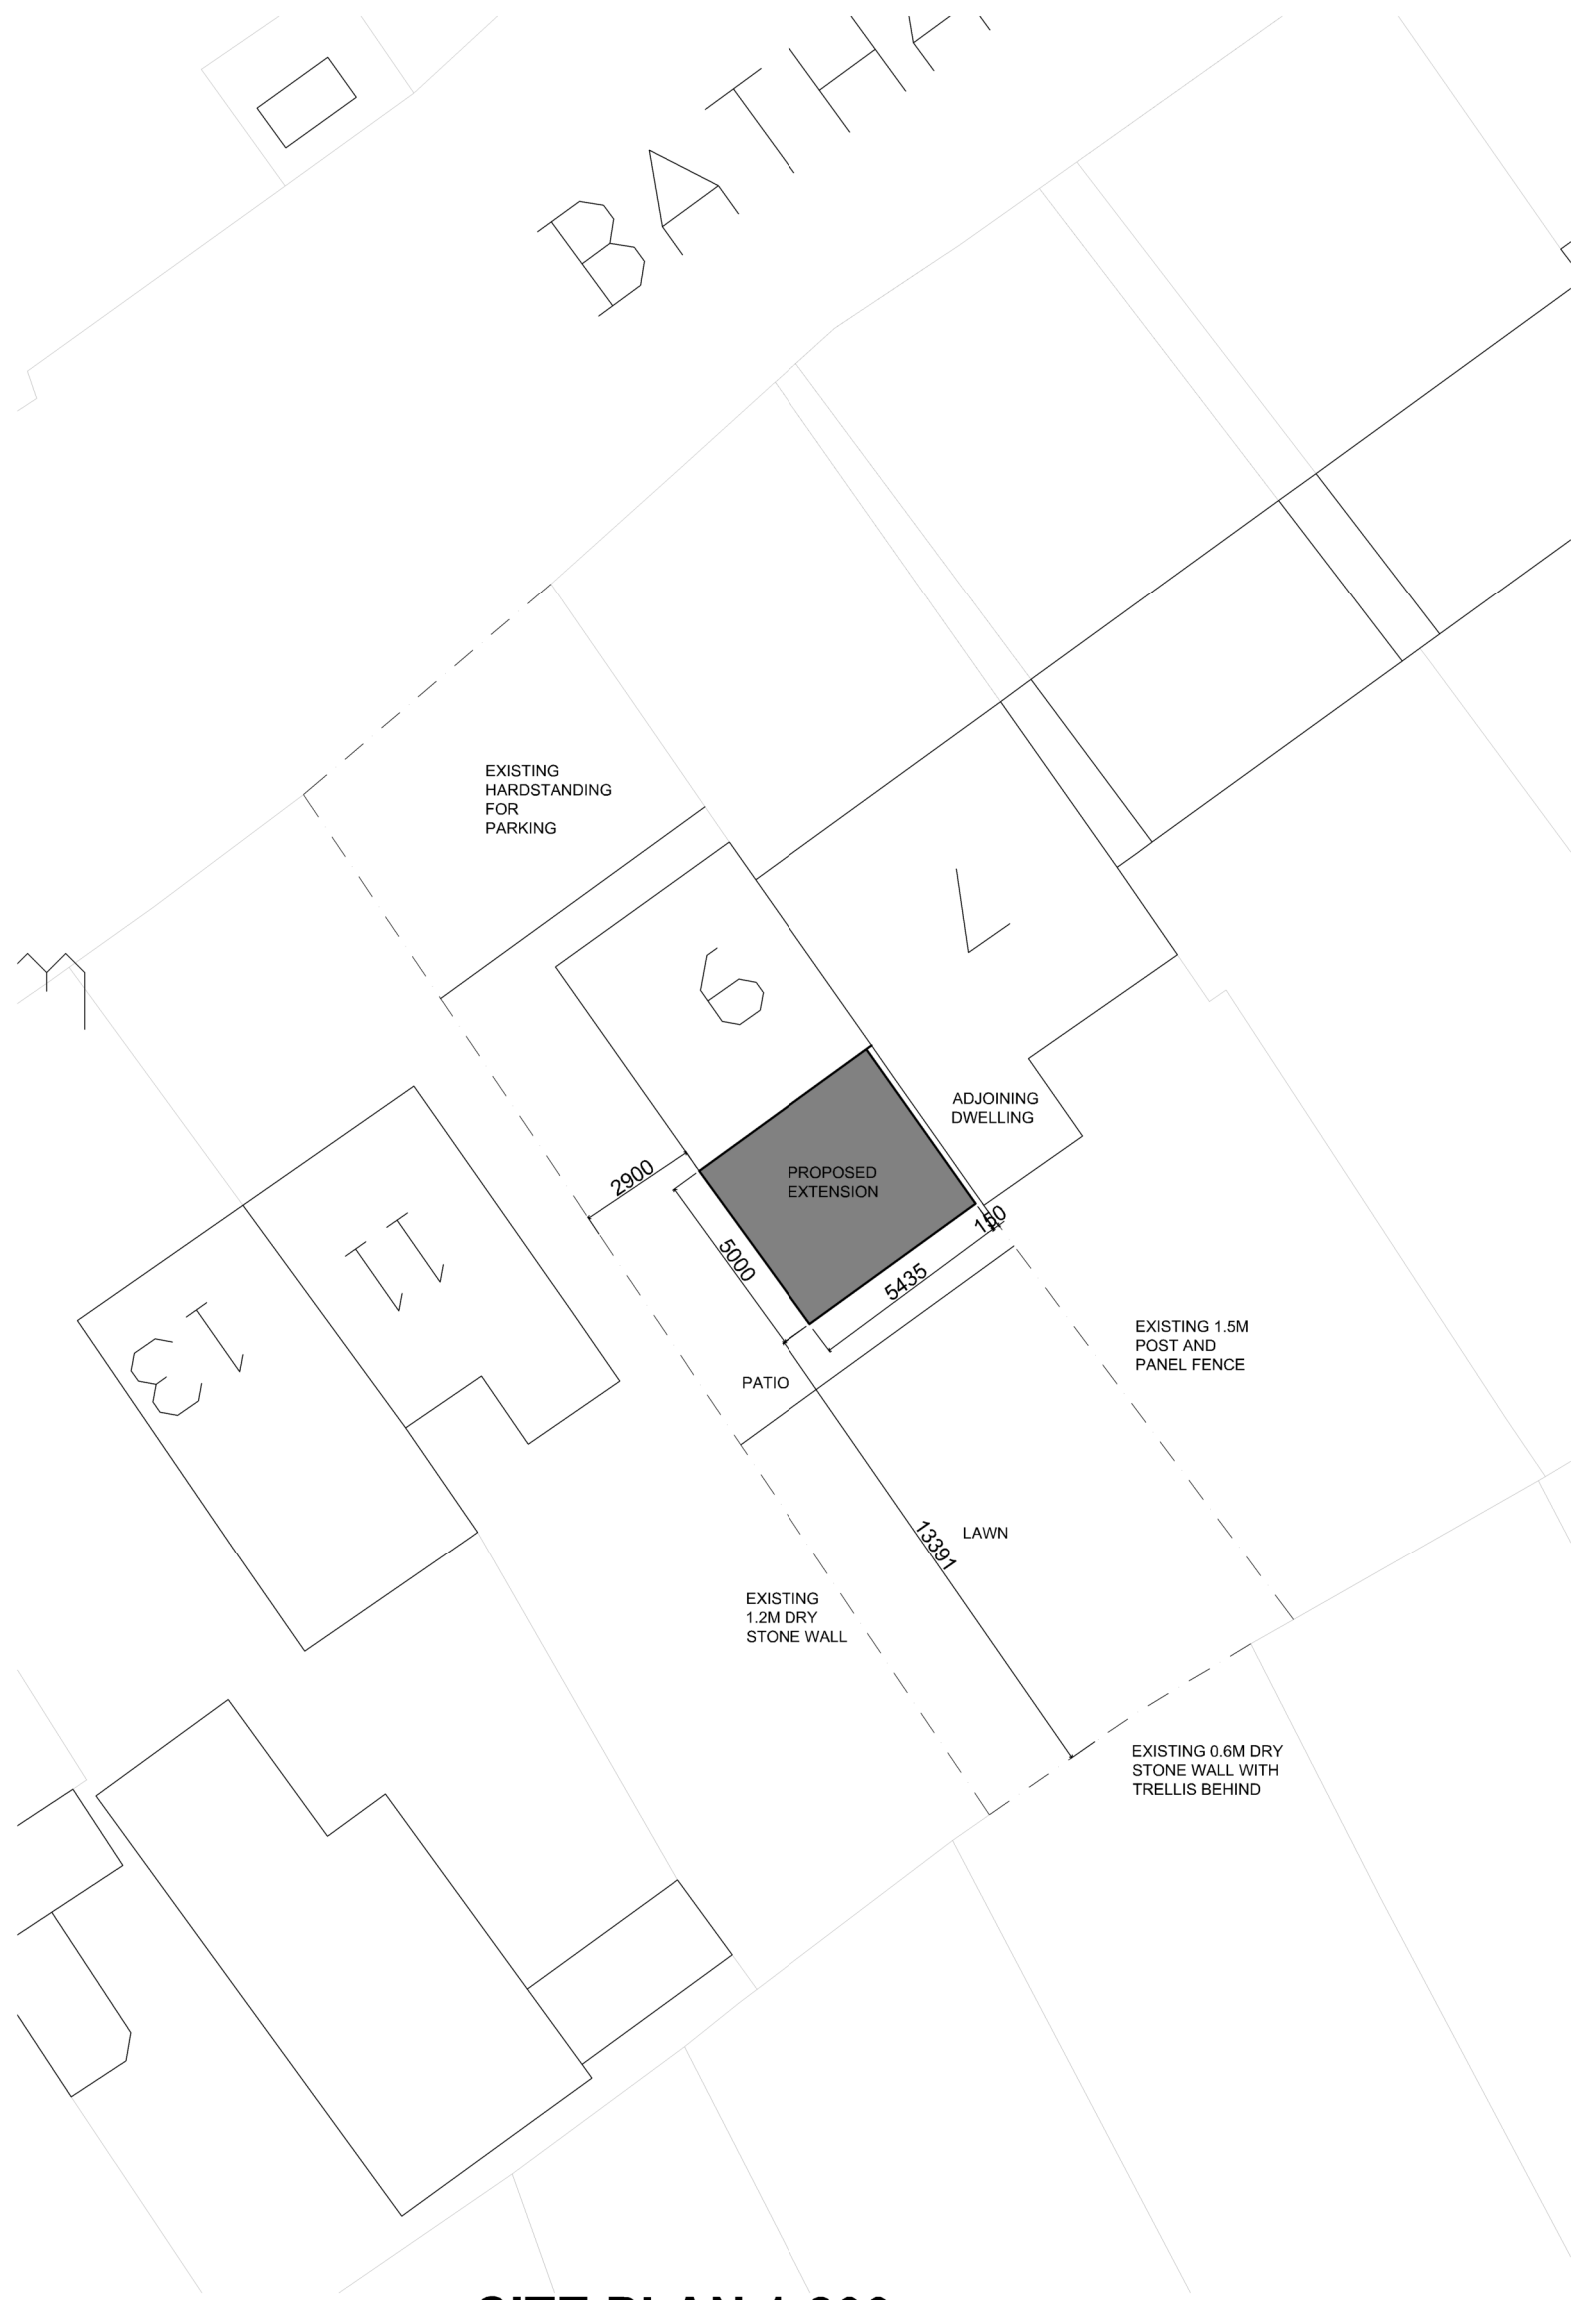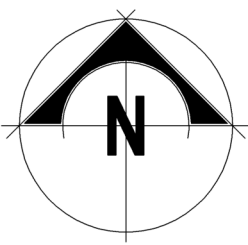

SITE PLAN 1:200

Rev	Notes	Date
	Job Title PROPOSED EXTENSION AT 9 BATHAM GATE ROAD PEAK DALE SK17 8AH	
	Scheme AS PROPOSED	
	Client MR & MRS JACKSON	
	Dwg No. 02	
	Date FEB 2021	Scale 1:50 @ A2