



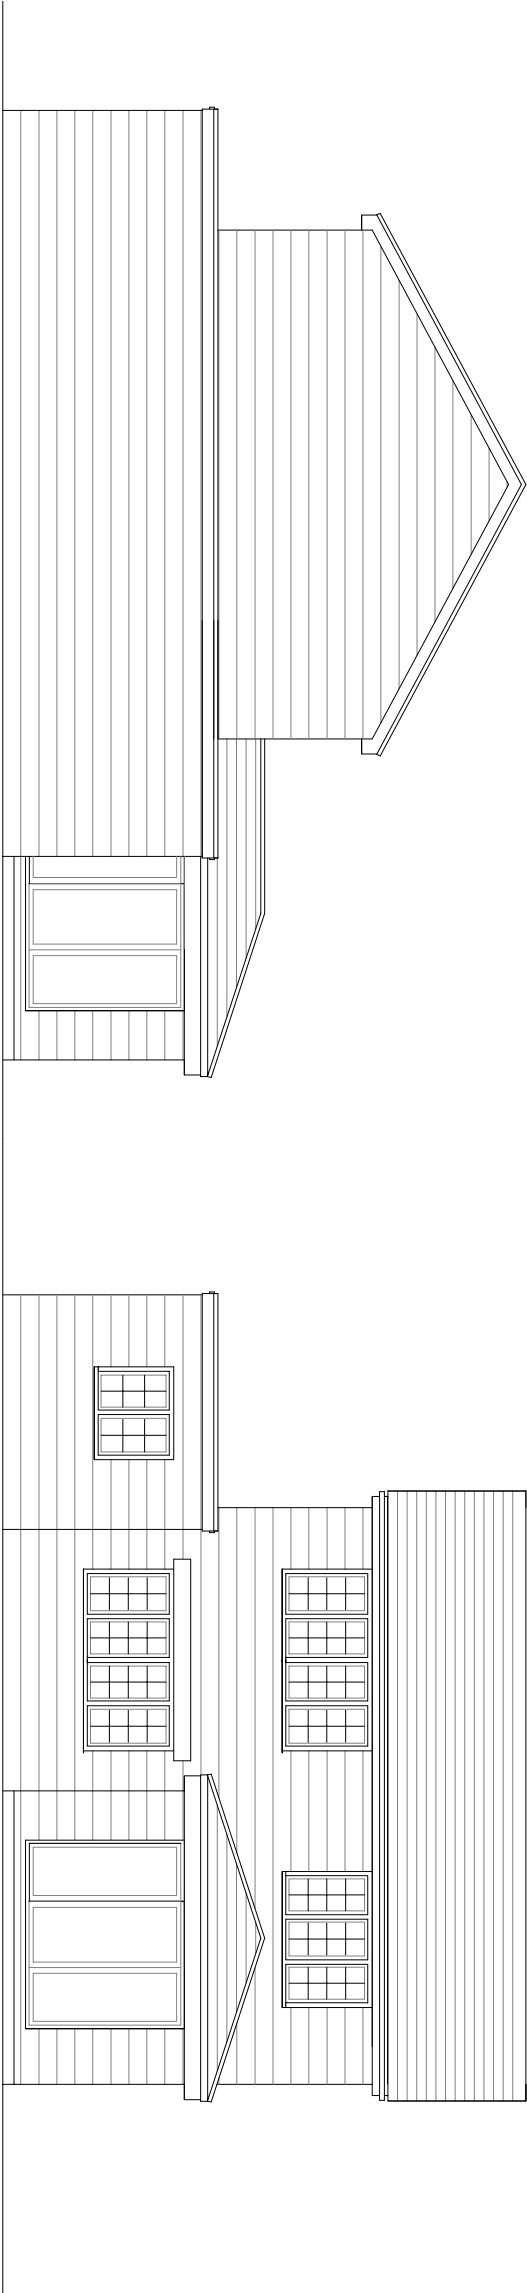

Existing Side Elevation

Existing Rear Elevation

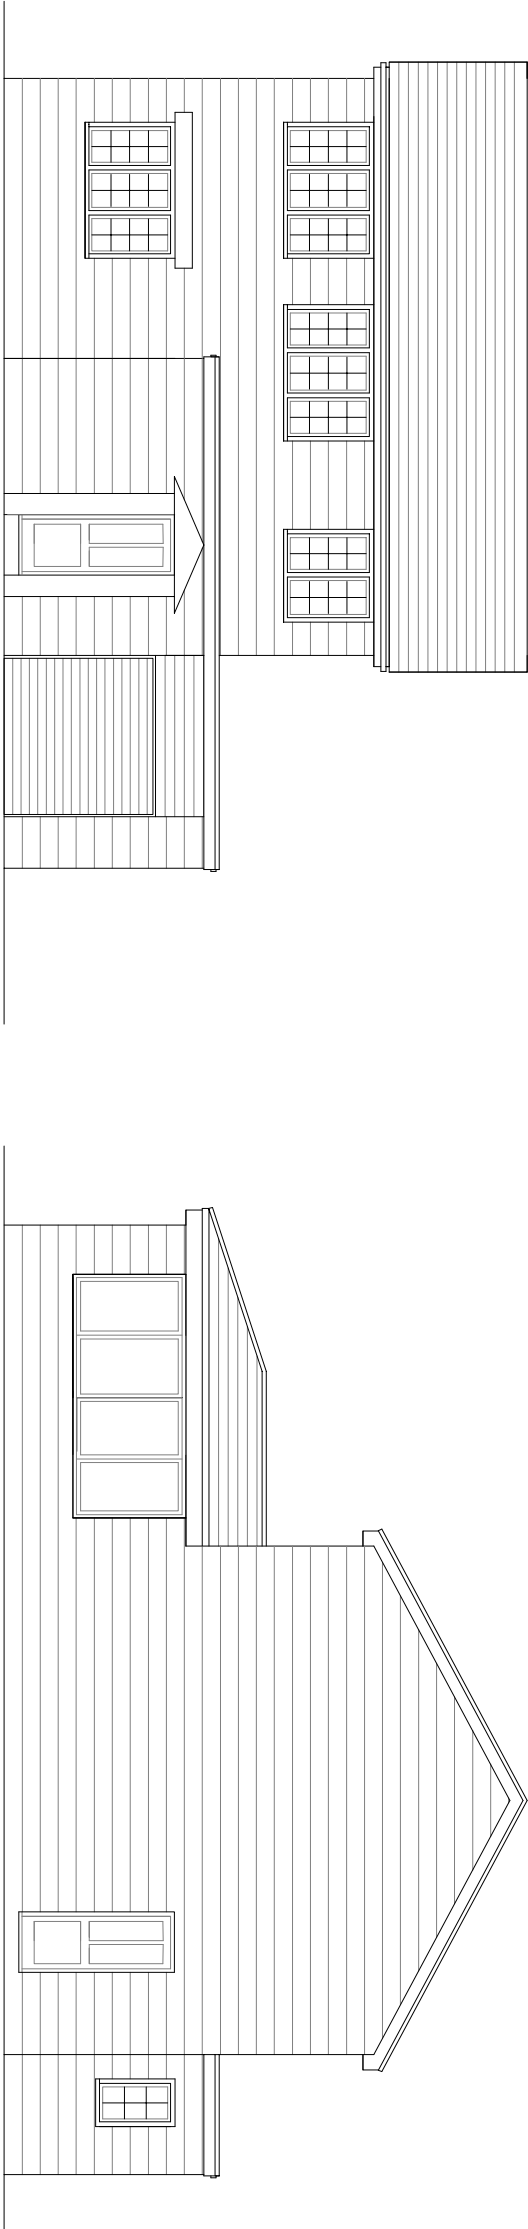

Existing Front Elevation

Existing Side Elevation

REVISIONS			
DRAWN	FW	SCALE	AREA
DATE	MGT 21	1:100@A3	SQ.M. SQ.FT.
PROJECT Garage conversion to office with pitched roof			
CLIENT Mr C. Blackburn at 2 The Glade, Buxton			
TITLE Existing Elevations			
Wylie Architecture Residential Architecture Design and Planning 0787553825 www.wyliearchitecture.co.uk			
DRAWING NUMBER 03.02-01			REV -