



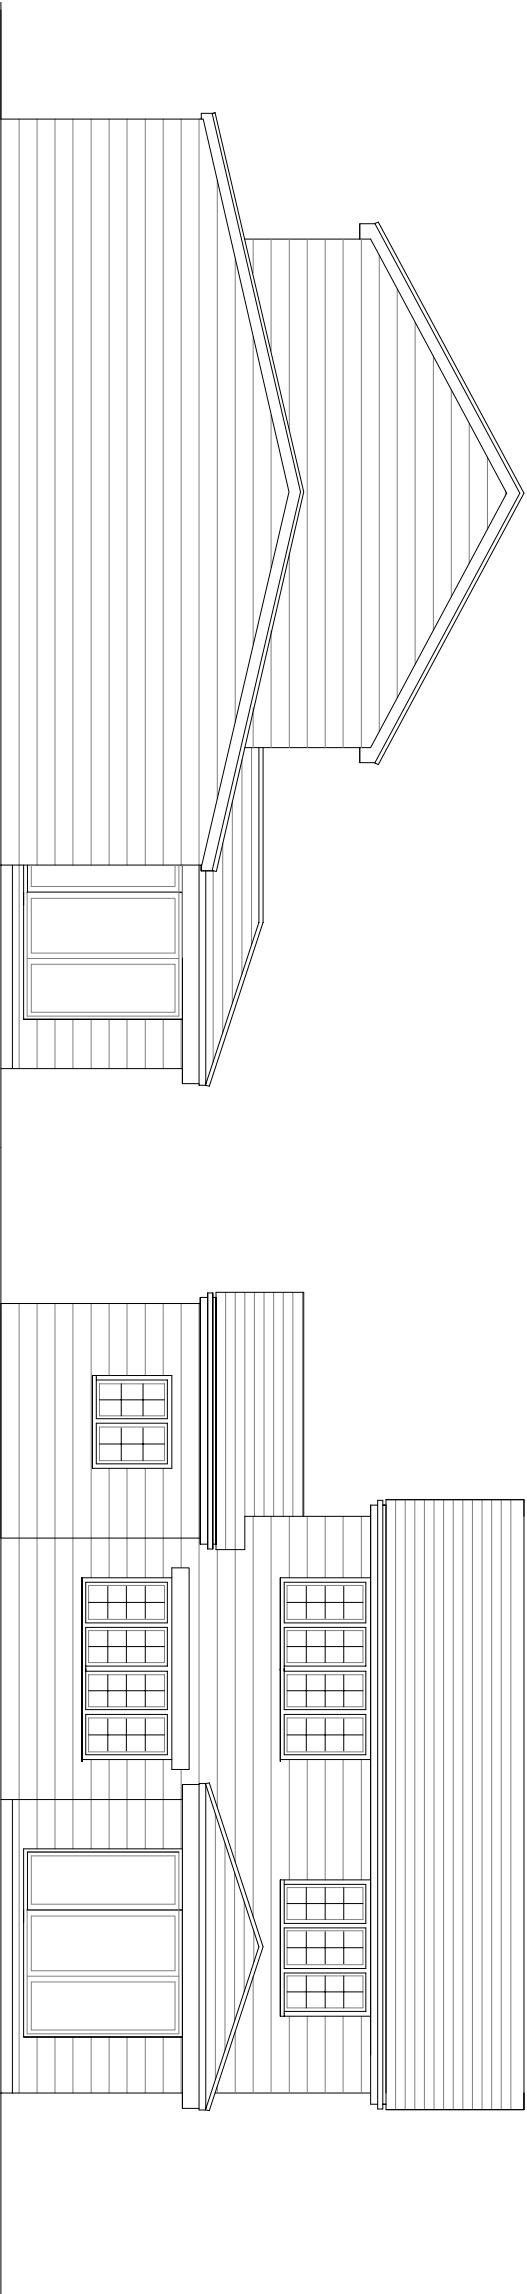

Proposed Side Elevation

Proposed Rear Elevation

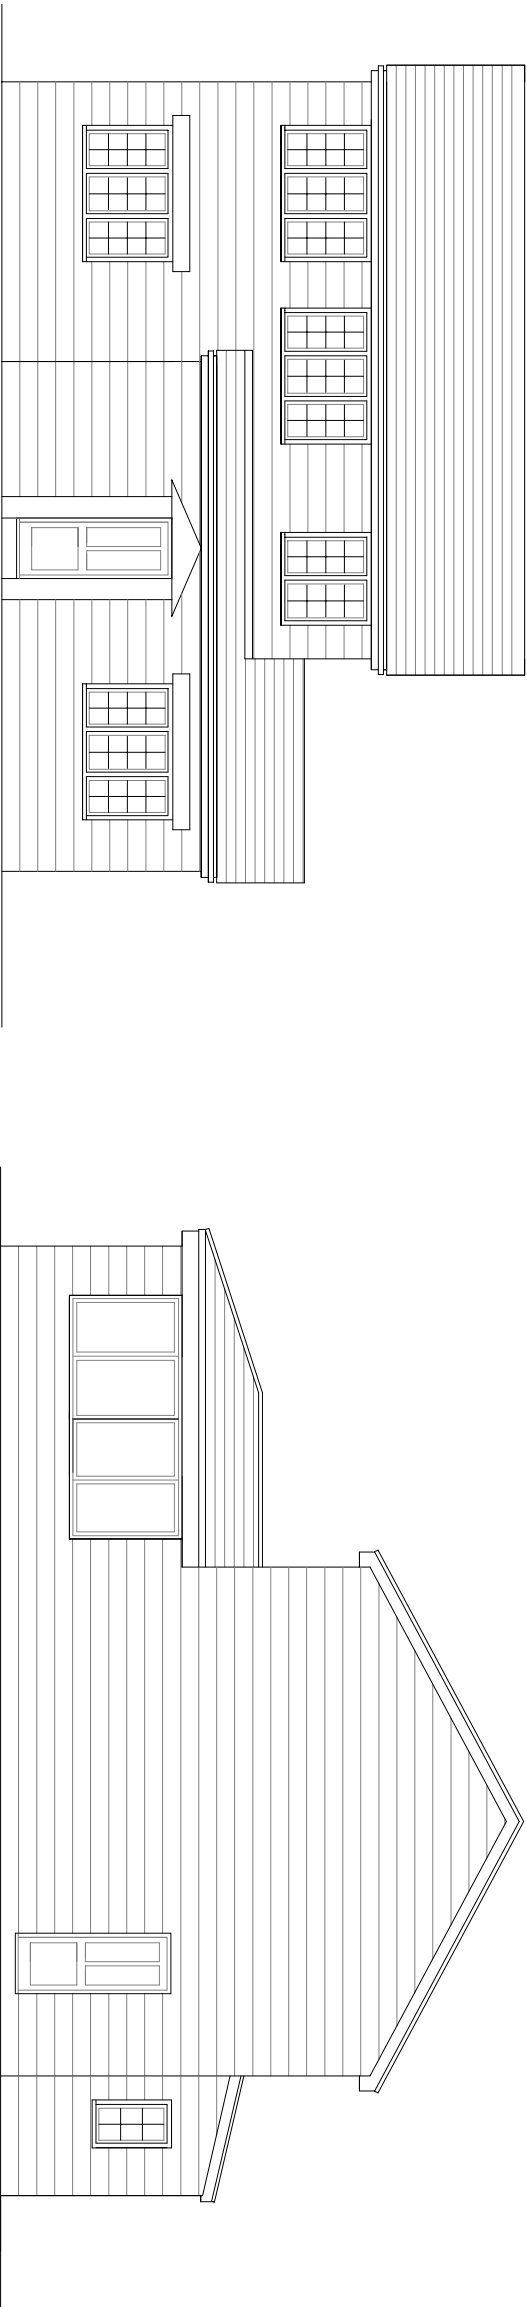

Proposed Front Elevation

Proposed Side Elevation

REVISIONS

NO.	DATE	BY	SCALE	AREA	SQ.M.
1	21/03/21	FW	1:100@A3		

PROJECT Garage conversion to office with pitched roof

CLIENT Mr C. Blackburn at 2 The Glade, Burton

TITLE Proposed Elevations



Residential Architecture Design and Planning
0787551825
www.wyliearchitecture.co.uk

DRAWING NUMBER

03.03 - 01

REV

-