


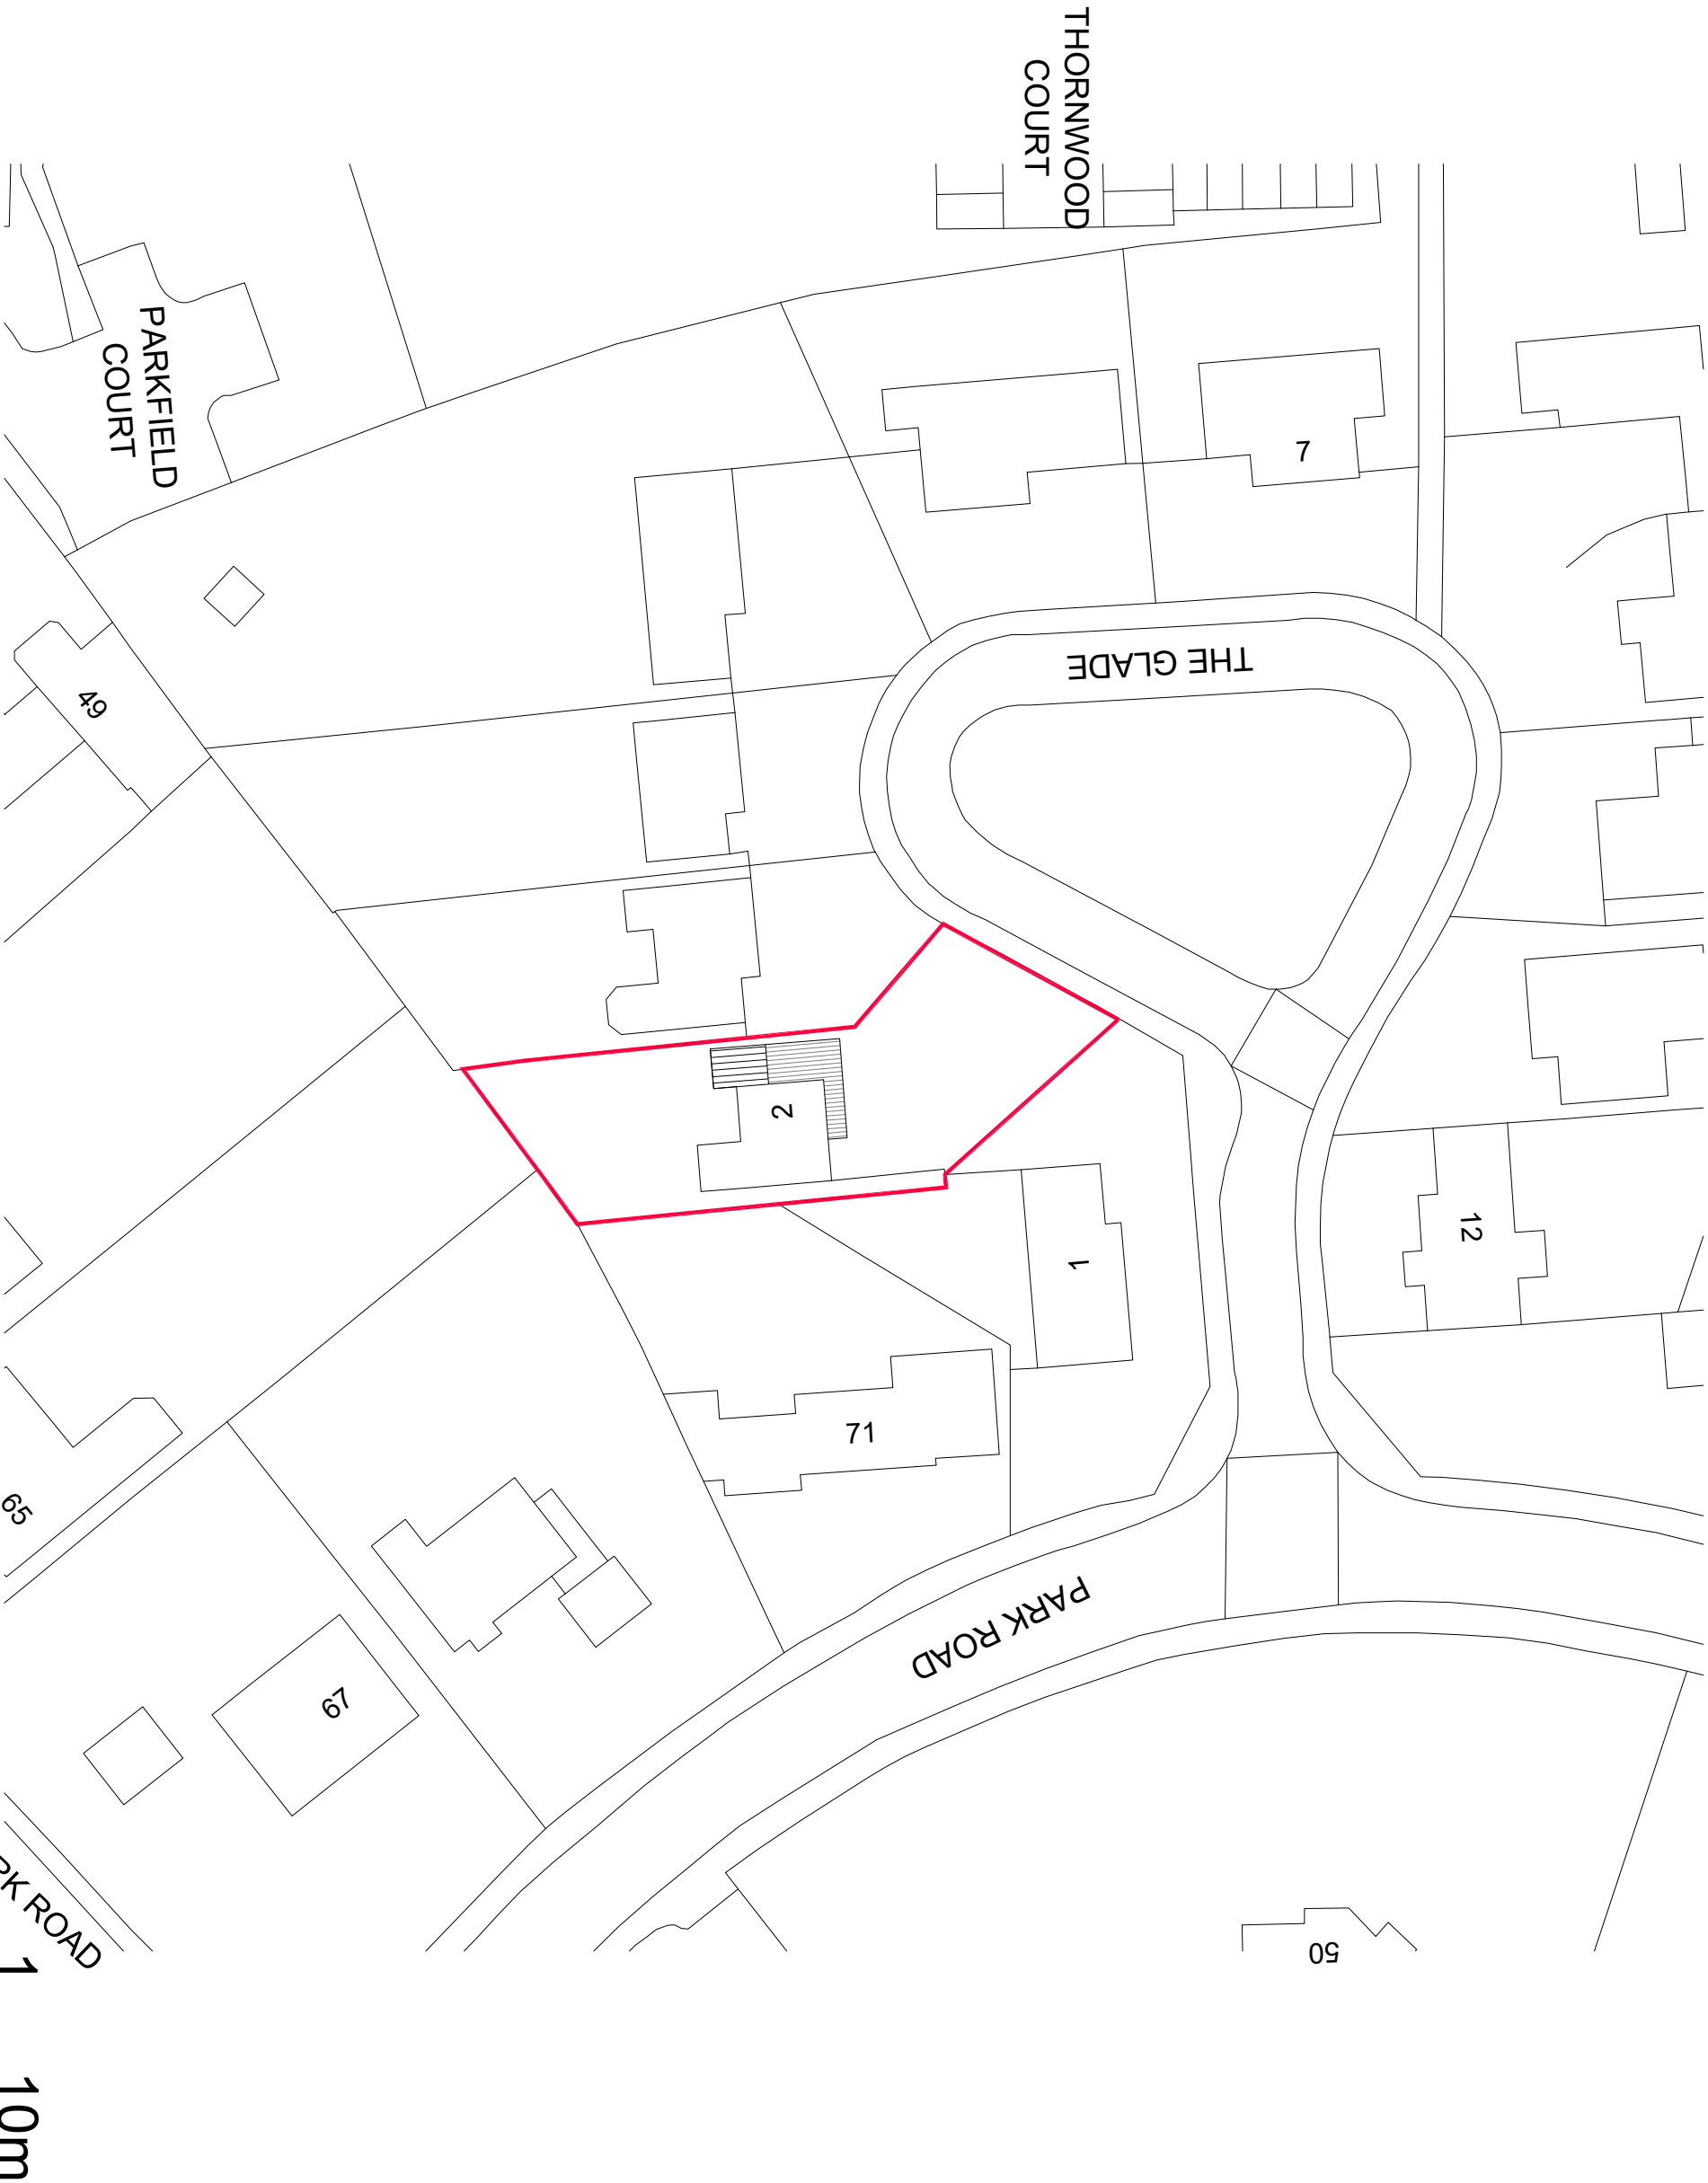

Ordnance Survey, (c) Crown Copyright 2020. All rights reserved. Licence number 100022432



REVISIONS

DRAWN	FW	SCALE	1:500@A3	AREA	SQ.M.
DATE	Mar 21				SQ.FT.

PROJECT Garage conversion with new pitched roof

CLIENT Mr C. Blackburn at 2 The Glade, Buxton

TITLE Site Plan

Wylie
Architecture
Residential Architecture Design and Planning
07875551825
www.wyliearchitecture.co.uk

DRAWING NUMBER	02.01	REV	-
----------------	-------	-----	---