




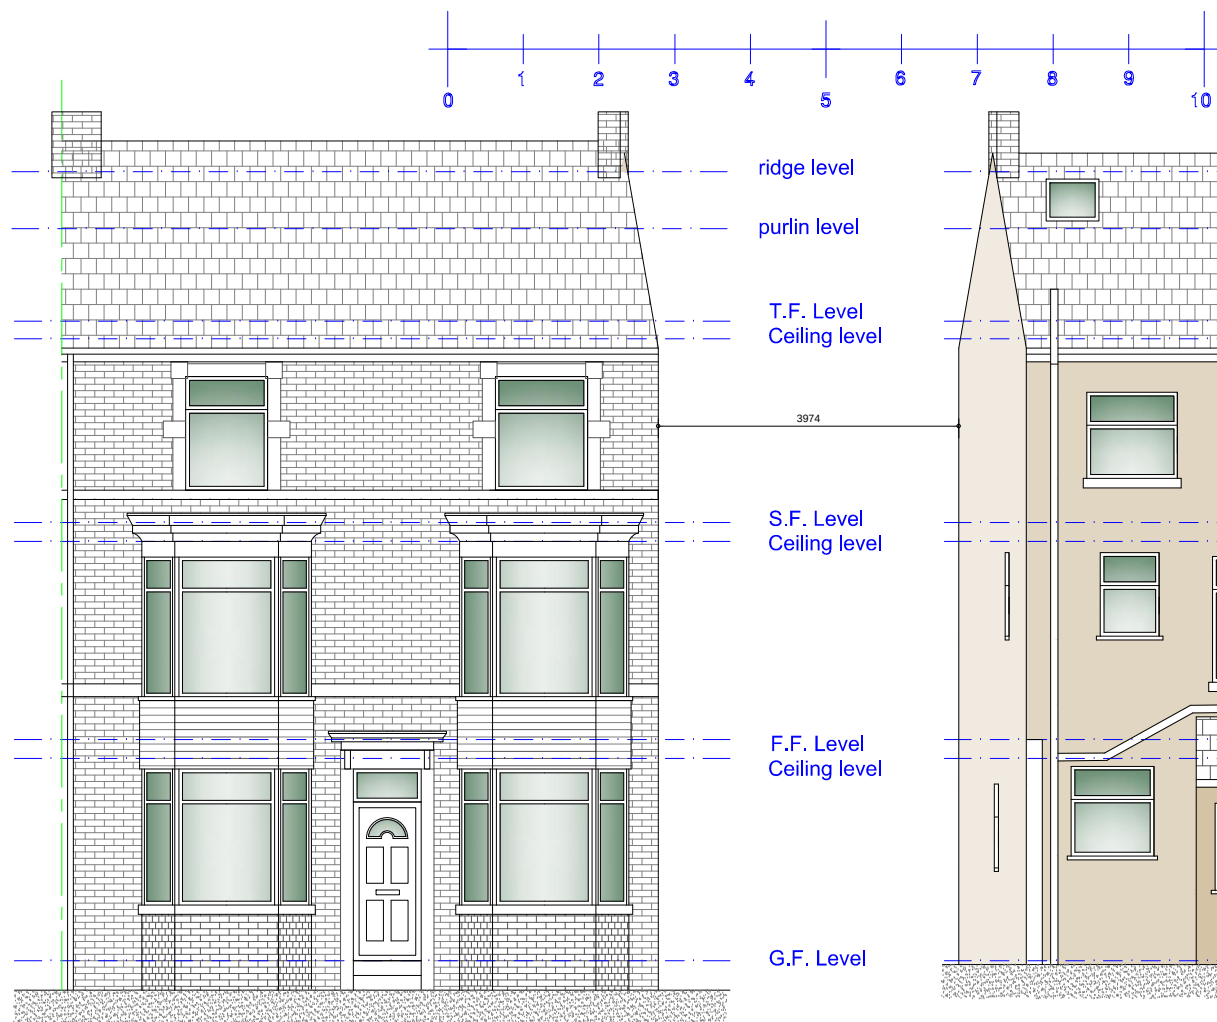


Existing Front Elevation
Scale 1:100

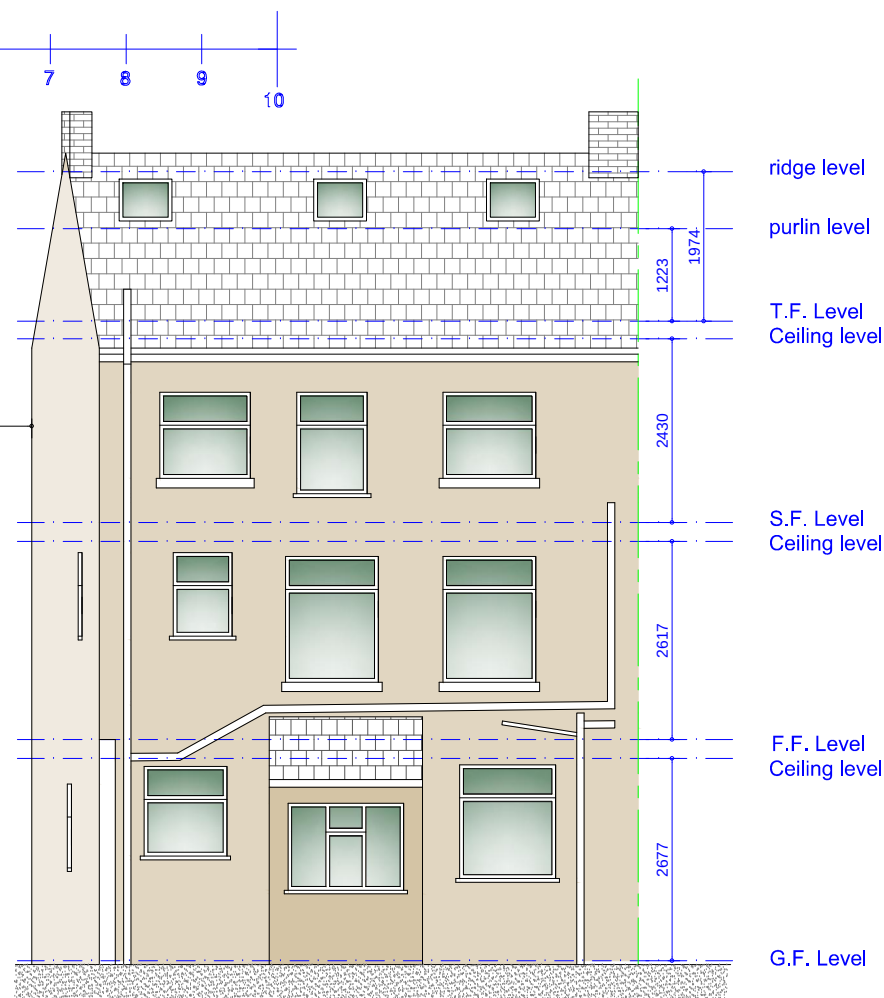

Existing Rear Elevation
Scale 1:100

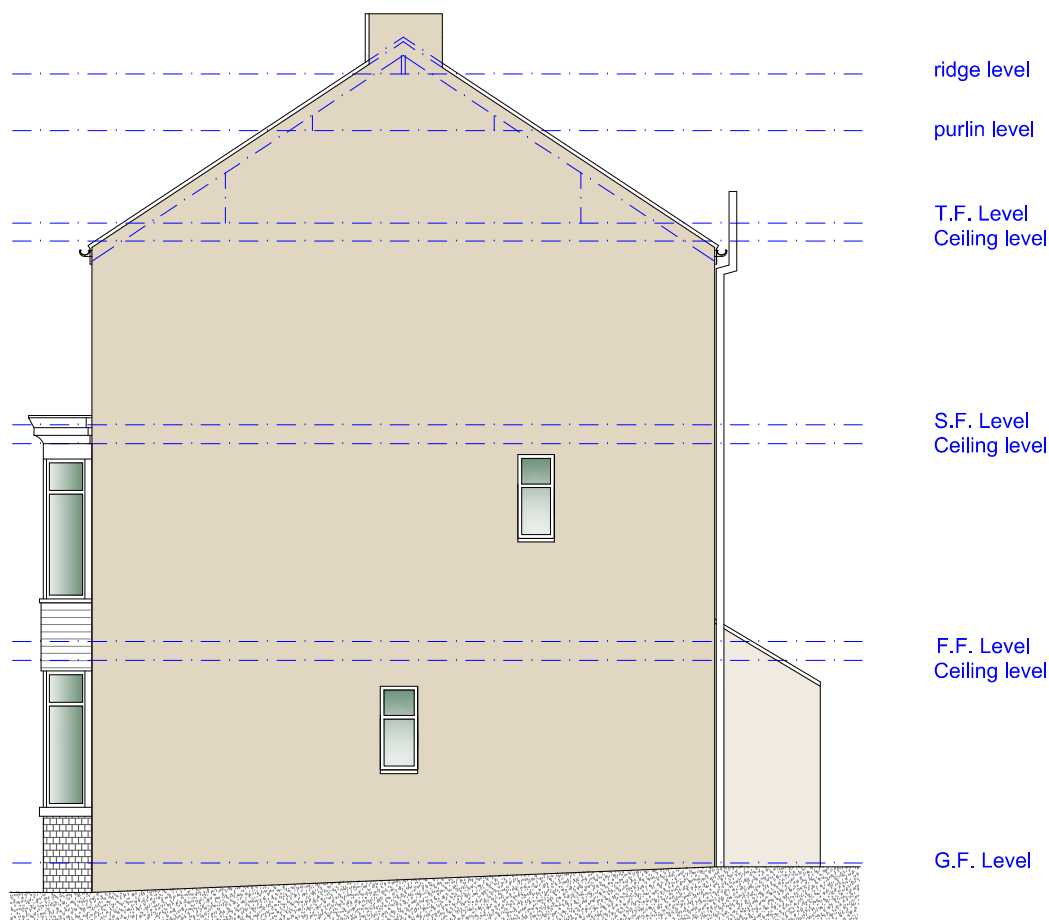

Existing R/H Side Elevation
Scale 1:100

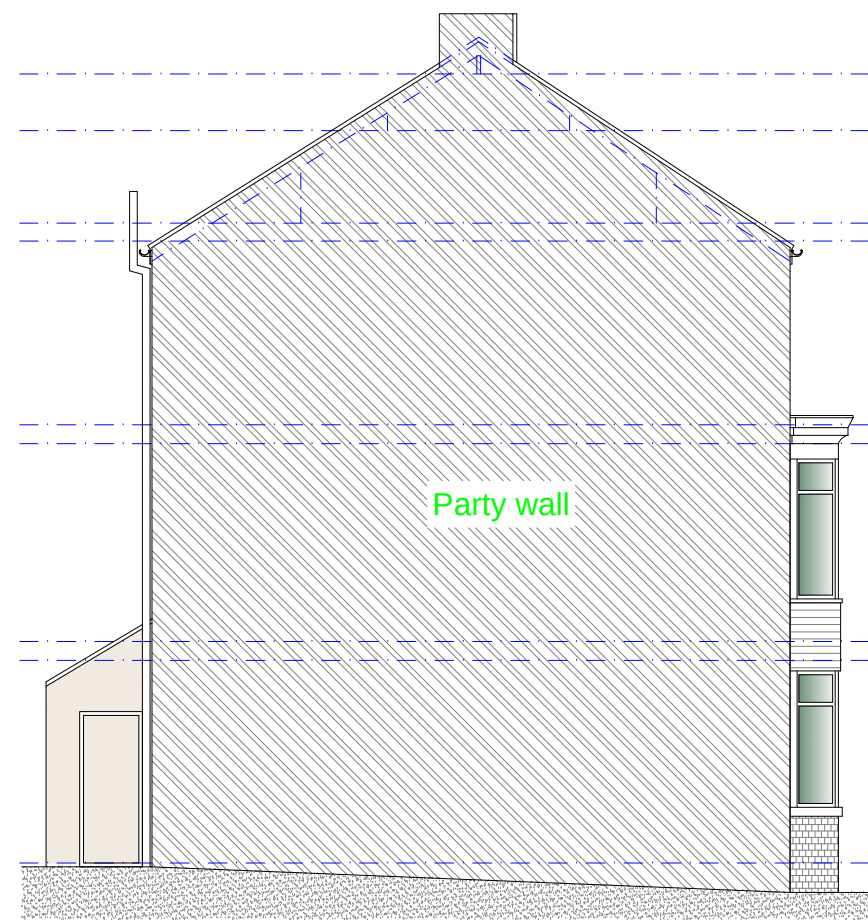

Existing L/H Side Party Wall Elevation
Scale 1:100

Rev	Date	Description
Issued For : INFORMATION PURPOSES ONLY		
Client		
Mr. Tim Witt		
Project		
Proposed conversion of a domestic dwelling from a 9 bed HMO to a 7 Bed HMO - HMO(C4). 85 Fairfield Rd, Buxton SK17 7HA		
Scheme - Drawing Title		
Existing Elevations.		
02	Date	04.02.21
Drawing No.	Revision	Scale 1:100 @A3
		
JK Technical Services (NW) Ltd		
Tel: 0161 728 5730		
Mob: 07741175755		
www.jktechservs.co.uk		