




EXISTING FRONT ELEVATION
Scale 1:50




PROPOSED FRONT ELEVATION
Scale 1:50



EXISTING SIDE ELEVATION
Scale 1:50

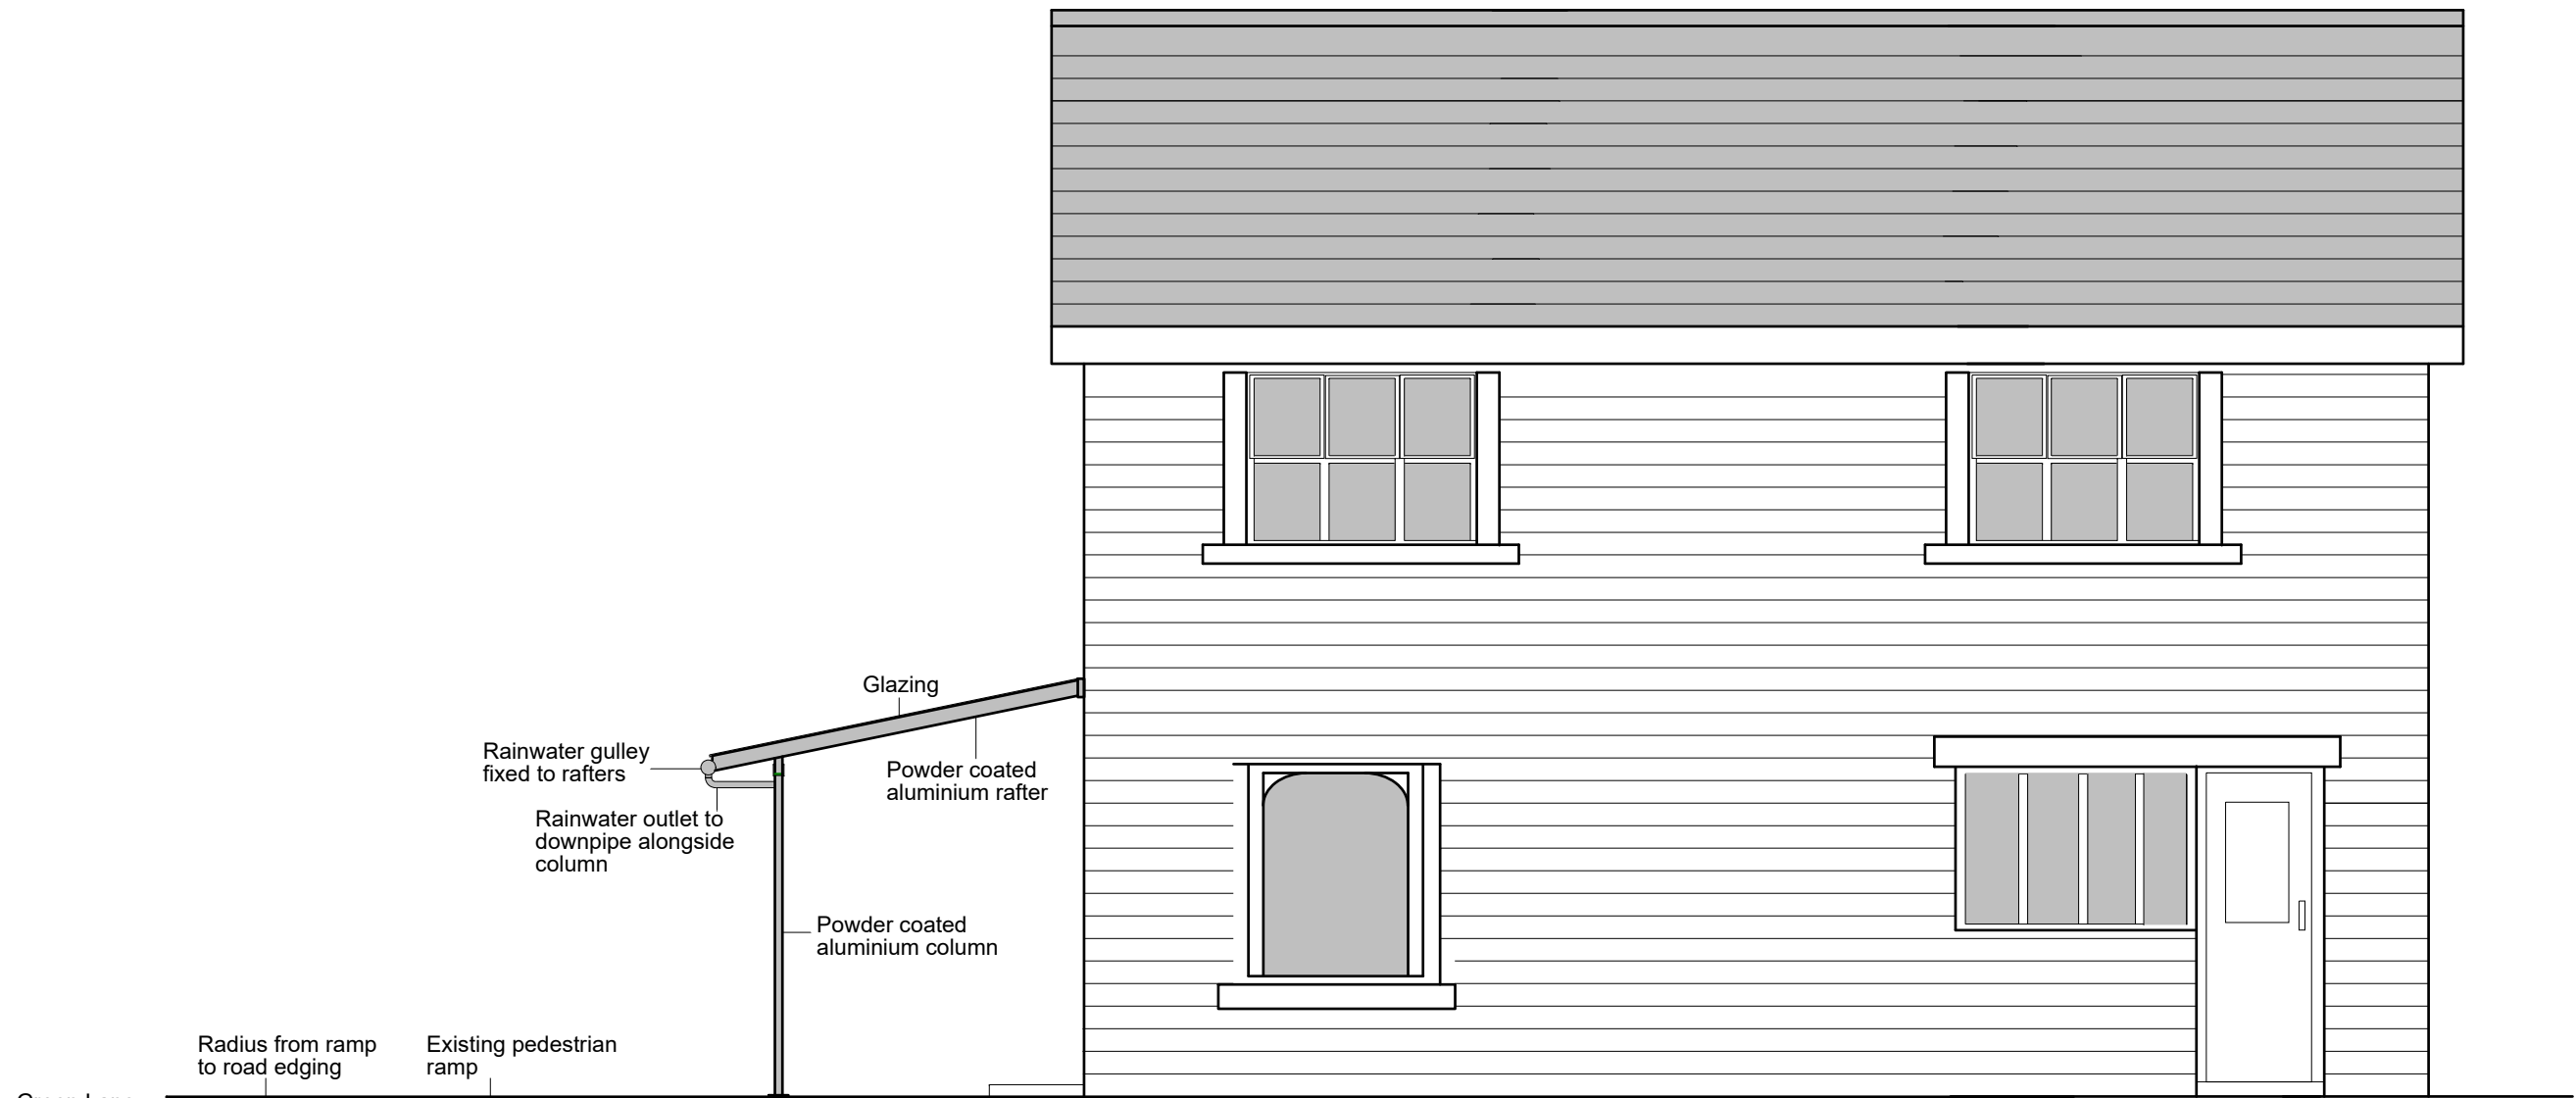

PROPOSED SIDE ELEVATION
Scale 1:50

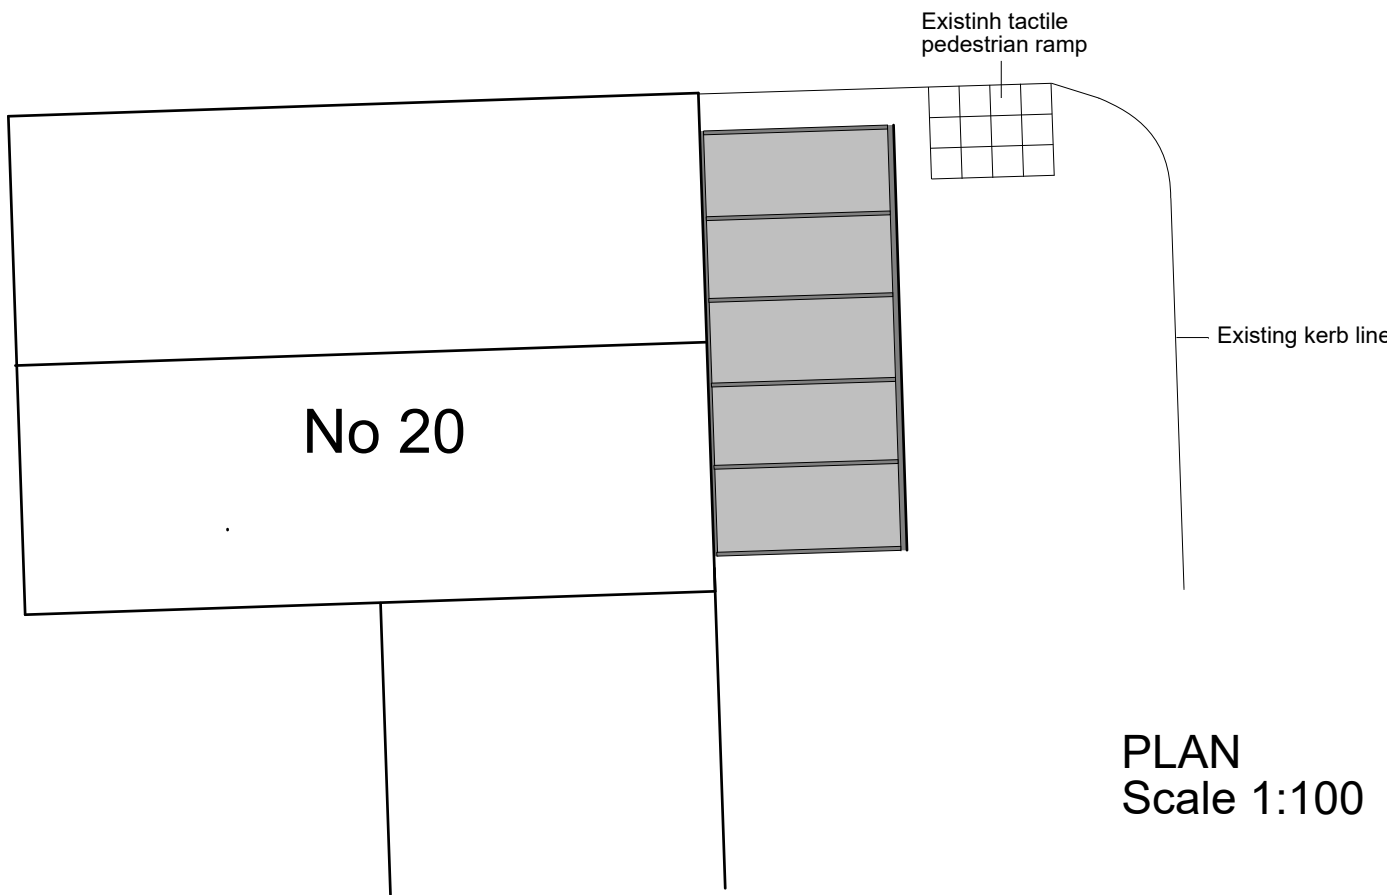

PLAN
Scale 1:100

This document is designed for negotiations with the relevant authorities under the Building Act, Town and Country Planning Acts, and any other relevant legislation. The information contained herein may also be subject to approval under the relevant Acts. All dimensions and any information contained herein must be checked for accuracy on site prior to commencement of any building works.

NOTES

- Steelwork to be powder coated aluminium in battleship grey RAL 7031.
- Canopy roof to be toughened glass or polycarbonate to planning approval and client's requirements.
- Rainwater from canopy roof to be directed to new drainage gully and pipe to the existing drainage outlet across the pavement.

Drawing Status
Planning

GREEN LANE SOCIAL CANOPY

PLANS AND ELEVATIONS

Drawn :	JB
Checked :	RH
Approved :	JB
Date :	March 2021
Scale :	As shown @ A1



Barley Castle Yard
Market Street
Hayfield
High Peak
SK22 2EP
01663 741312
www.kingfishergb.co.uk

**Kingfisher
Design &
Management Ltd**

Drawing No. 3101.03	Rev.
------------------------	------