




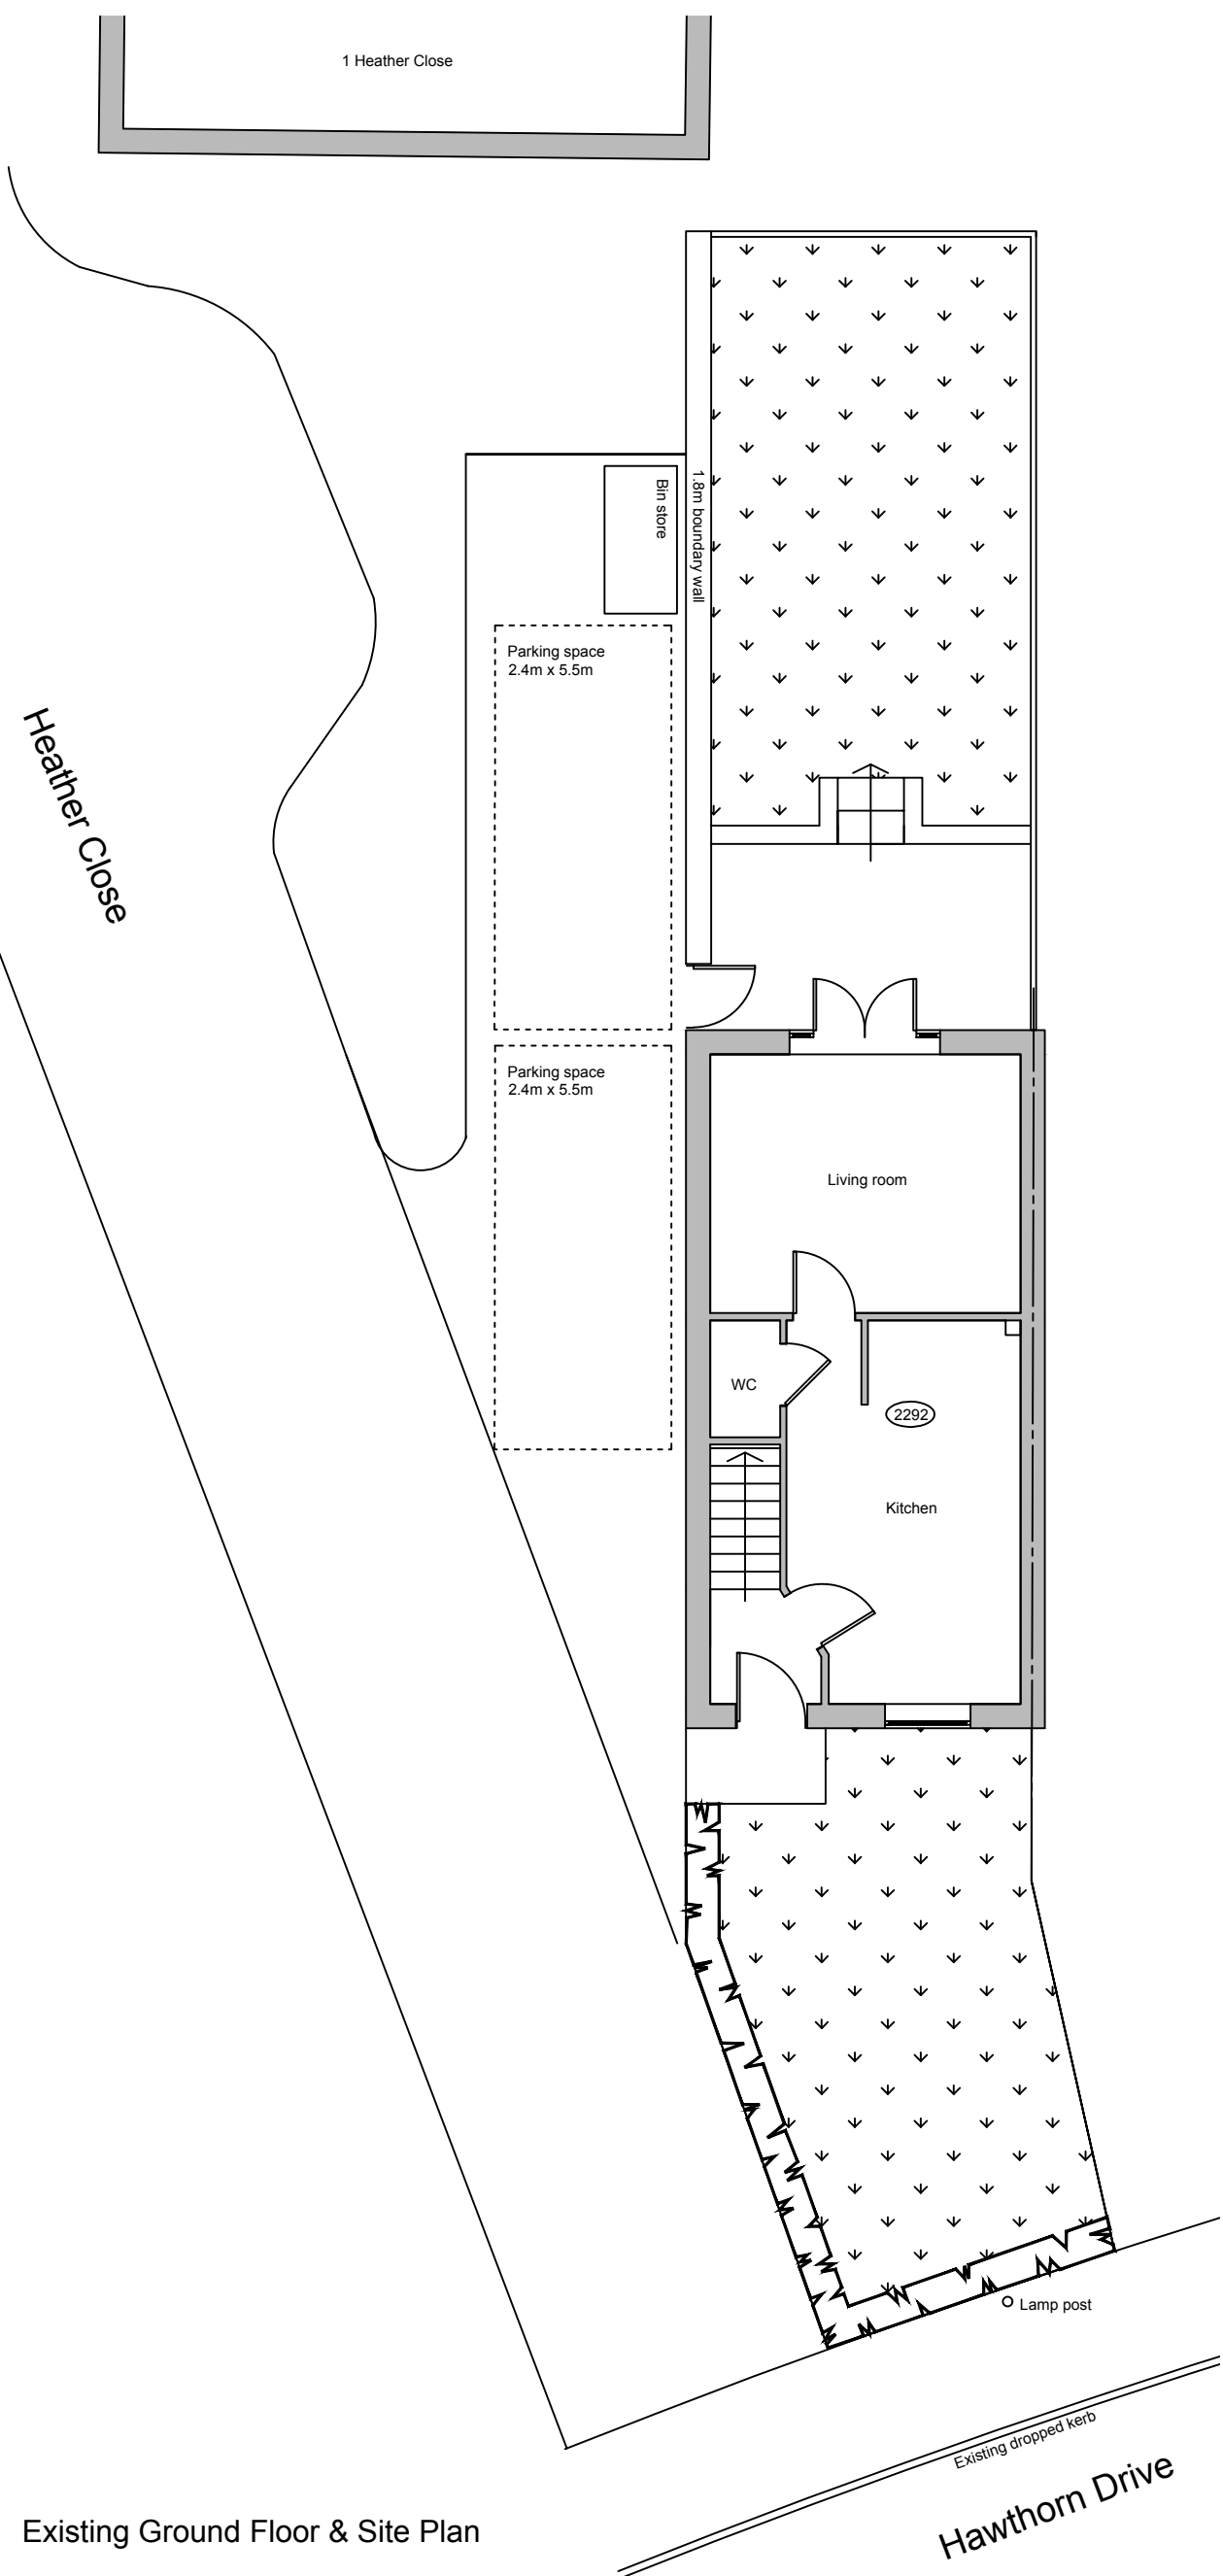

Existing Ground Floor & Site Plan

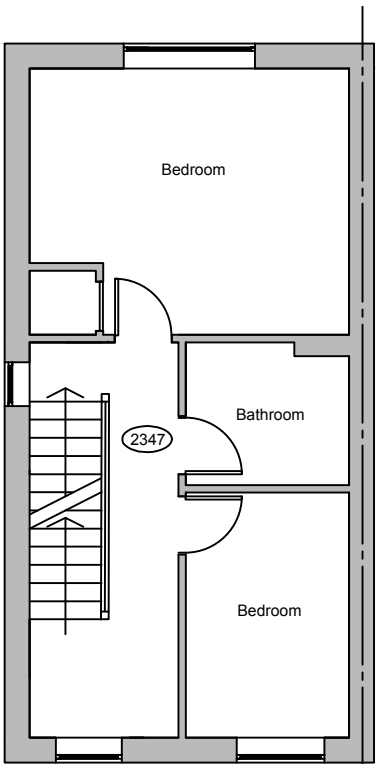

Existing First Floor Plan

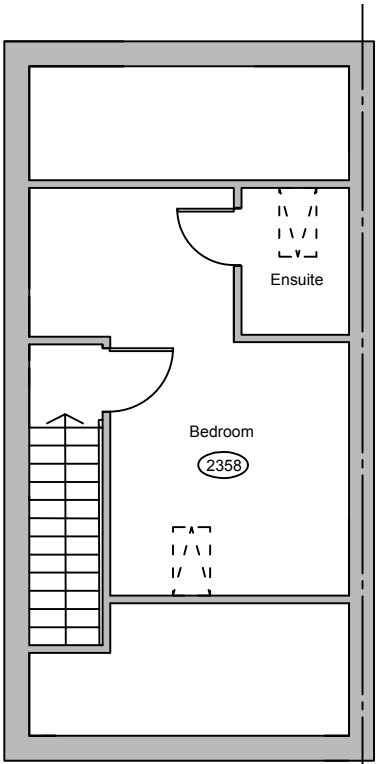

Existing Second Floor Plan



Client:	
Mr D Johnson 1 Hawthorn Drive, Glossop, Derbyshire SK13 7DB	
Project:	
Proposed single storey rear extension, alterations to boundary wall and velux windows to front elevation	
Title:	
Existing Plan	
Scale: 1:100 @ A3	
Drawn:	Date:
C.K.	January 2021
Project no.:	Drawing no.:
2972	2972-001