




Existing Front Elevation



Existing Rear Elevation

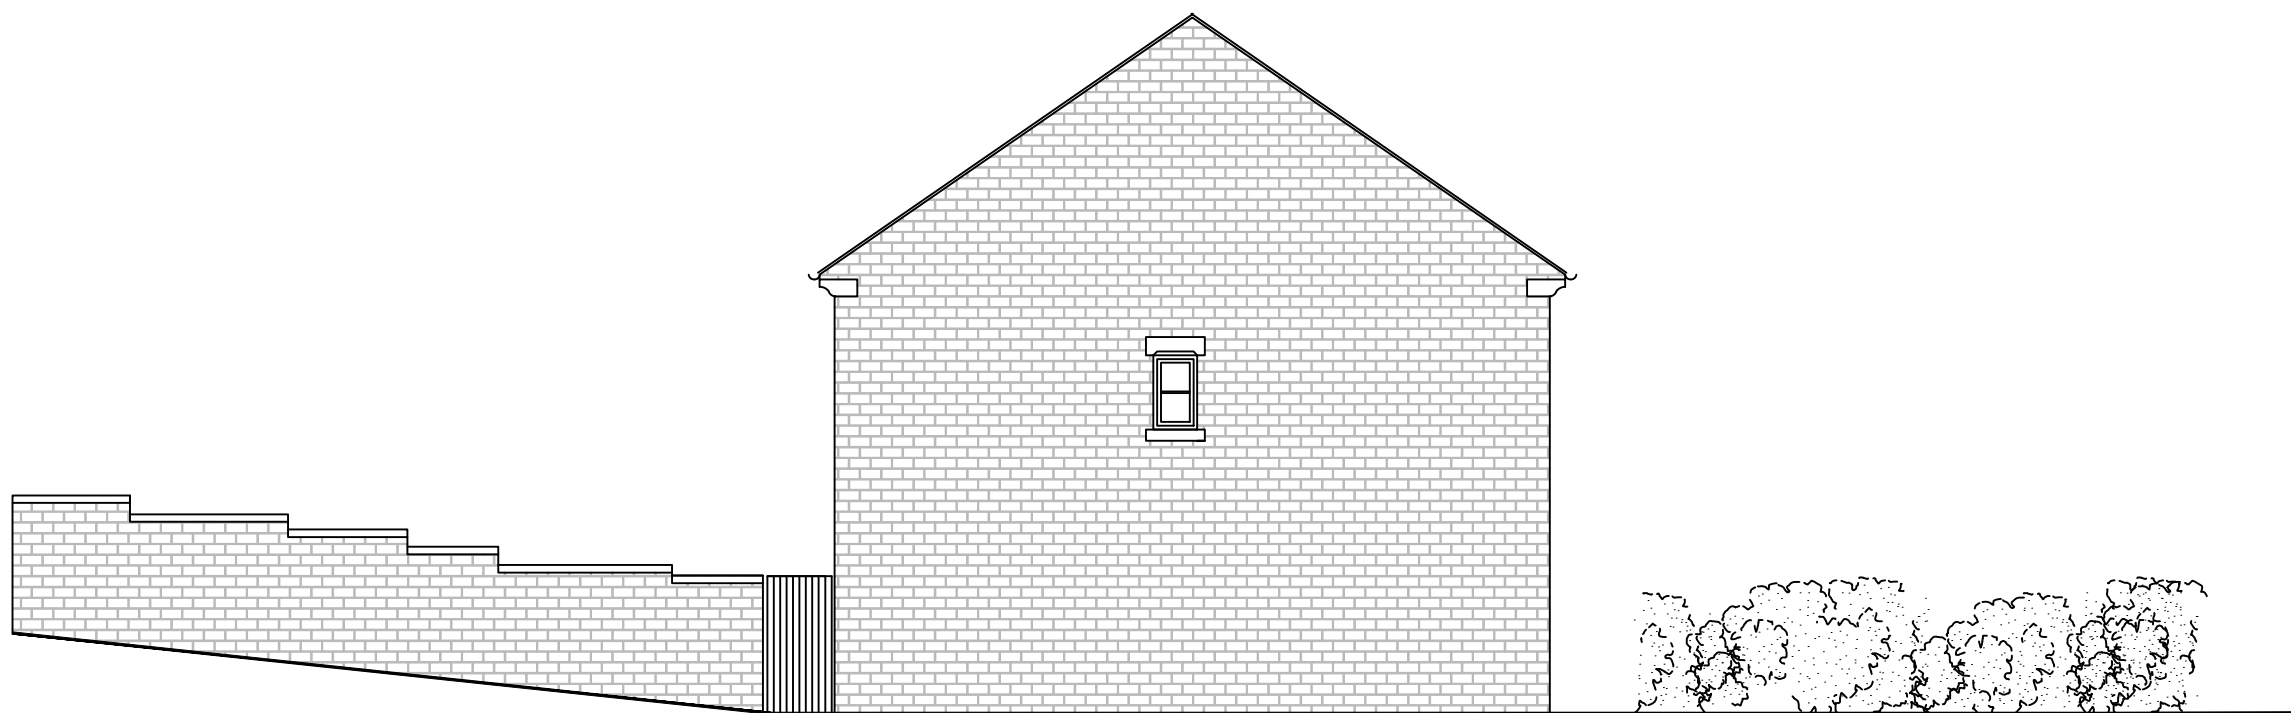

Existing Side Elevation



Client:
Mr D Johnson
 1 Hawthorn Drive, Glossop, Derbyshire SK13 7DB

Project:
 Proposed single storey rear extension,
 alterations to boundary wall and velux windows
 to front elevation

Title:
 Existing Elevations

Scale: 1:100 @ A3	
Drawn: C.K.	Date: January 2021
Project no.: 2972	Drawing no.: 2972-002

PLANMART LIMITED
 9, GEORGE STREET, GLOSSOP,
 DERBYSHIRE SK13 8AY.
 TEL: 01457 863153