


REVISIONS		
Rev	Description	Date

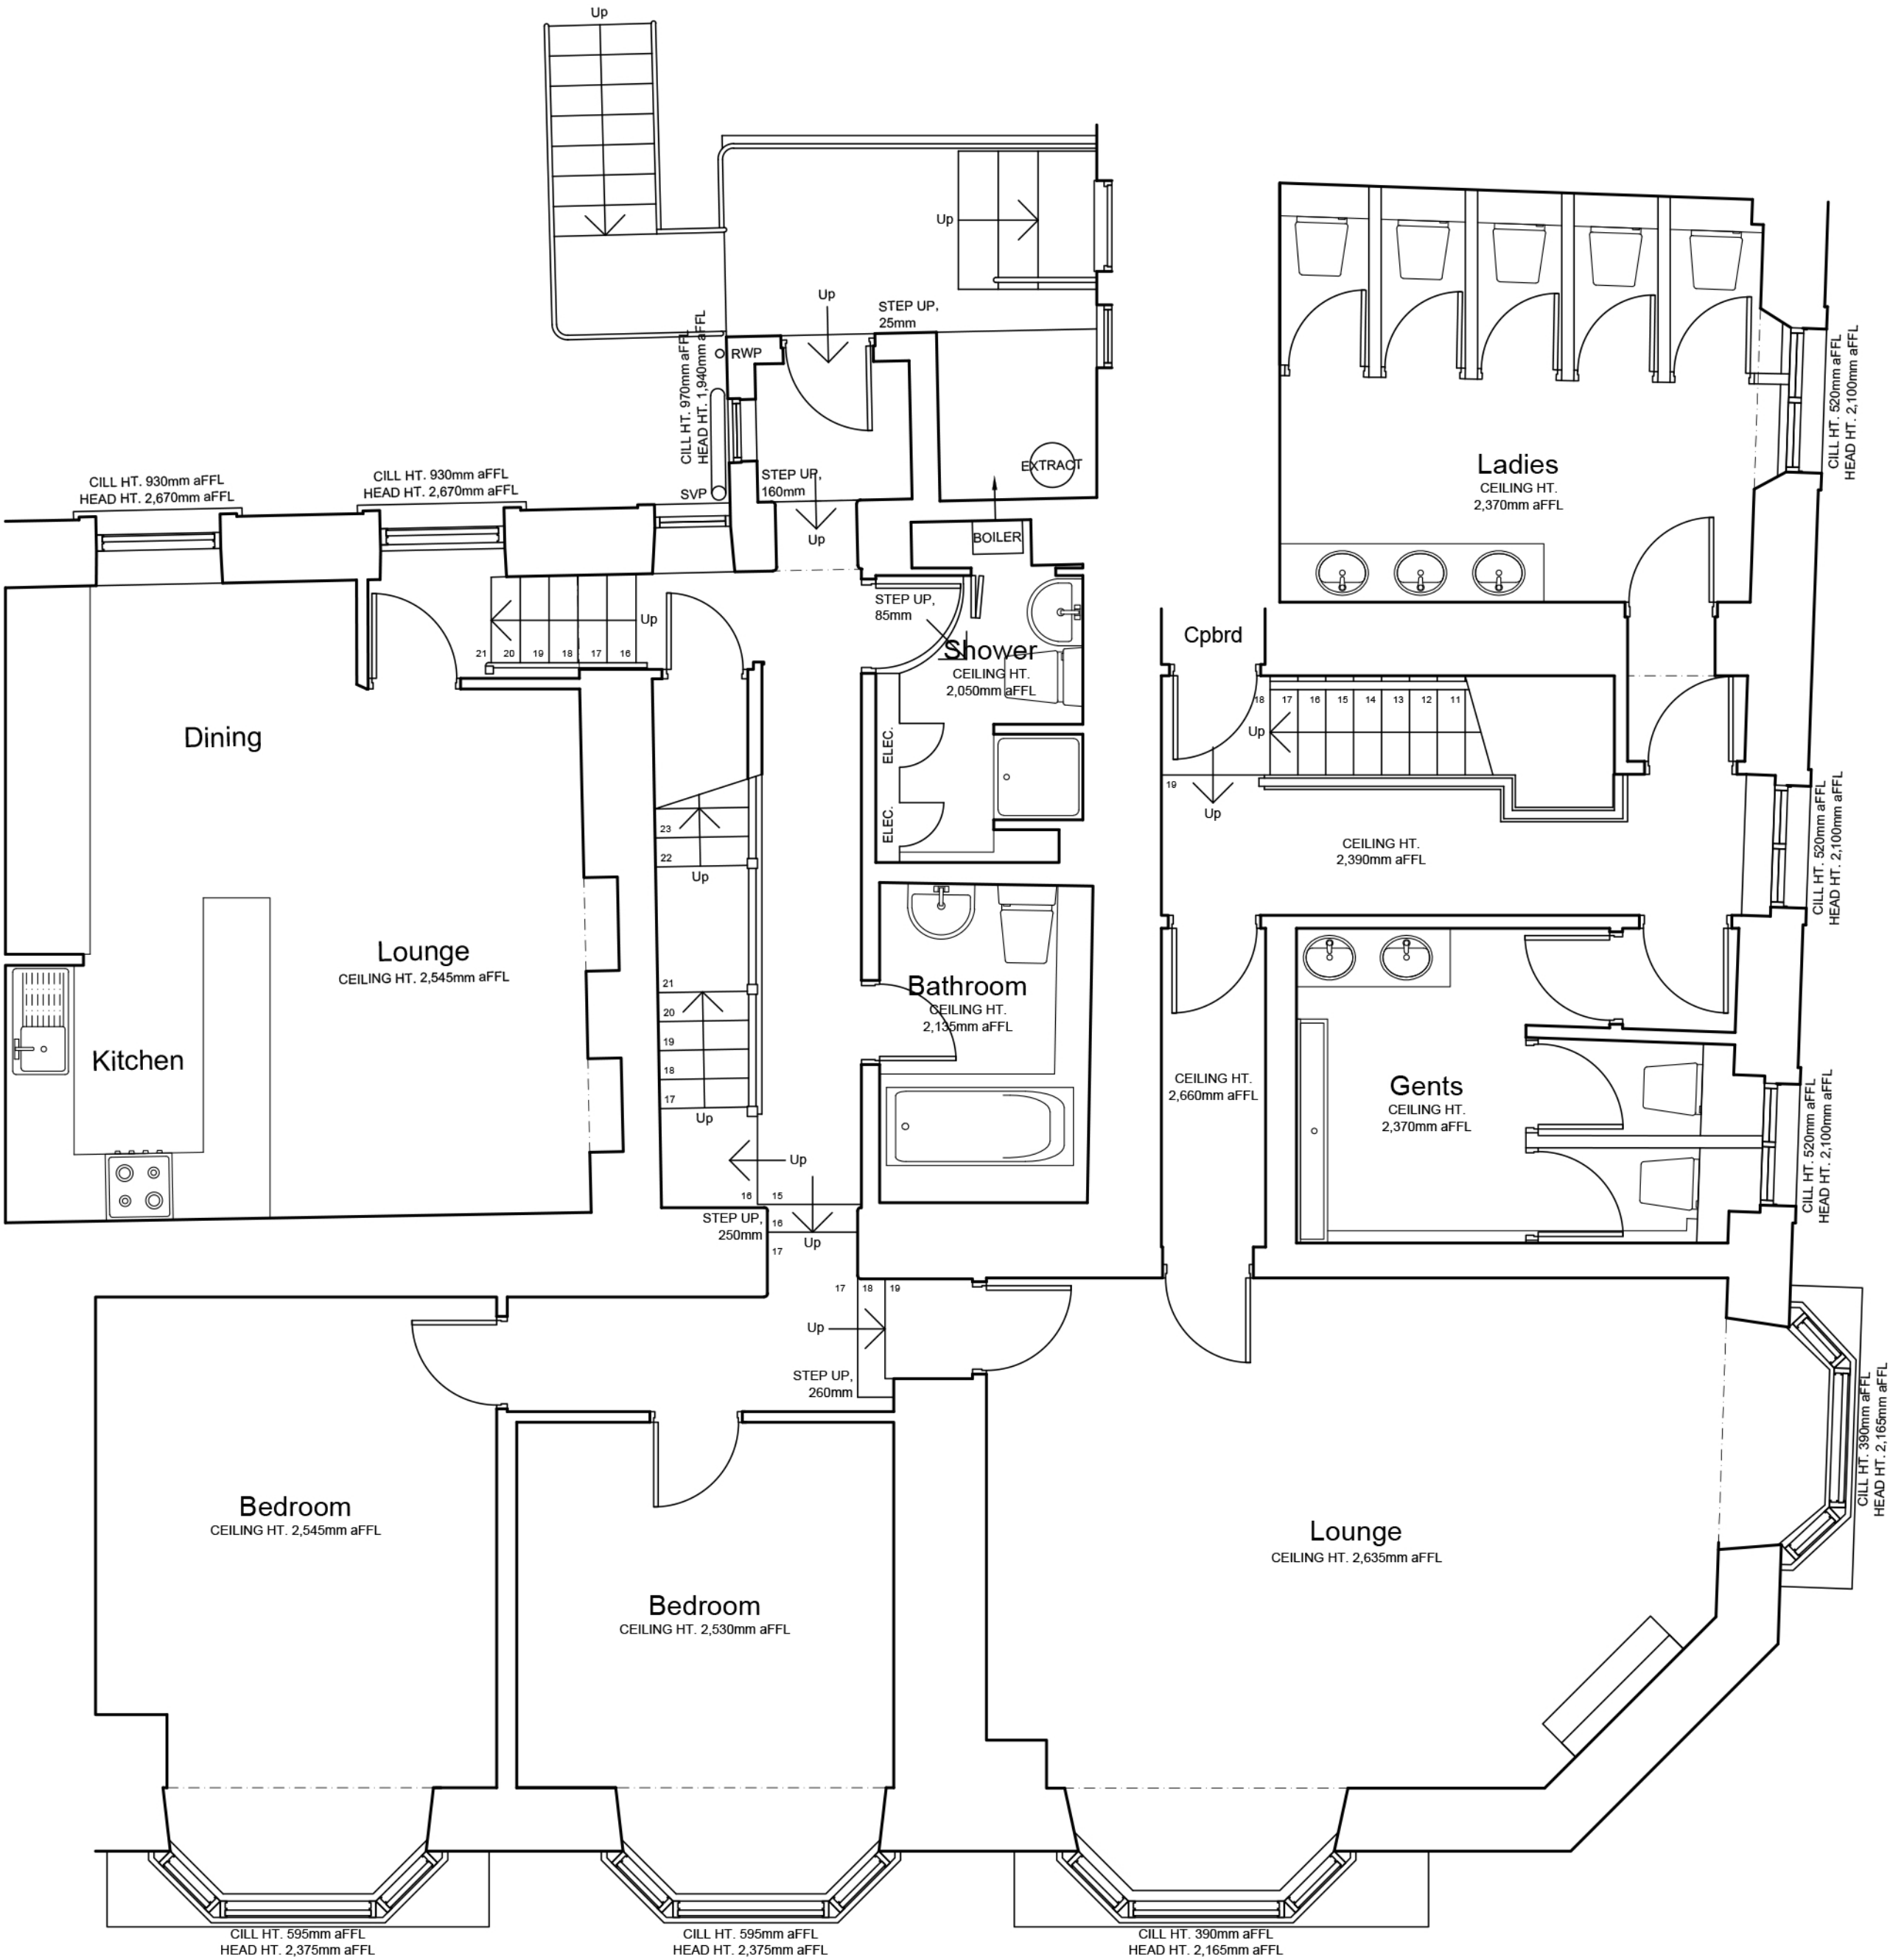

DICKINSON WAUGH

ARCHITECTURE

The Cart House . Hollins Farm . Twemlow Lane . Cranage . Cheshire . CW4 8GE

 dwarchitecture.co.uk

 post@dwarchitecture.co.uk

 01565 655830

CLIENT	The Vault Limited, 2-4 High Street, Buxton, Derbyshire SK17 6EU			
PROJECT	Replacement of existing windows			
DRAWING TITLE	Existing and proposed first floor plan			
PLANNING CONSENT ONLY				
PROJECT REF: 2590		DRAWING REF: PL3		SCALE: 1:50
				DATE: 19/02/2021
				SIZE: A2