


REVISIONS			
Rev	Description		Date

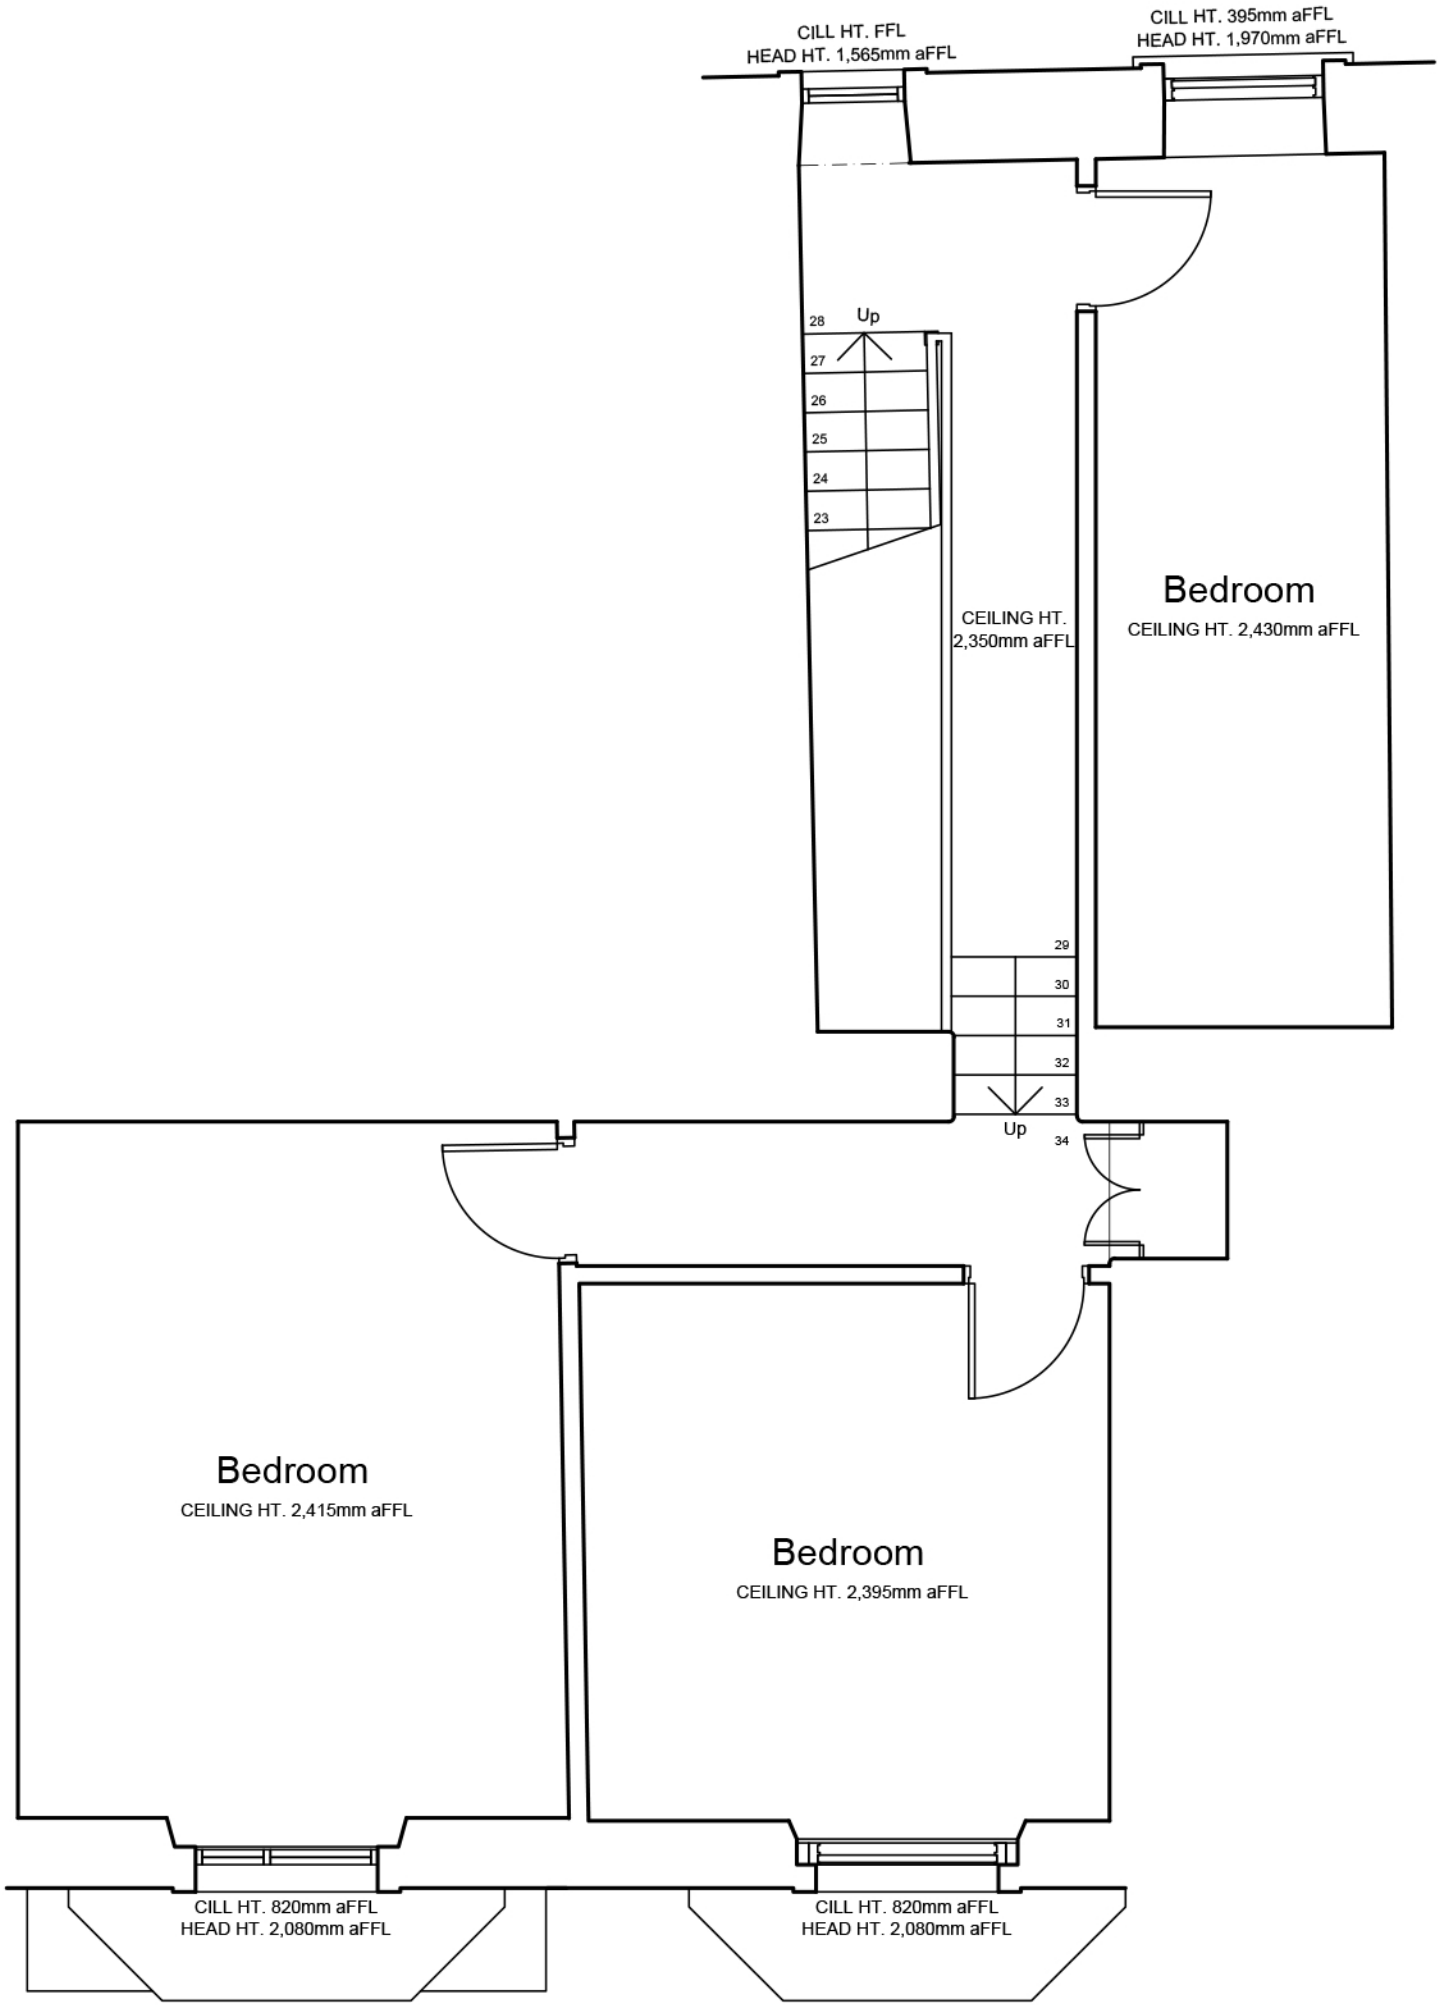

DICKINSON WAUGH

ARCHITECTURE

The Cart House . Hollins Farm . Twemlow Lane . Cranage . Cheshire . CW4 8GE

 dwarchitecture.co.uk

 post@dwarchitecture.co.uk

 01565 655830

CLIENT	The Vault Limited, 2-4 High Street, Buxton, Derbyshire SK17 6EU			
PROJECT	Replacement of existing windows			
DRAWING TITLE	Existing and proposed second floor plan			
PLANNING CONSENT ONLY				
PROJECT REF:	DRAWING REF:	SCALE:	DATE:	SIZE:
2590	PL4	1:50	19/02/2021	A2