


Rev A - Drawing updated with reduced size of extension 30.03.21
following comments from planning officer.

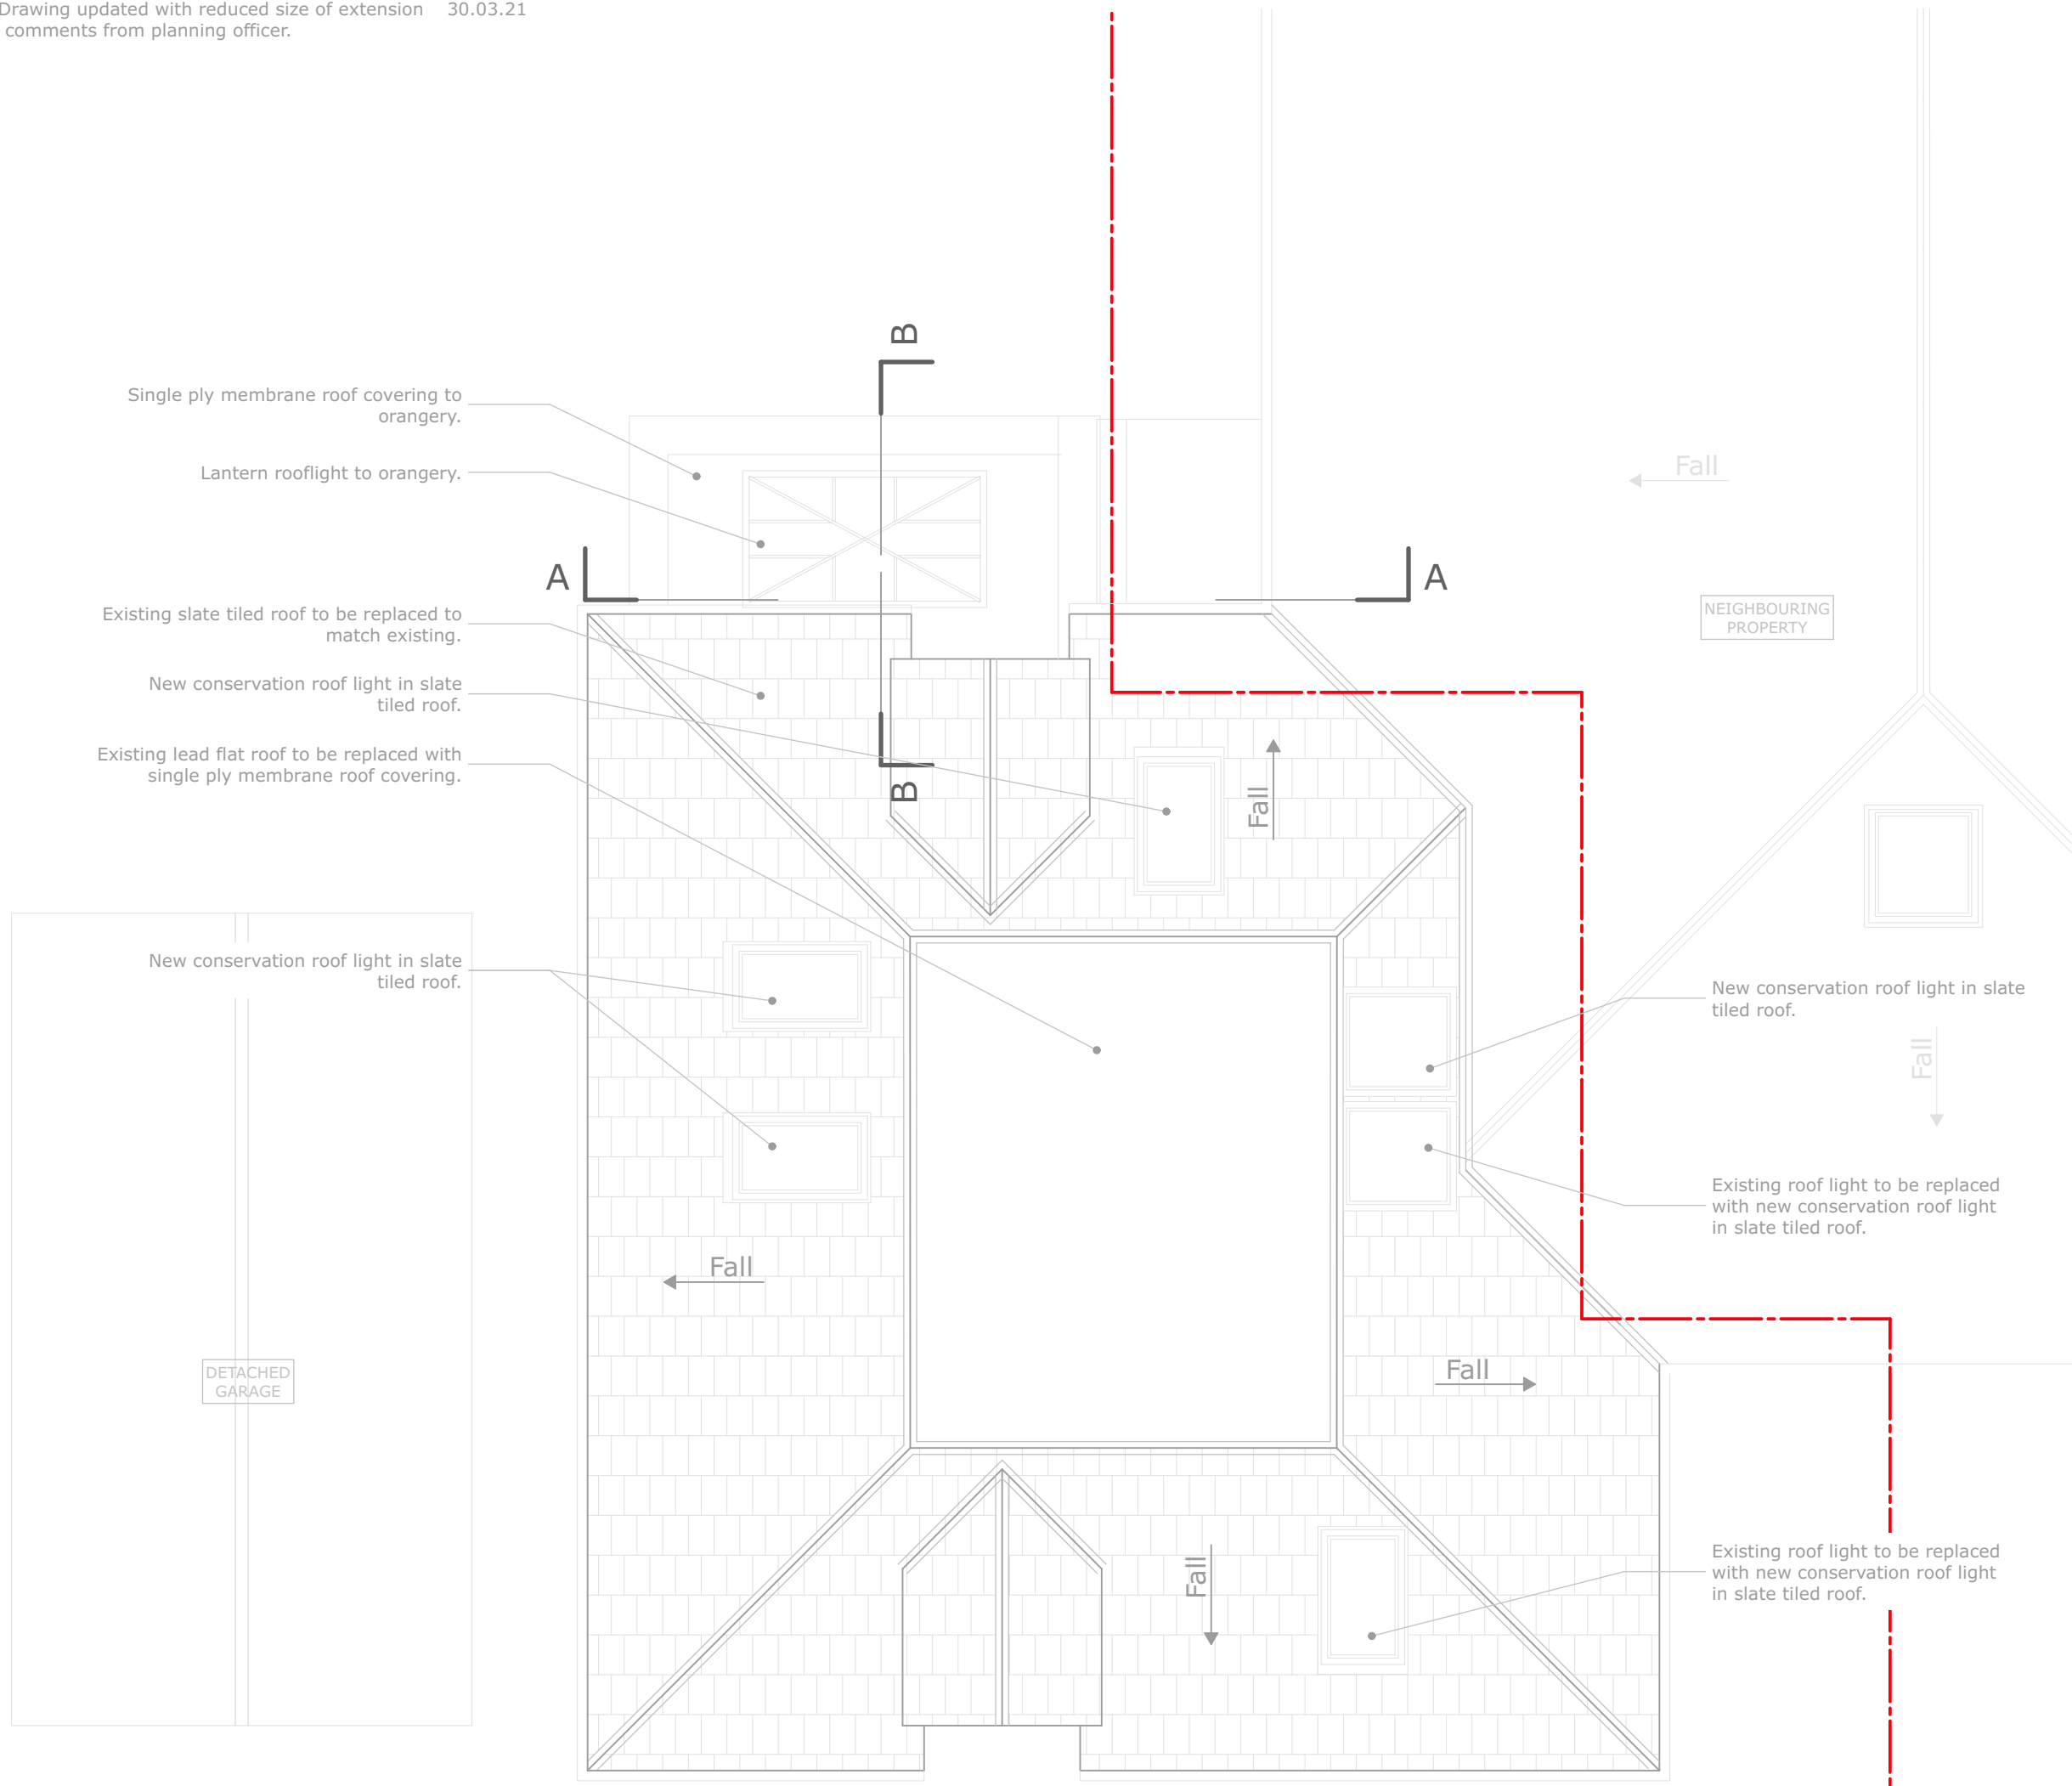

N

North:

January 2021

Date:

@ A3

1:50

Scale:

Proposed Roof Plan

Title:

2050 /G/803 Rev A

Drg No:

Project Details:

House Renovation - 7 Park Road, Buxton, High Peak SK17 6SG

RWArchitects

Rob Westbrook Architects Ltd
28 Alsfeld Way, New Mills, High peak SK22 3DD
Tel: 07944 207036
E: rob@robwestbrookarchitects.com
W: www.robwestbrookarchitects.com