


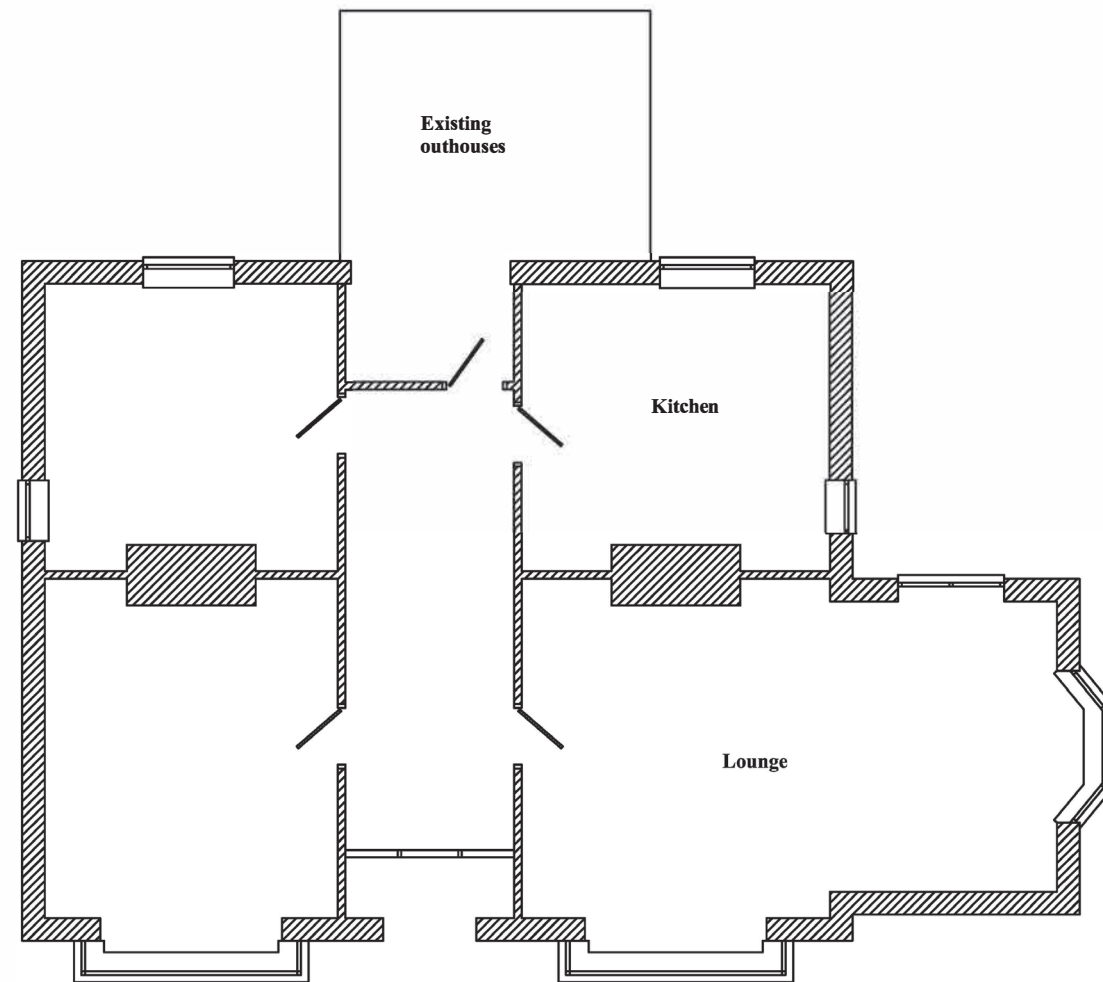


Existing ground floor plan



Existing west elevation



Existing rear elevation

 

Notes:

Clients are advised to clarify dimensions with the author prior to setting out and not to scale from the drawing. This drawing is copyright and should not be reproduced without written consent of Structural and Technical Systems.

Rev	Date	Initials	Description
-----	------	----------	-------------

STRUCTURAL AND TECHNICAL SYSTEMS

◆ CONSULTANT STRUCTURAL ENGINEERS & SURVEYORS

◆ PROJECT MANAGERS ◆ PLANNING SUPERVISORS

96, Green Lane, Buxton, Derbyshire, SK17 9DJ
Telephone: 01298 71761
Mobile: 07973 711589
Email: enquiries@structech.co.uk
Website: www.structech.co.uk

Job: 12, Lansdowne Rd
Buxton

Client: Mr. Rider

Drg. Title
Existing plans and elevations

Drawn	Date 22/3/2021	Scale 1:100@A3
Rev.	Job No.	Drg. No. LRP1