


RED LINE DENOTES SITE BOUNDARY

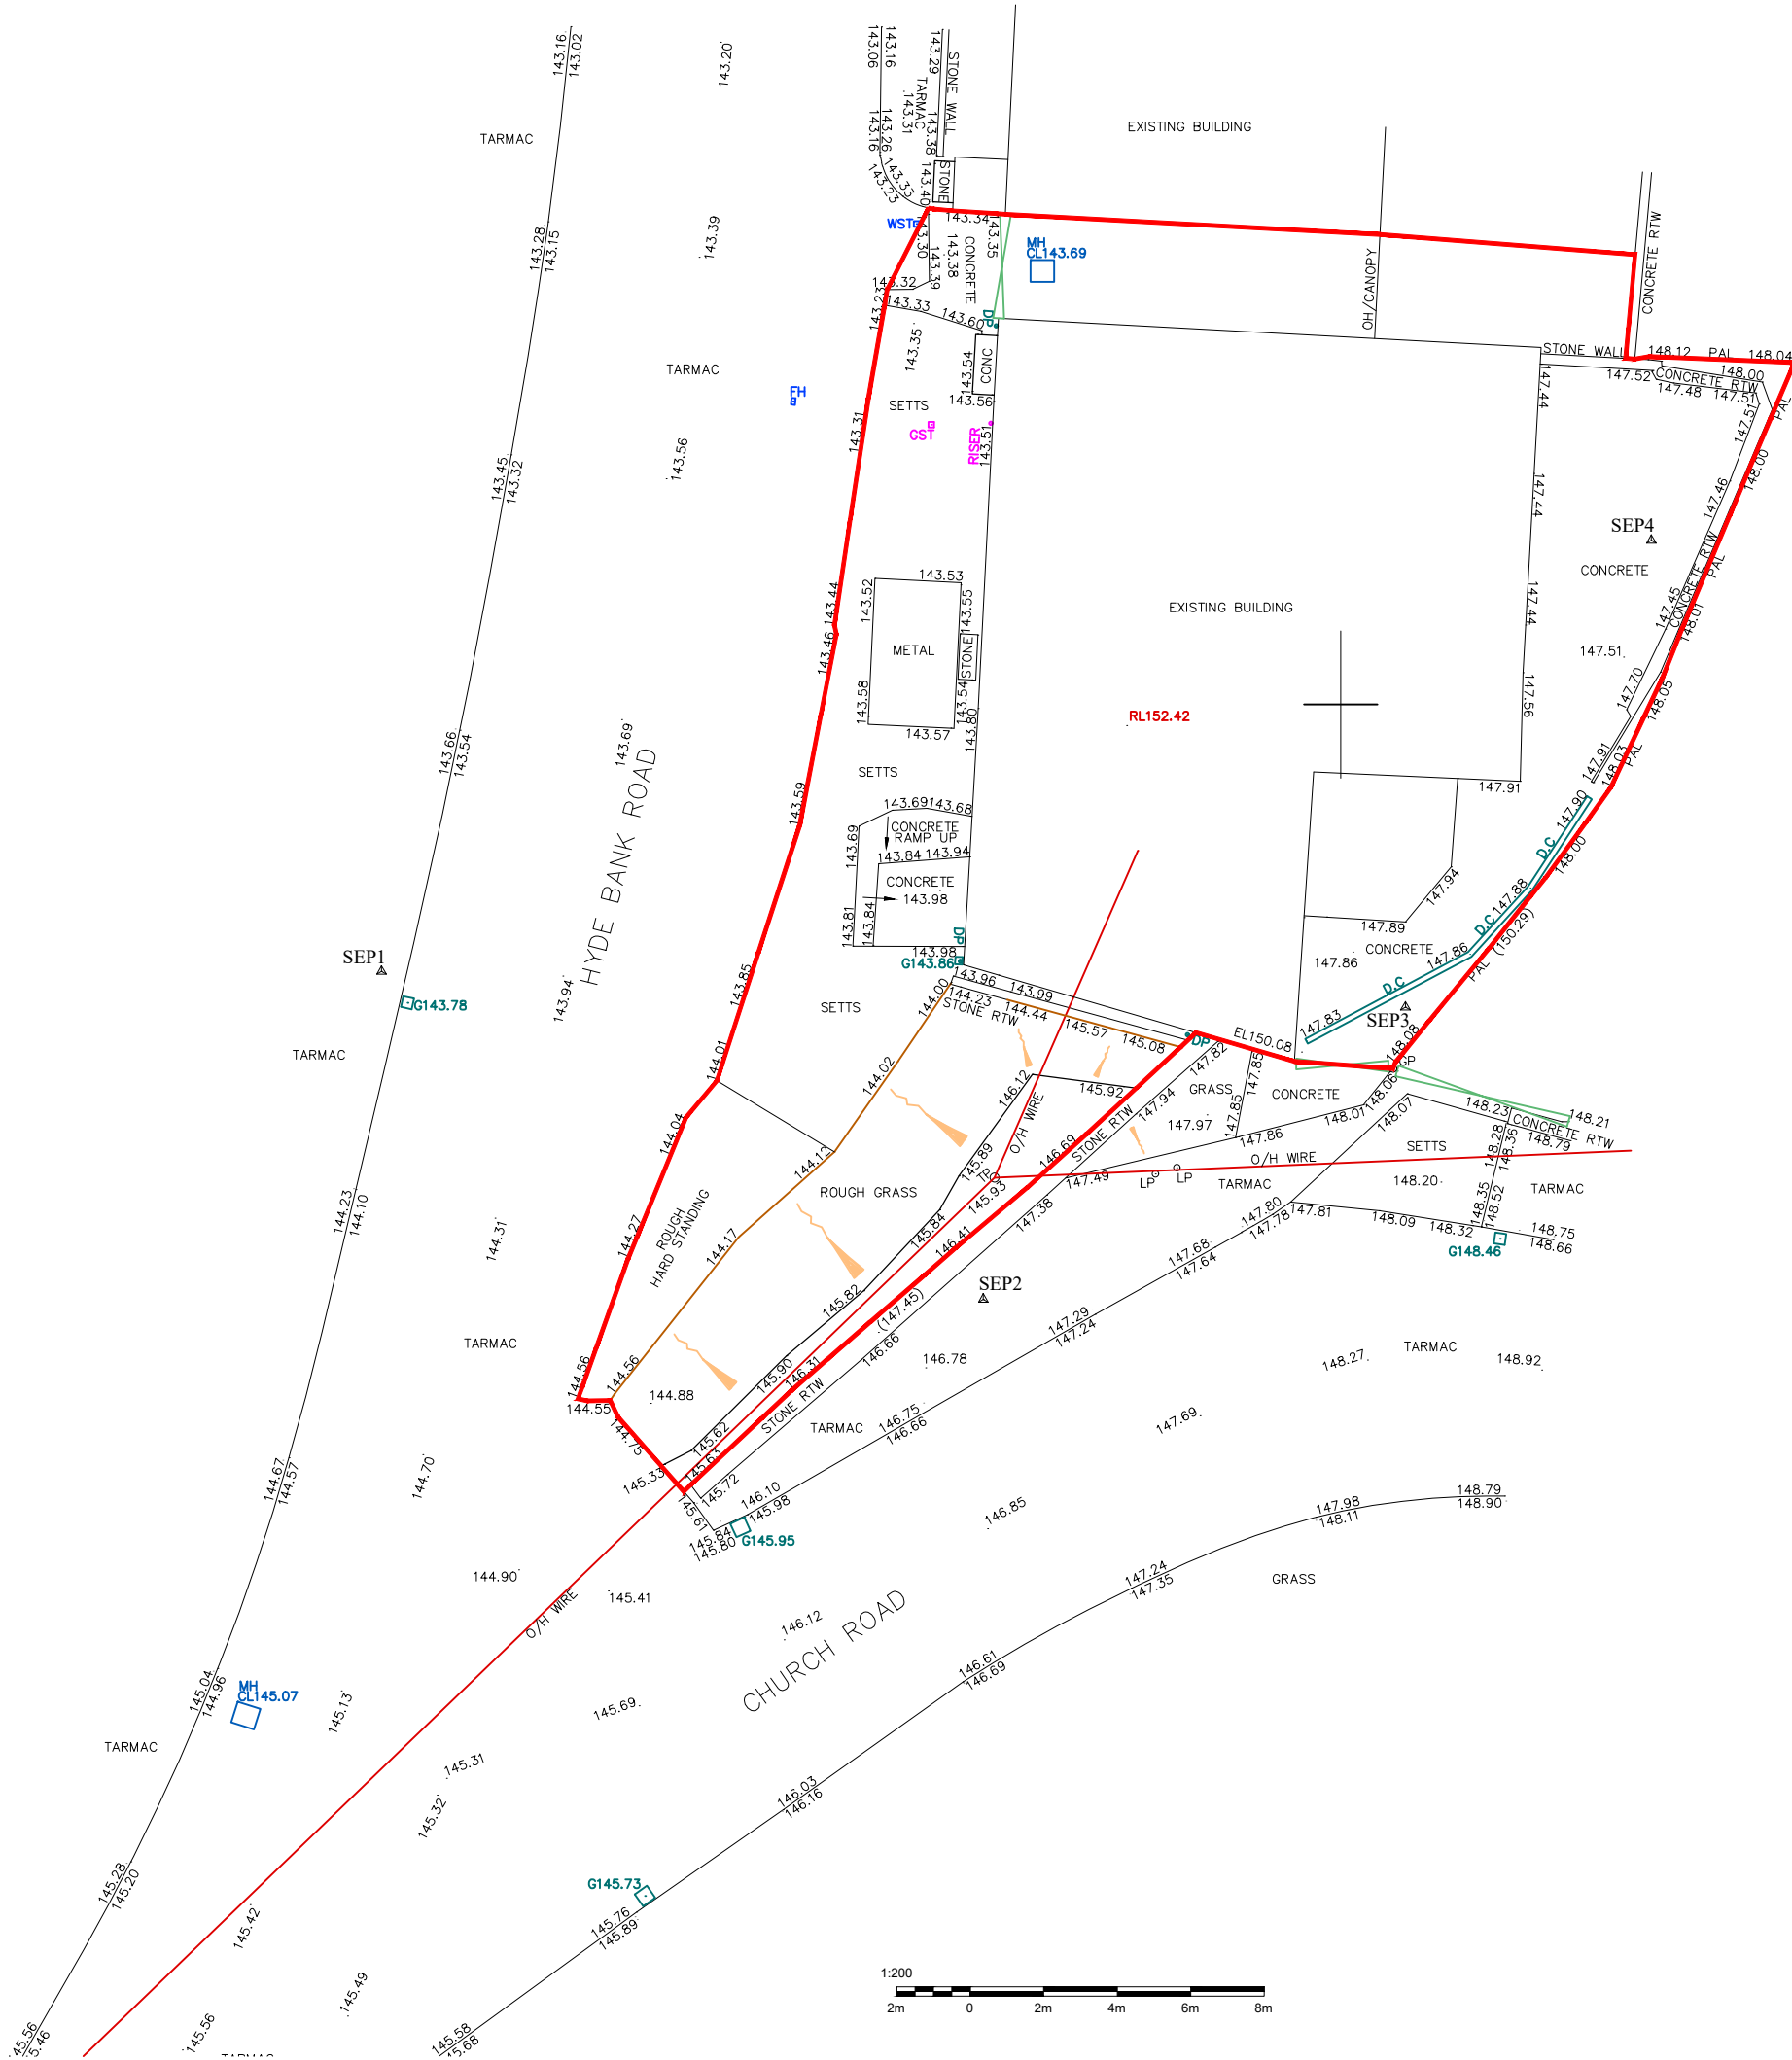

Client
Zelly UK Trading Ltd

Project
Victoria Works, New Mills, SK22 4BP

Drawing Title
Existing Site Plan /
Topographical Survey

Drawn	Checked	Paper Size	Scale	Date
PL	PL	A3	1:200	DEC. 2020

Project No.	Drawing No.	Revision
20 - 562	00-02	-



Philip Lambert Architecture Ltd.
3 Eastbourne Grove, Bolton, BL1 5TR
Tel. 07811118904