


RED LINE DENOTES SITE BOUNDARY

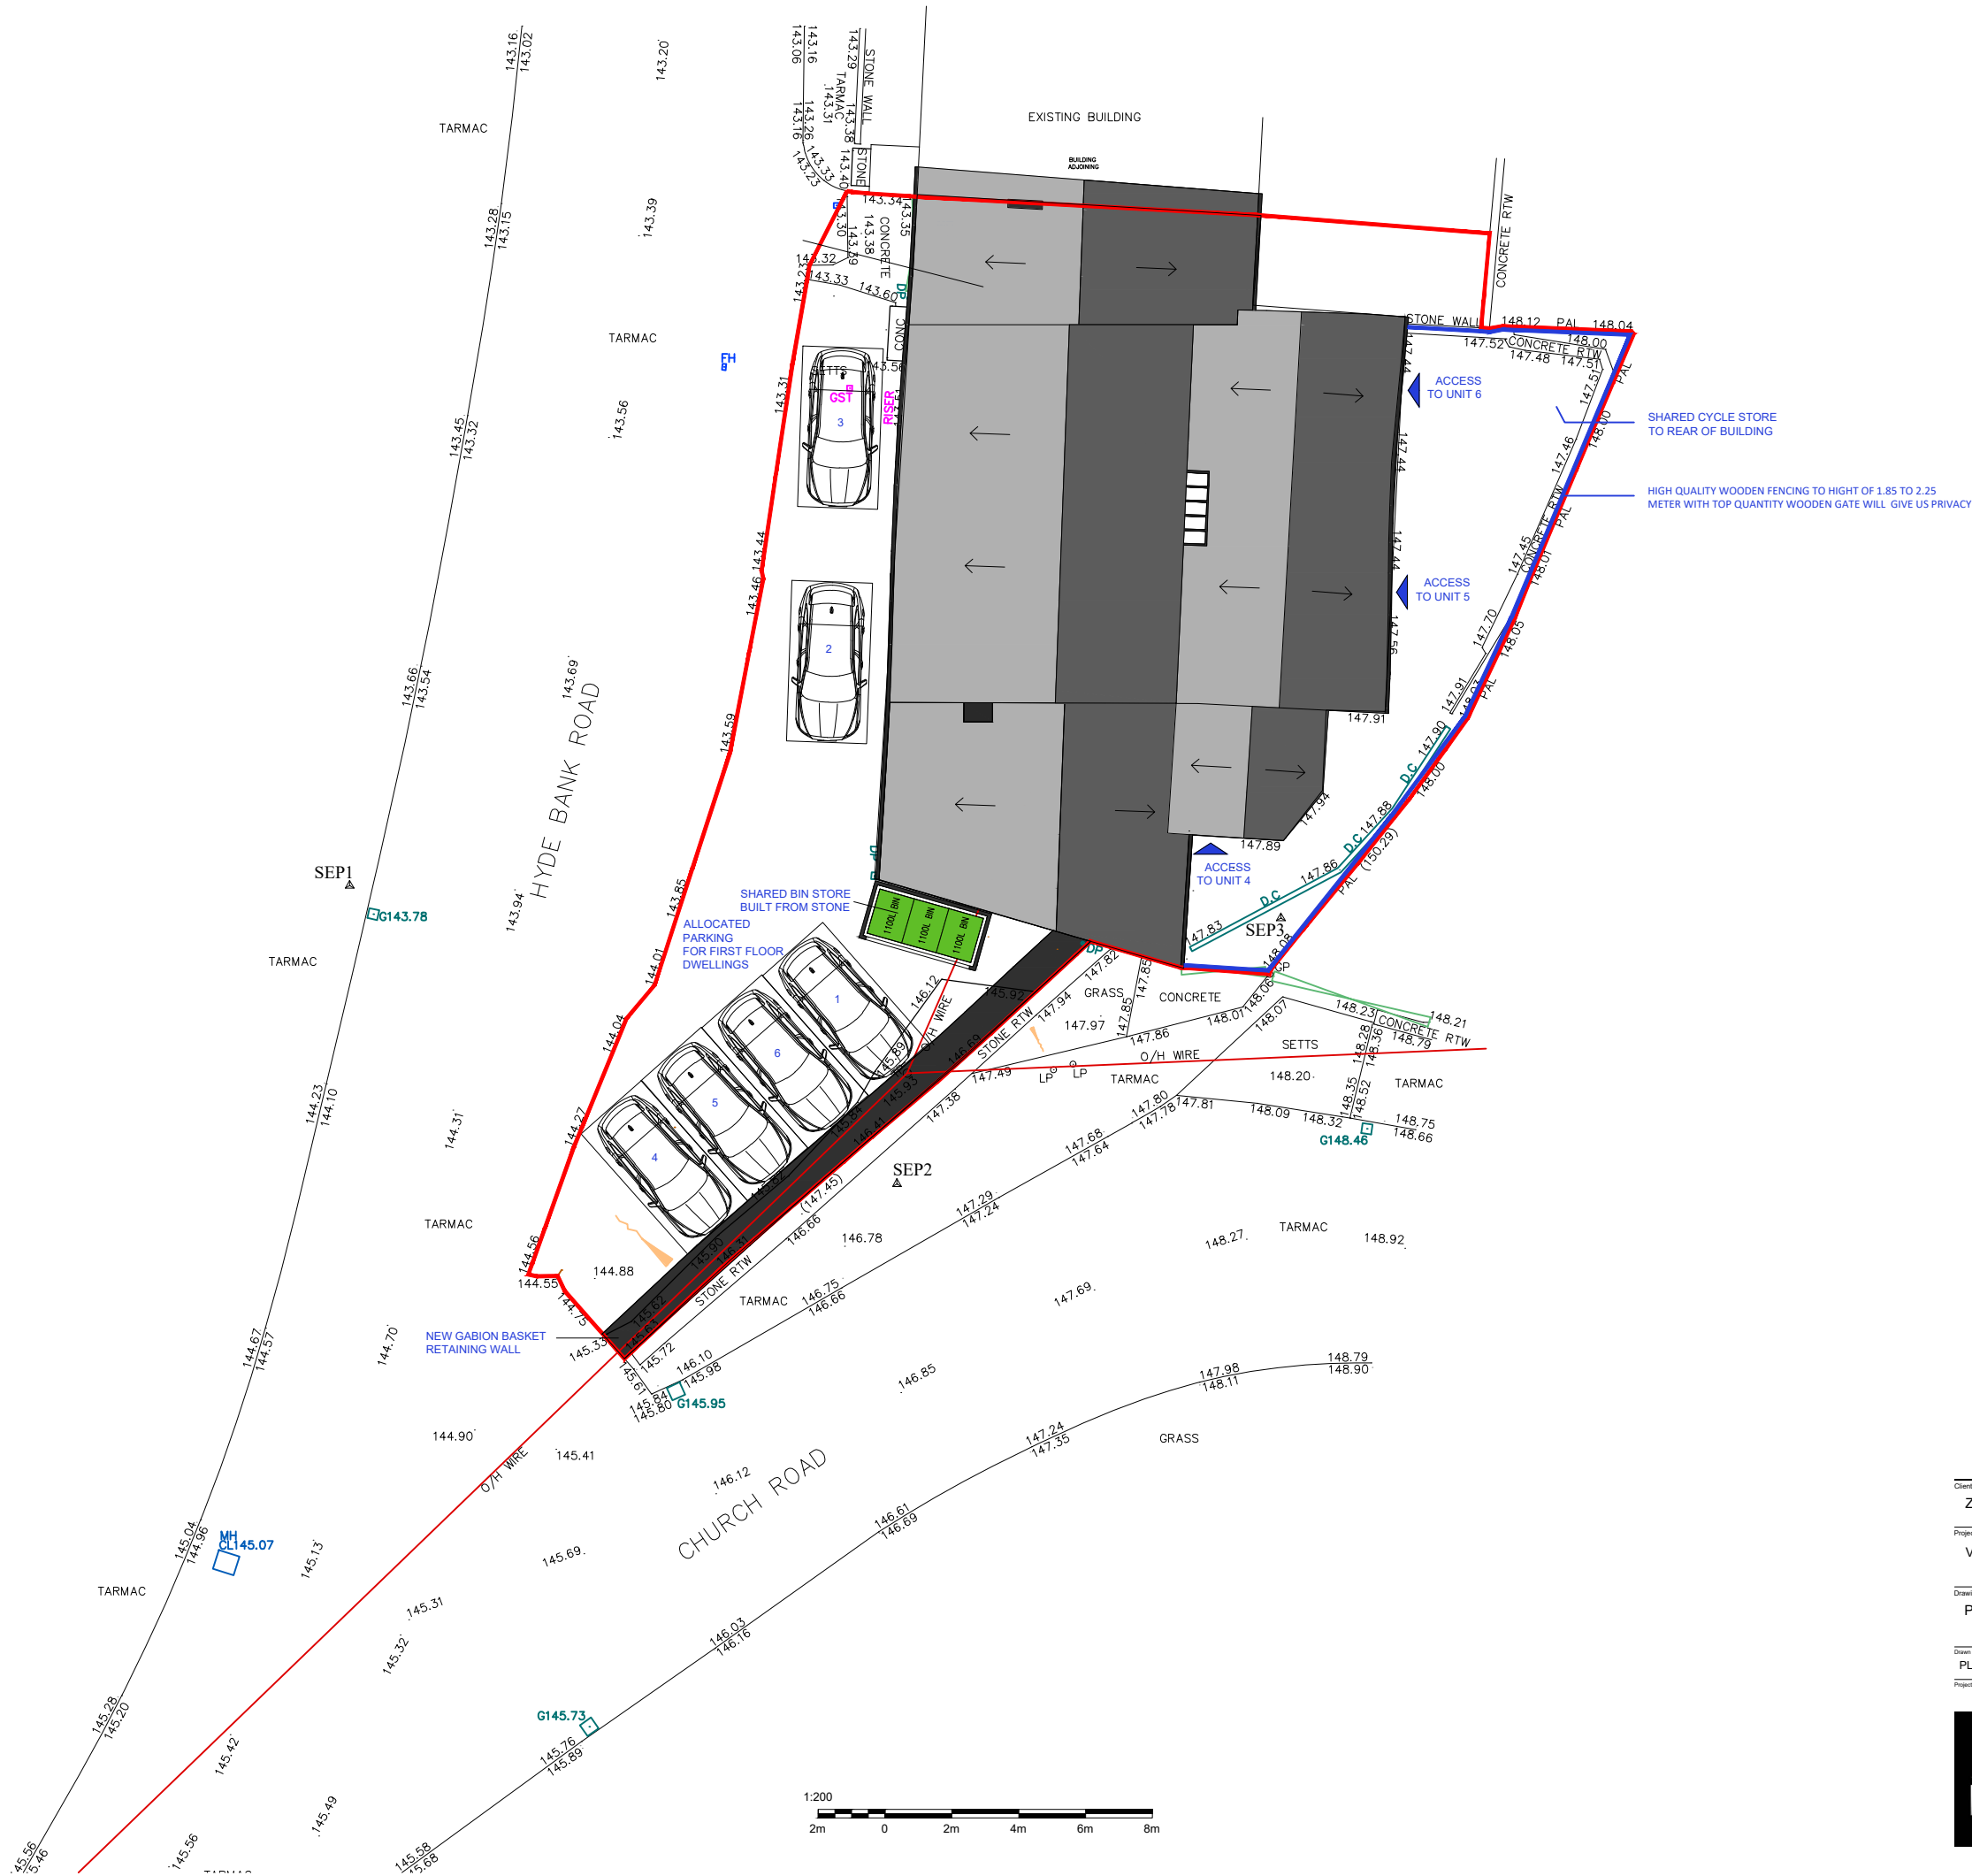

Client
Zelly UK Trading Ltd

Project
Victoria Works, New Mills, SK22 4BP

Drawing Title
Proposed Site Plan

Drawn	Checked	Paper Size	Scale	Date
PL	PL	A3	1:200	MAR. 2021
Project No.			Drawing No.	Revision
20 - 562			01-02	B



Philip Lambert Architecture Ltd.
3 Eastbourne Grove, Bolton, BL1 5TR
Tel. 07811118904