



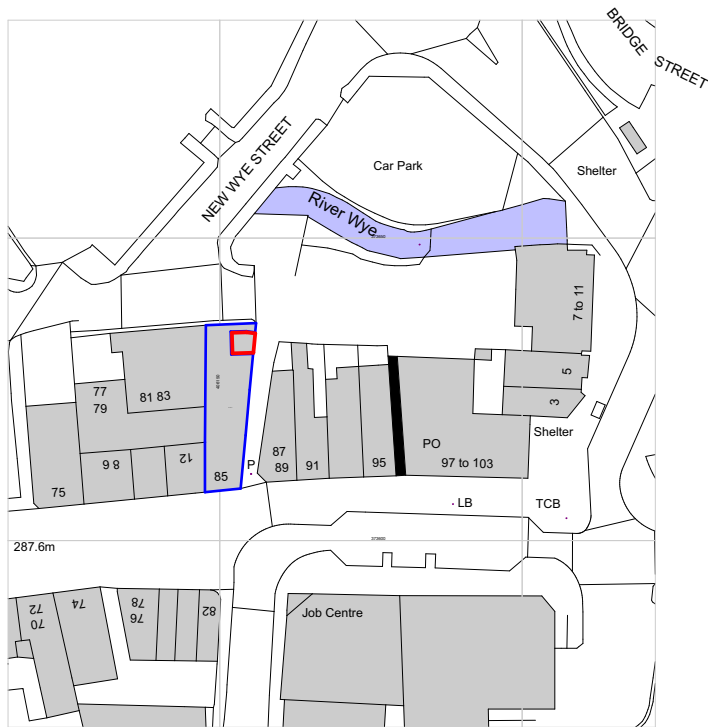

1:1250
Site Plan

0 10 20 30 40 50 60

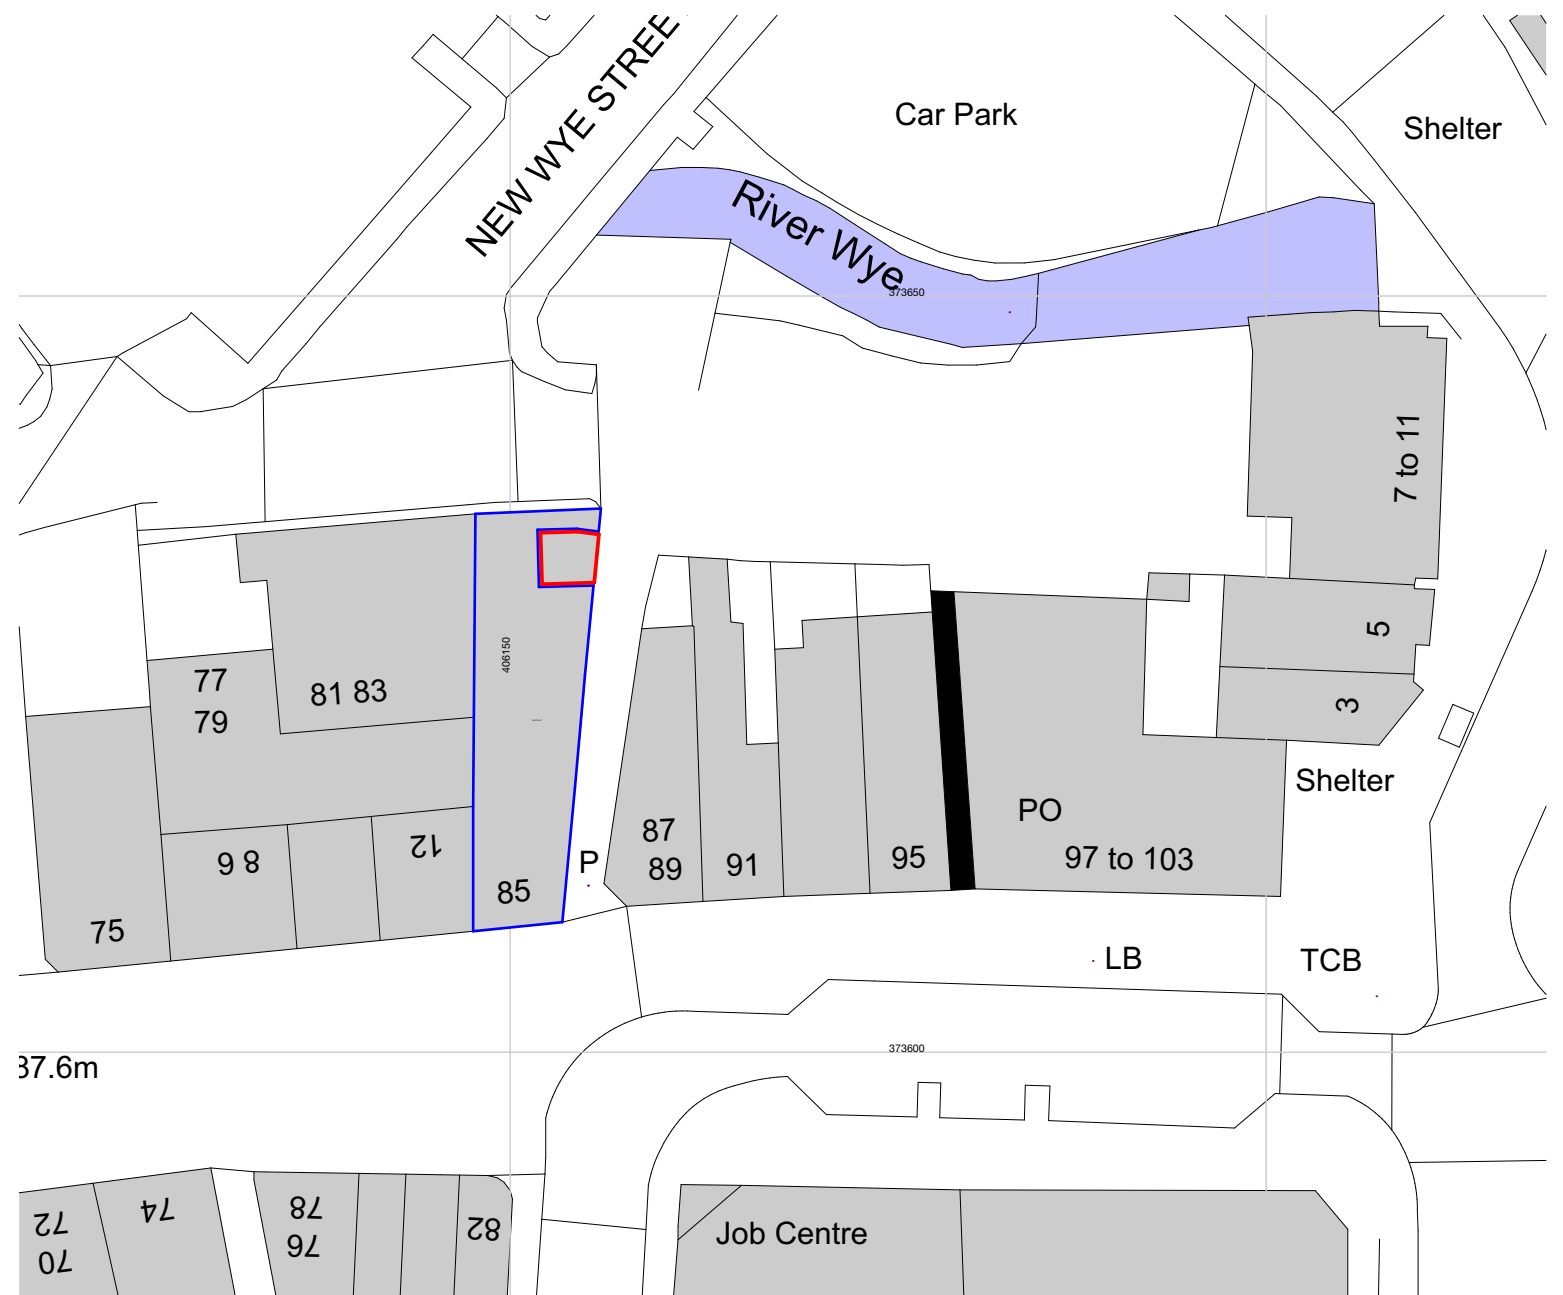

N



architecture design limited

The Fitted Rigging House
Anchor Wharf,
The Historic Dockyard,
Chatham, Kent, ME4 4TZ

+44 (0)1634 791166
www.adesign.ltd

registered in England and Wales, No.08419252

This document and its design content is copyright ©. It shall be read in conjunction with all other associated project information including models, specifications, schedules and related consultants documents. All dimensions to be checked on site. Immediately report any discrepancies, errors or omissions on this document to the Originator. If in doubt ASK.

Originator: **Katie Wright**
Checked by: **KS**
Client: **QFM**

site address: **85 Spring Gardens, Buxton, SK17 6BP**

Costa Buxton
Drawing no: **105.34/02.1** Status: **Planning**
Date: **07/04/2021** Time: **14:01**
Revision: **01** Scale: **1:500, 1:1250@A3**

0 10 20

Site and Location Plan Residential