

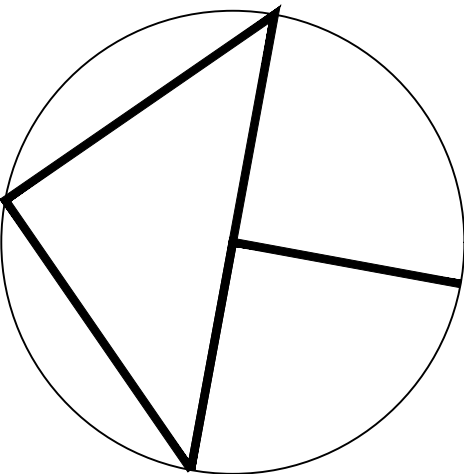


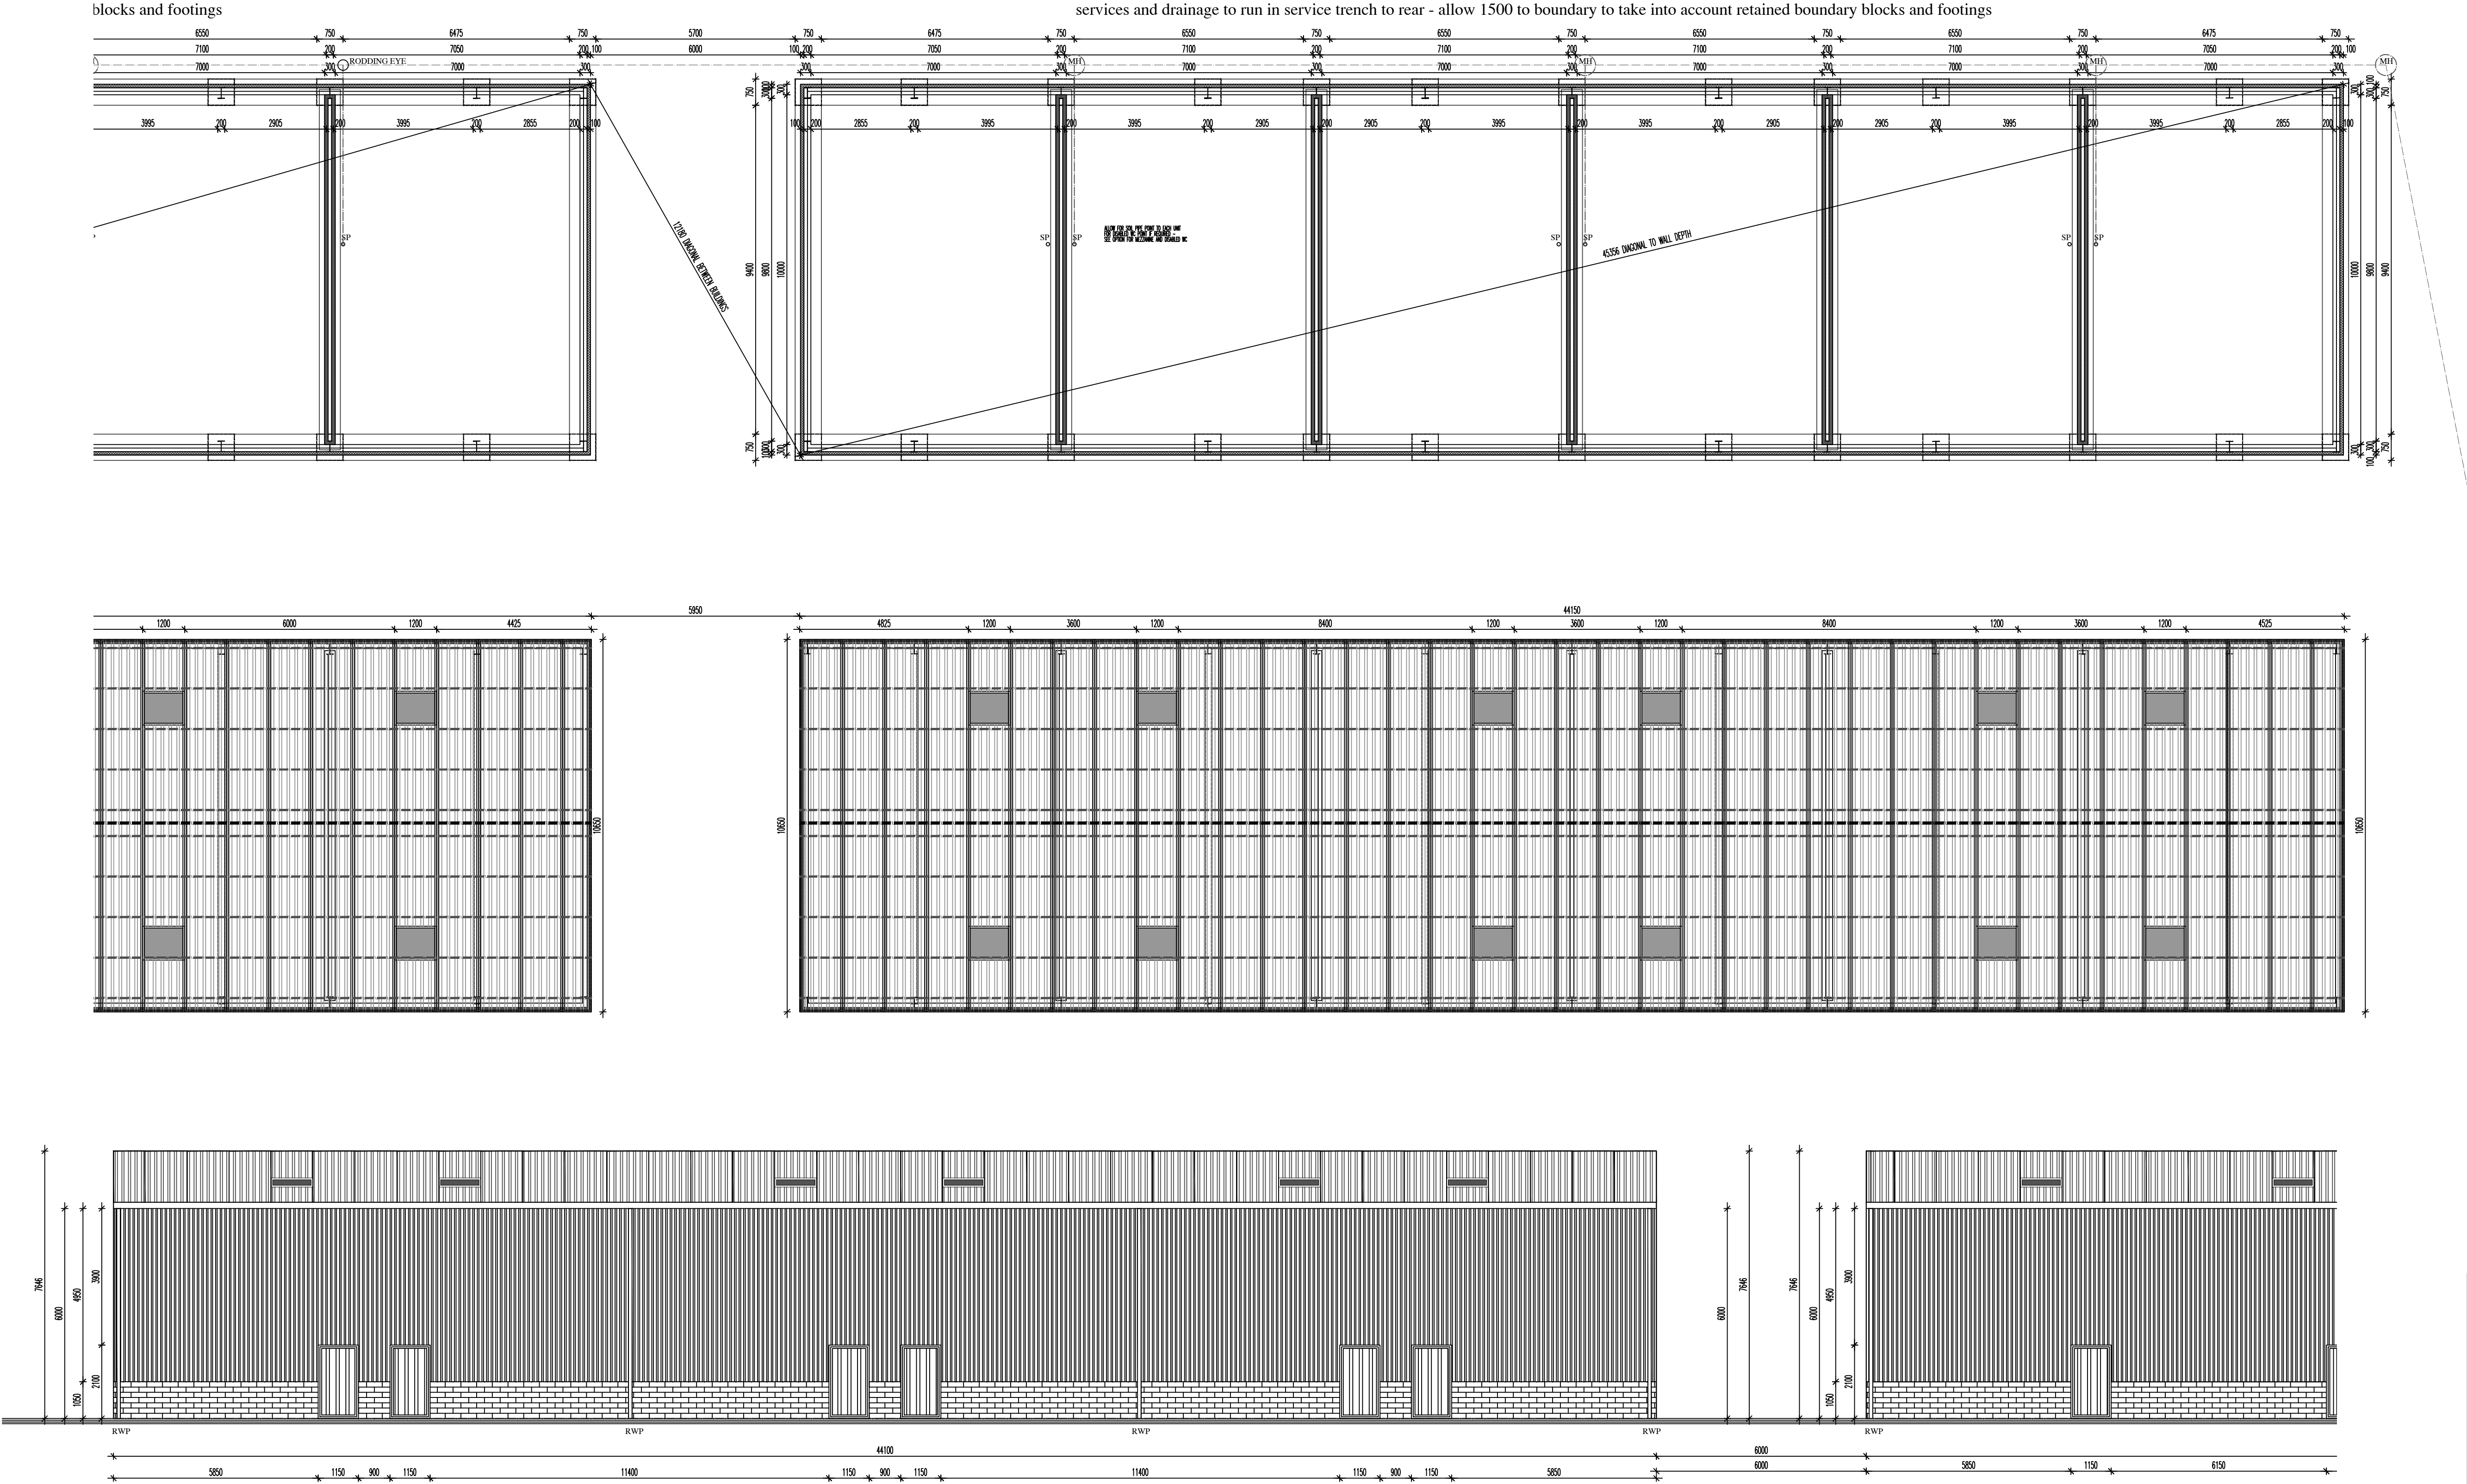

1:100
NORTH

 

REVISIONS:
PROPOSED UNITS 1 - 11
B1/B8 COMMERCIAL SITE
HARPUR BUSINESS PARK

SCALE: 1:100
DATE: JUNE '18 | DRAWN: AJS | CHECKED: AJS

©THIS DRAWING AND THE BUILDING WORKS DEPICTED ARE THE COPYRIGHT OF AJS ARCHITECTURE AND MAY NOT BE REPRODUCED OR AMENDED EXCEPT BY WRITTEN PERMISSION. NO LIABILITY WILL BE ACCEPTED FOR AMENDMENTS MADE BY OTHER PERSONS.

A.J.S ARCHITECTURE



32 carr road,
buxton,
derbyshire,
sk17 6wf.

h: 01298 26062
m: 07794 400237

DRAWING No: PROPOSED 03A

B REGS COMPLIANT

FOUNDATION/ROOF STRUCTURE PLAN AND REAR ELEVATIONS1:100
BI/B8 SITE, HARPUR HILL BUSINESS PARK
LAND OPPOSITE BUXTON AND LEEK COLLEGE SKILLSBASE CENTRE