

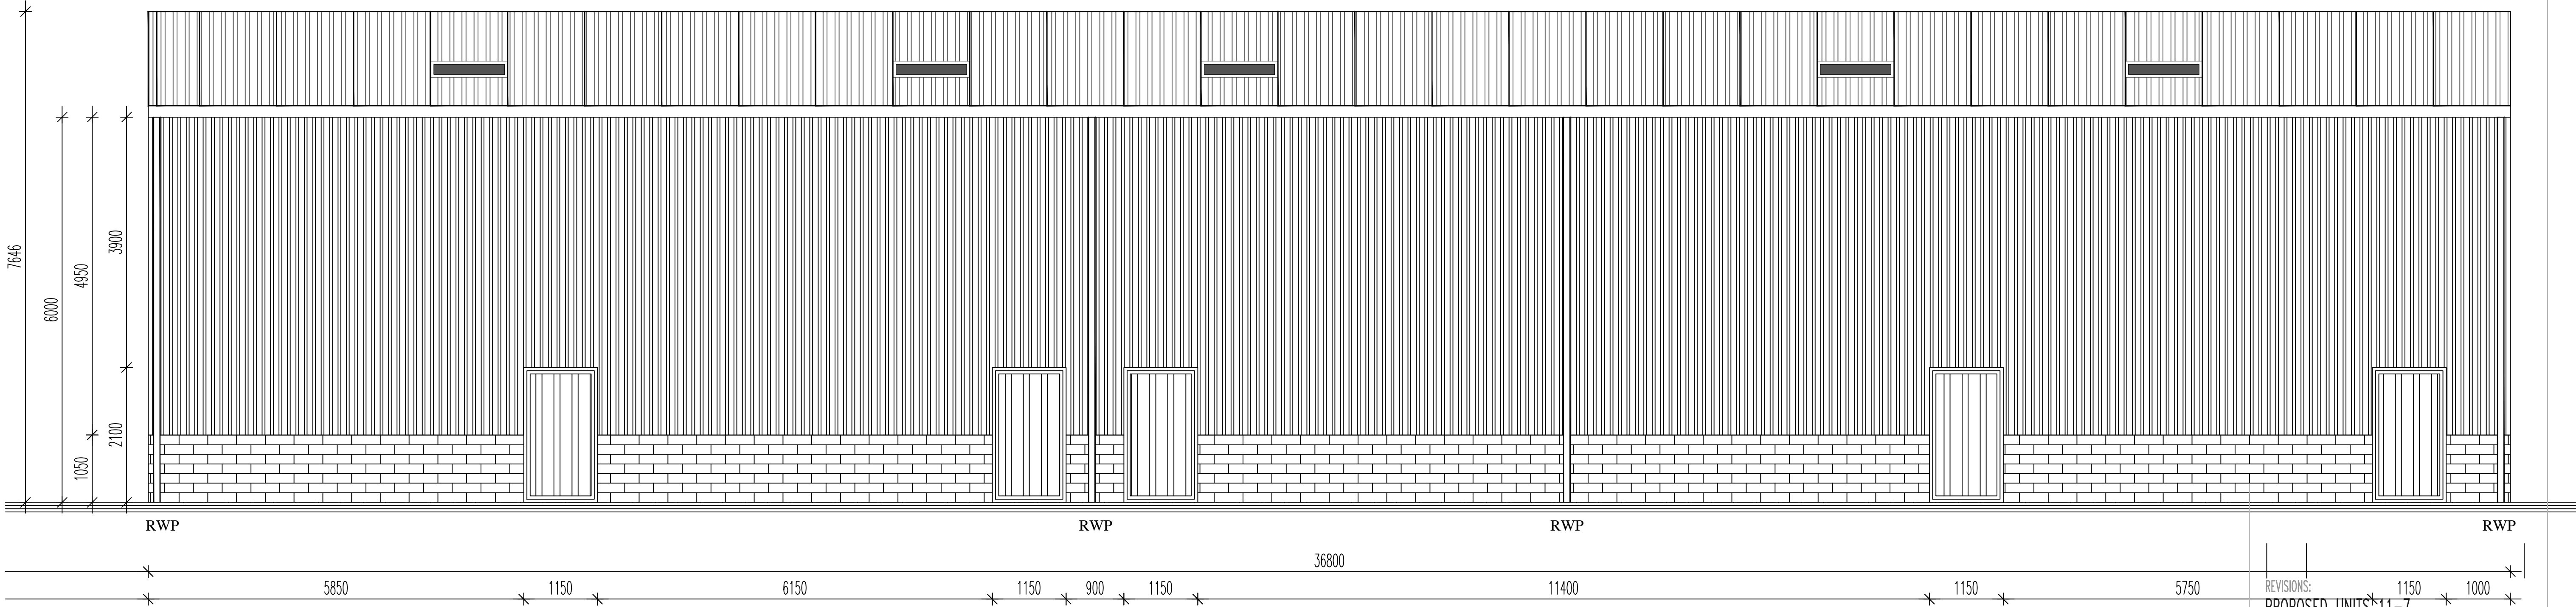


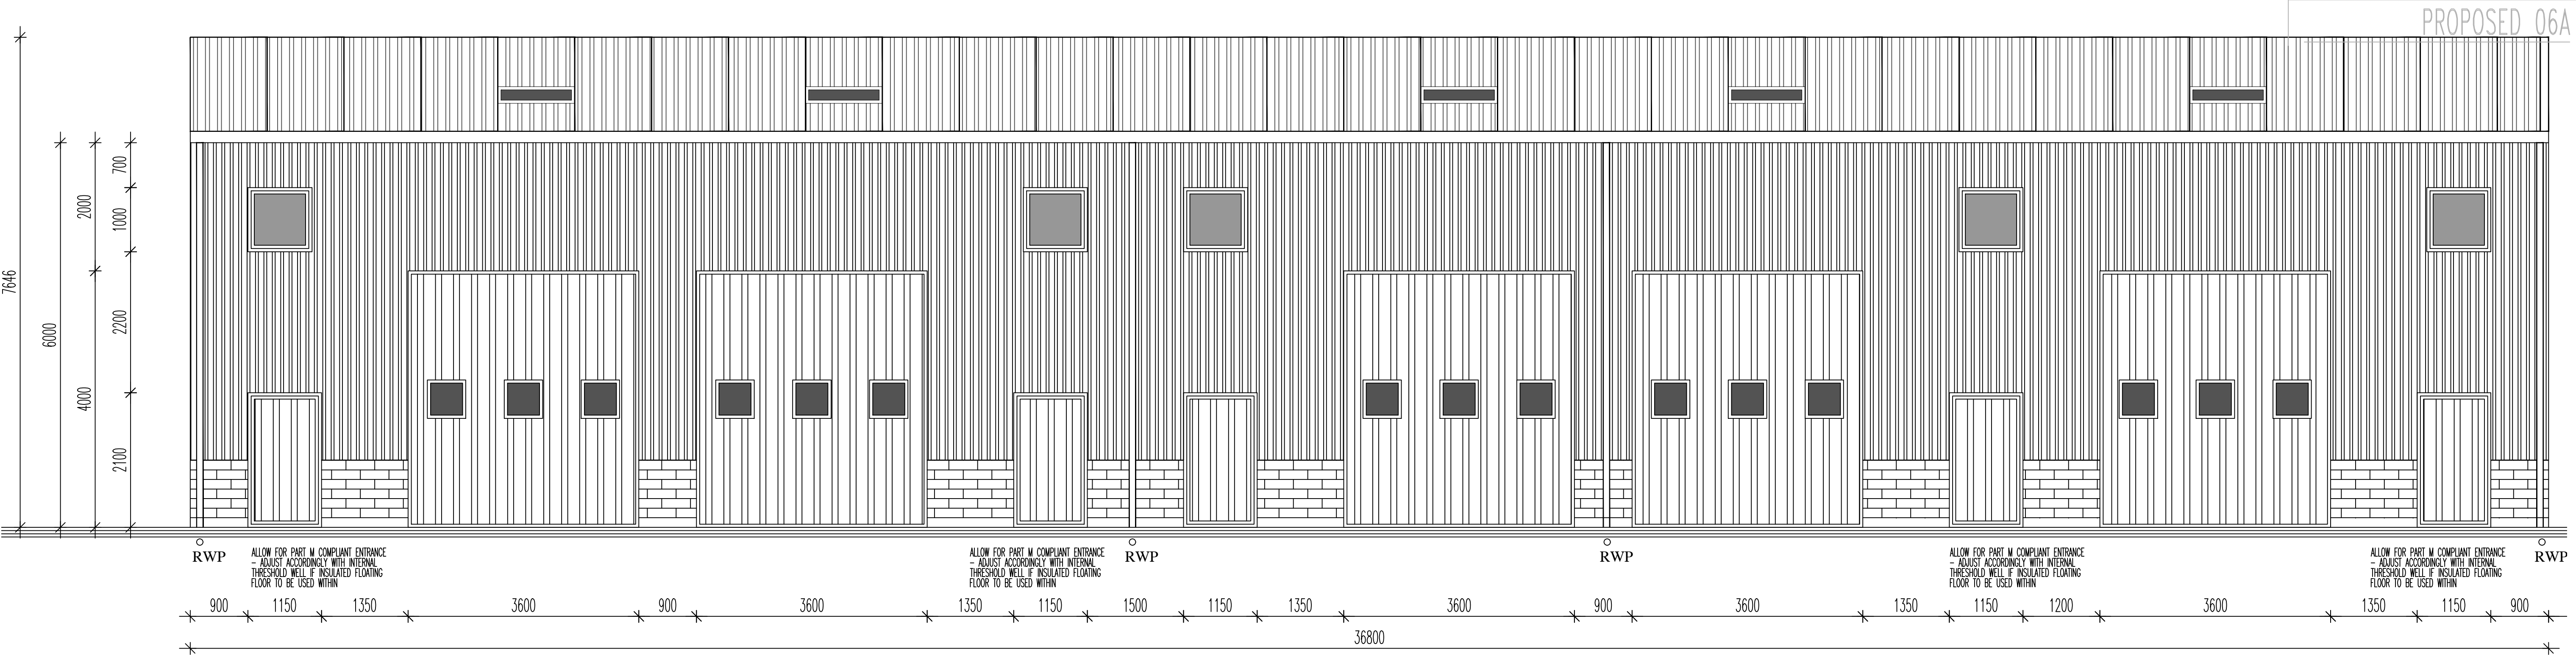

UNITS 11-7 1:50 FRONT AND REAR ELEVATIONS

 

BI/B8, HARPUR HILL BUSINESS PARK
LAND OPPOSITE BUXTON AND LEEK COLLEGE SKILLSBASE CENTRE

REVISIONS:

PROPOSED UNITS 11-7

B1/B8 COMMERCIAL SITE

HARPUR BUSINESS PARK

SCALE: 1:50

DATE: JUNE'18

DRAWN: AJS

CHECKED: AJS

©THIS DRAWING AND THE BUILDING WORKS DEPICTED ARE THE COPYRIGHT OF AJS ARCHITECTURE AND MAY NOT BE REPRODUCED OR AMENDED EXCEPT BY WRITTEN PERMISSION. NO LIABILITY WILL BE ACCEPTED FOR AMENDMENTS MADE BY OTHER PERSONS.

A.J.S ARCHITECTURE



32 carr road,
buxton,
derbyshire,
sk17 6wf.

h: 01298 26062
m: 07794 400237

DRAWING No:

PROPOSED 06A

B REGS COMPLIANT