

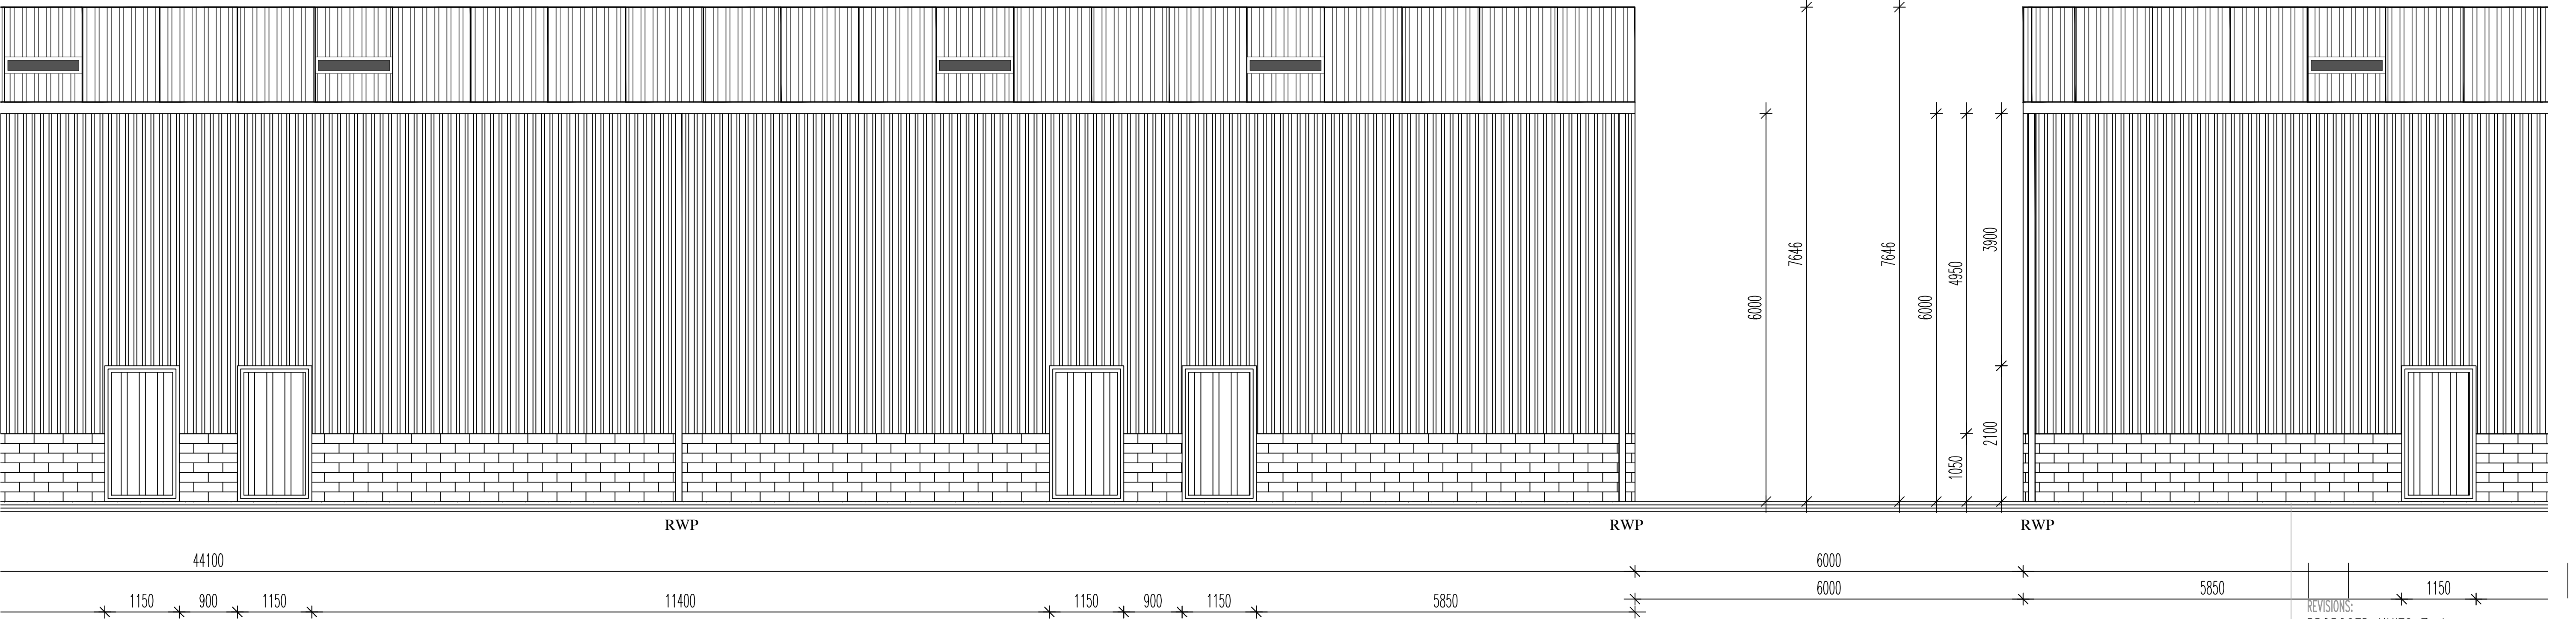


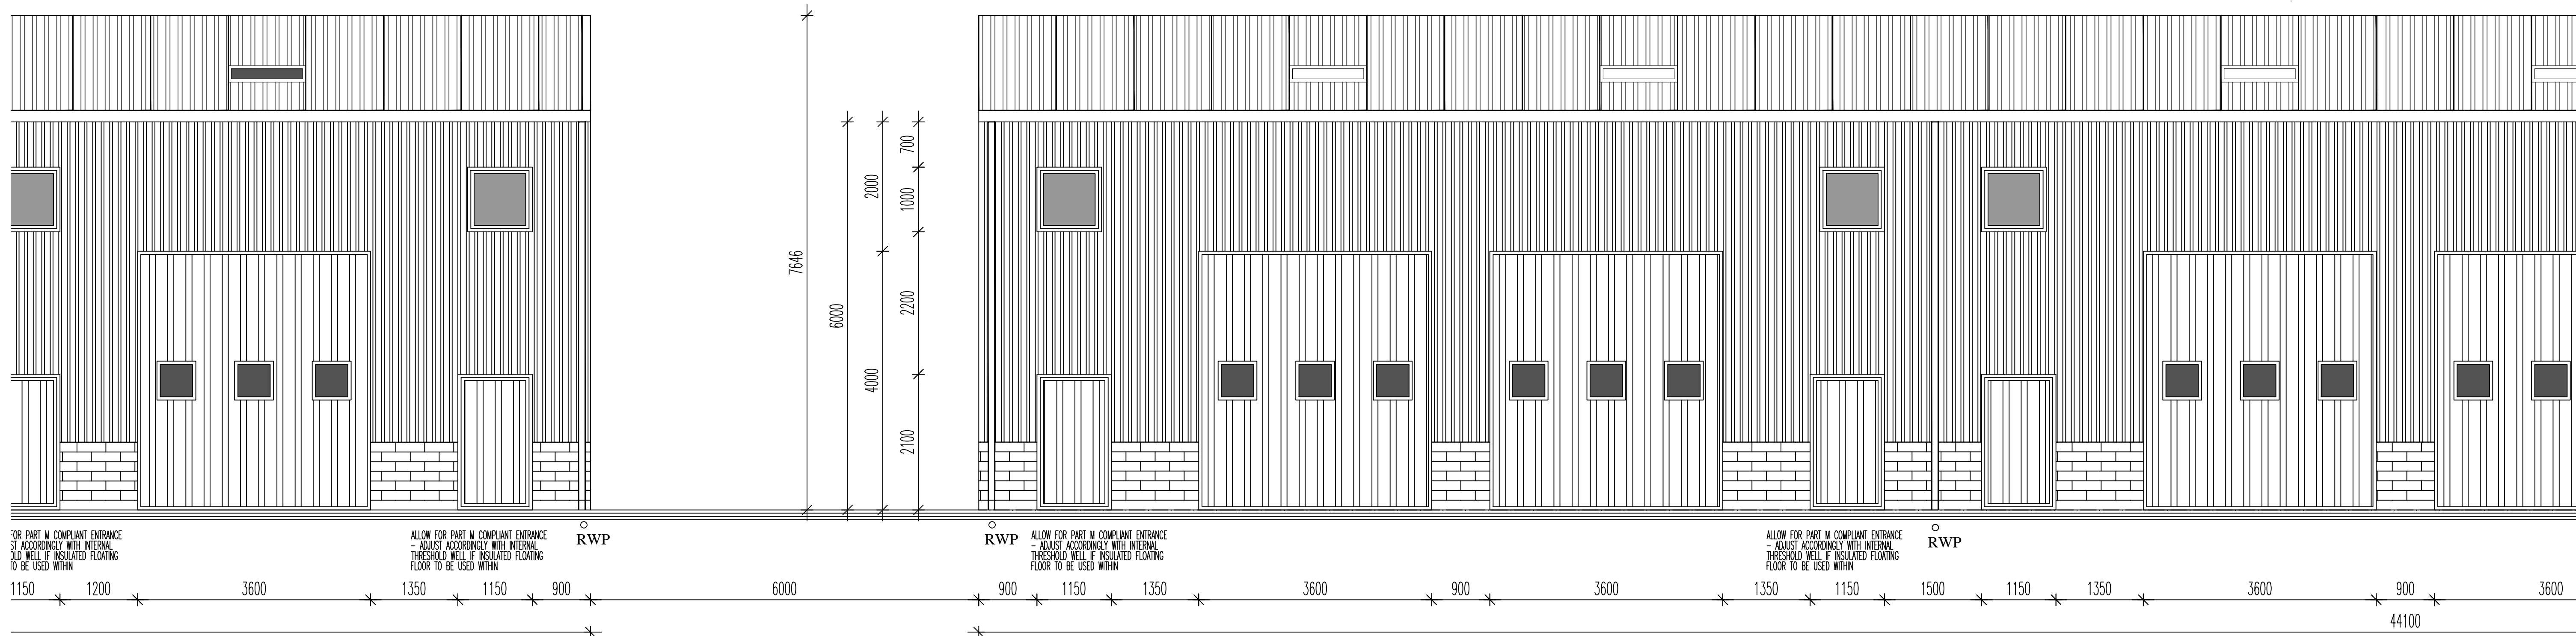

UNITS 7-4 1:50 FRONT AND REAR ELEVATIONS

 

BI/B8, HARPUR HILL BUSINESS PARK LAND OPPOSITE BUXTON AND LEEK COLLEGE SKILLSBASE CENTRE

REVISIONS:

PROPOSED UNITS 7-4
B1/B8 COMMERCIAL SITE
HARPUR BUSINESS PARK

SCALE: 1:50
DATE: JUNE'18 DRAWN: AJS CHECKED: AJS

©THIS DRAWING AND THE BUILDING WORKS DEPICTED ARE THE COPYRIGHT OF AJS ARCHITECTURE
AND MAY NOT BE REPRODUCED OR AMENDED EXCEPT BY WRITTEN PERMISSION. NO LIABILITY WILL BE ACCEPTED
FOR AMENDMENTS MADE BY OTHER PERSONS.

A.J.S ARCHITECTURE

32 carr road,
buxton,
derbyshire,
sk17 6wf.

h: 01298 26062
m: 07794 400237