




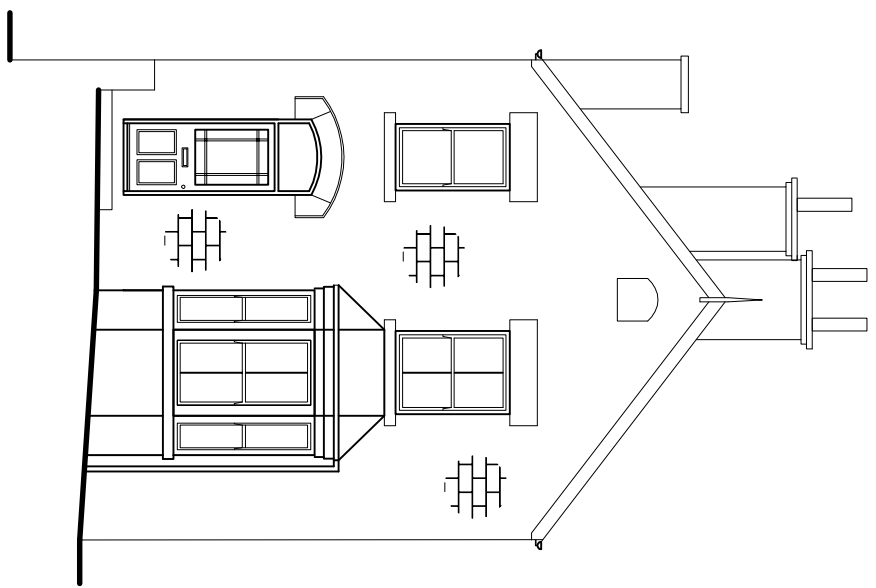


Existing Front Elevation 1:100

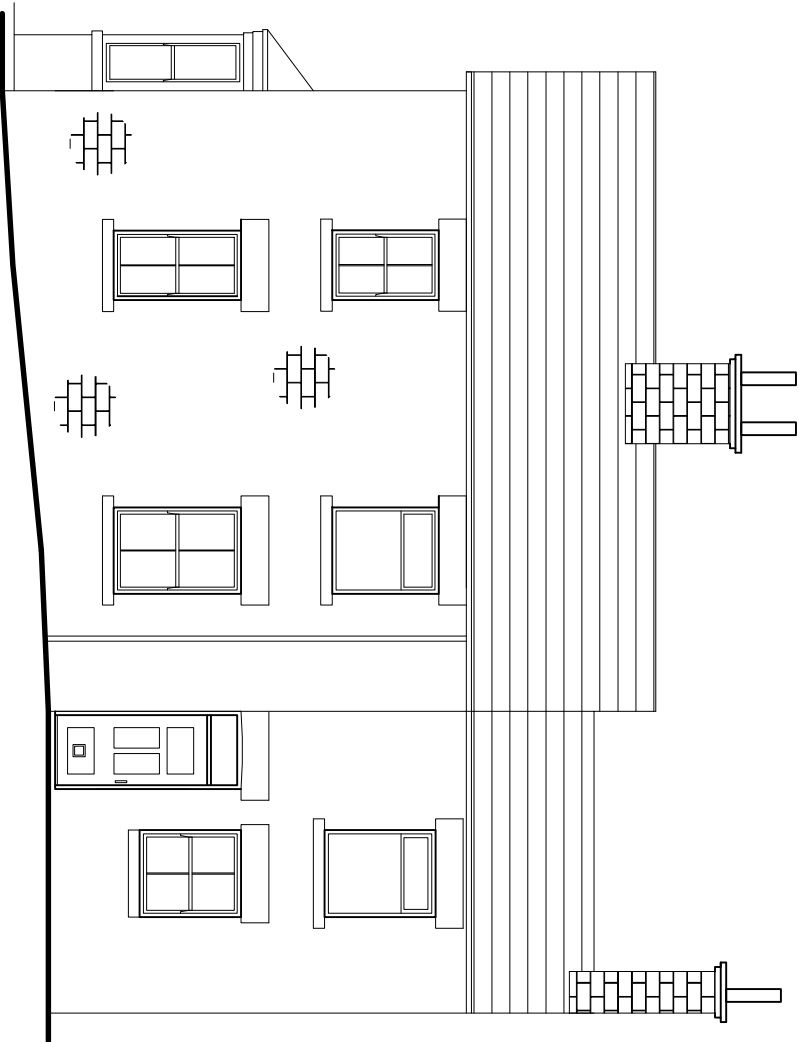


Existing side Elevation 1:100

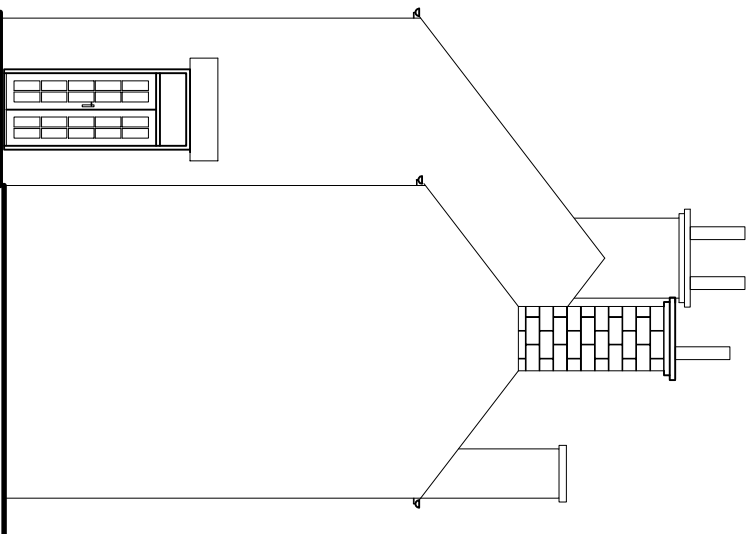


Existing Rear Elevation 1:100

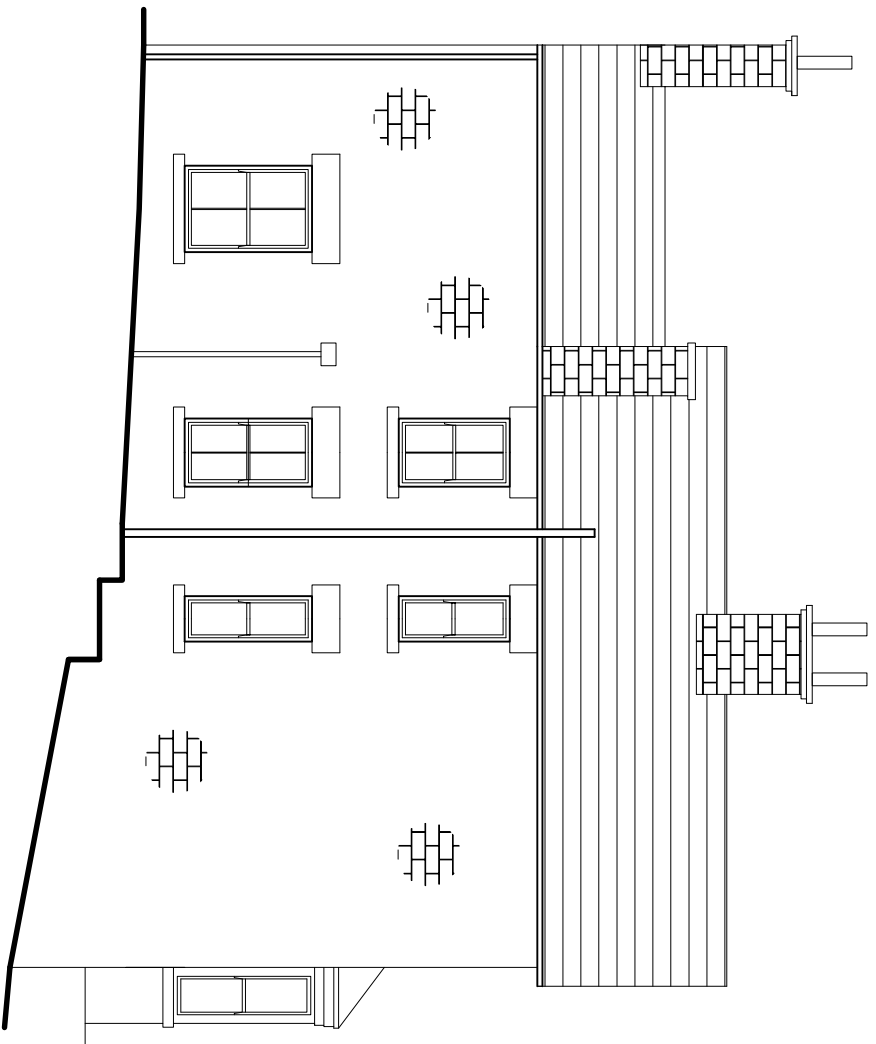


Existing side Elevation 1:100

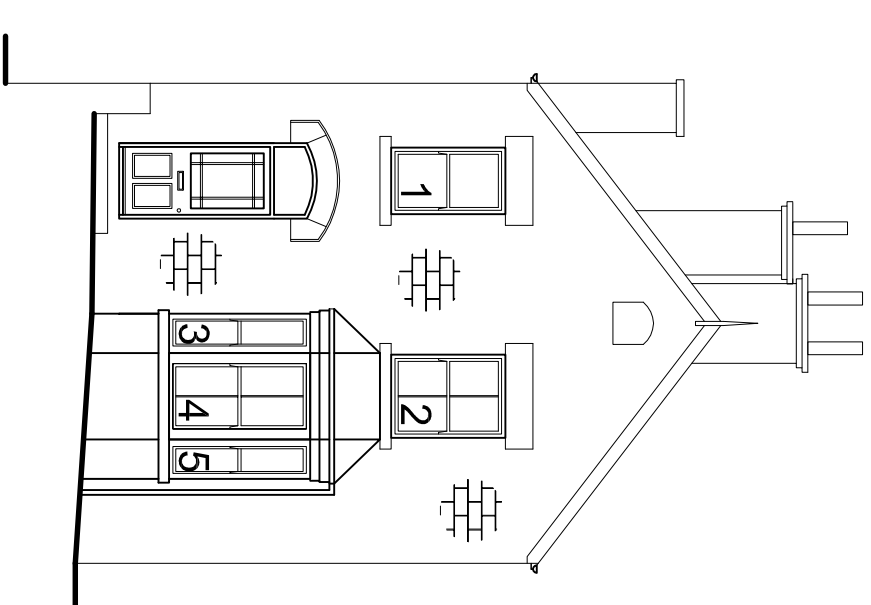


Proposed Front Elevation 1:100

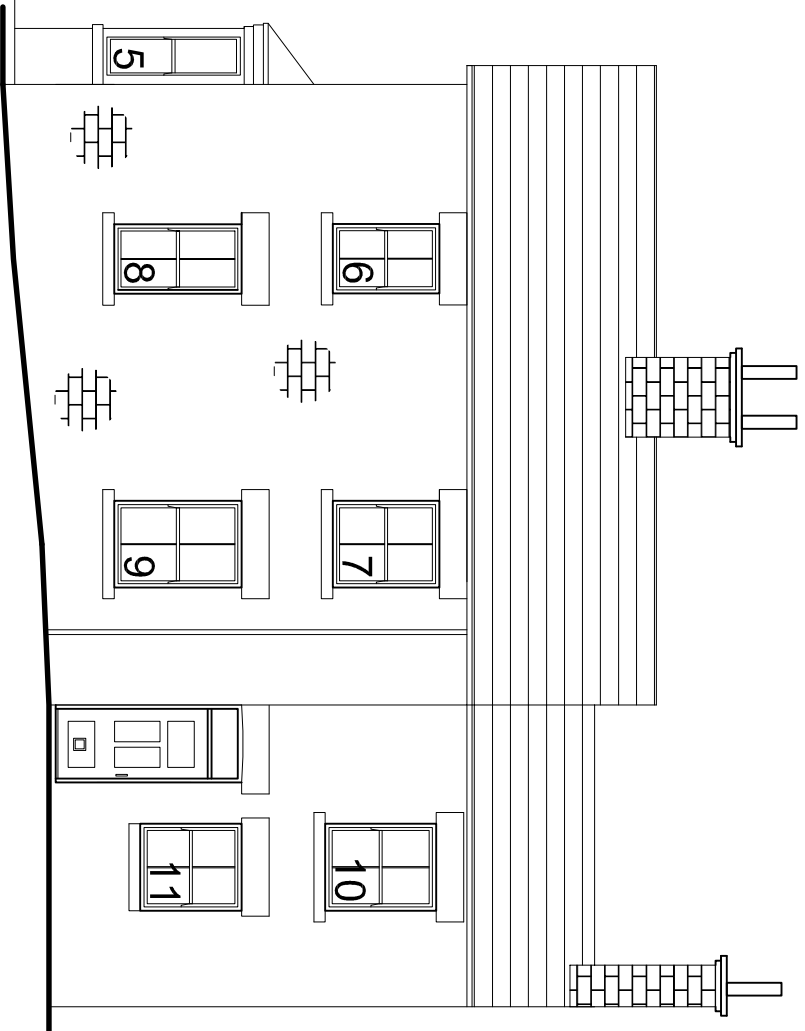

Proposed side Elevation 1:100

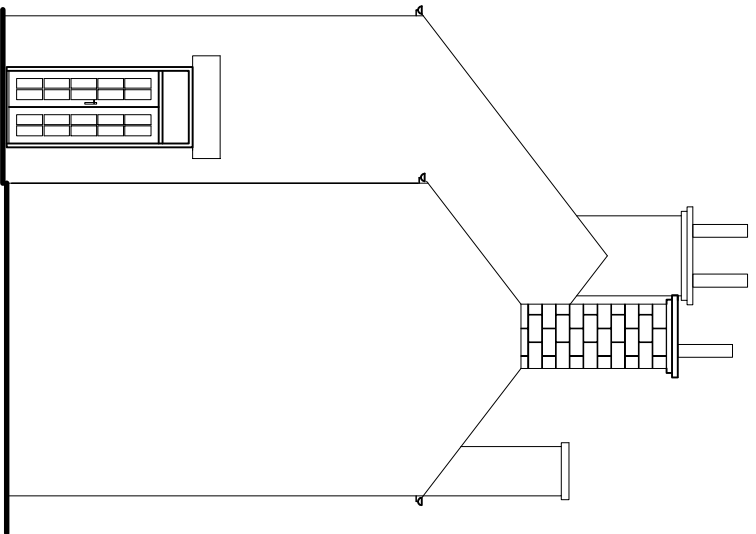


Proposed Rear Elevation 1:100

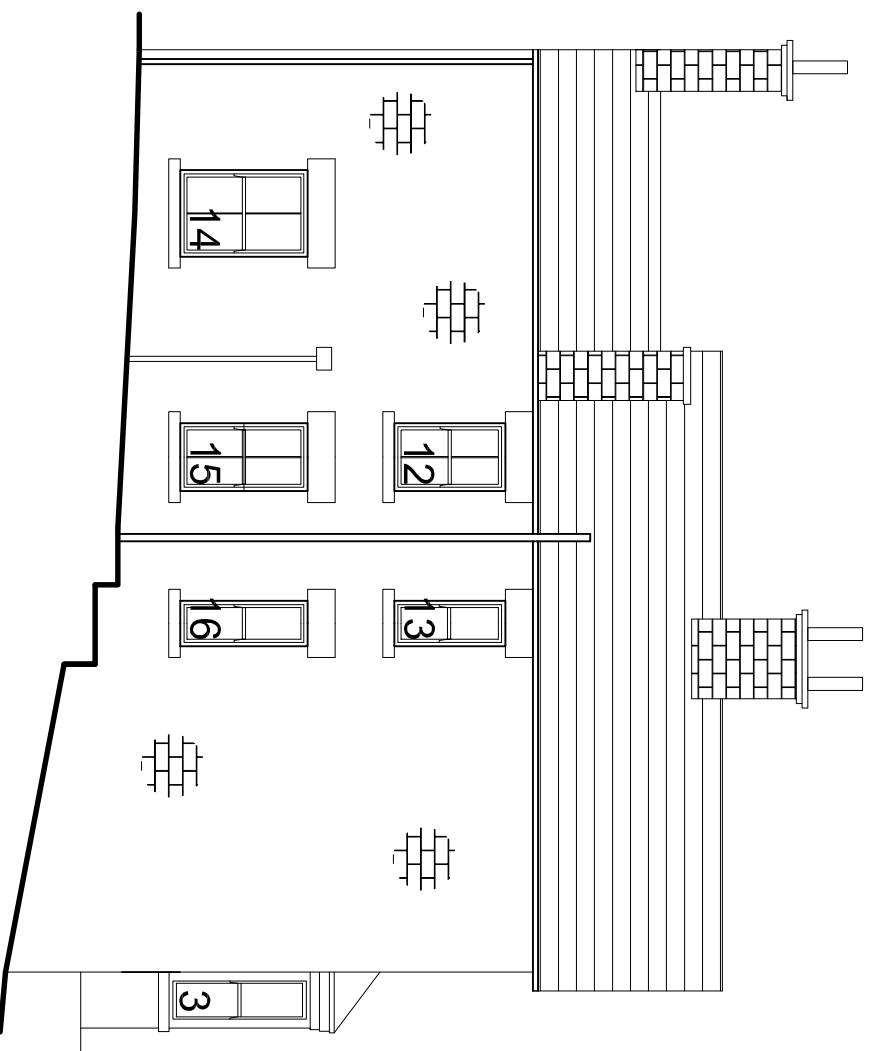

Proposed side Elevation 1:100

Proposed Windows 1:20

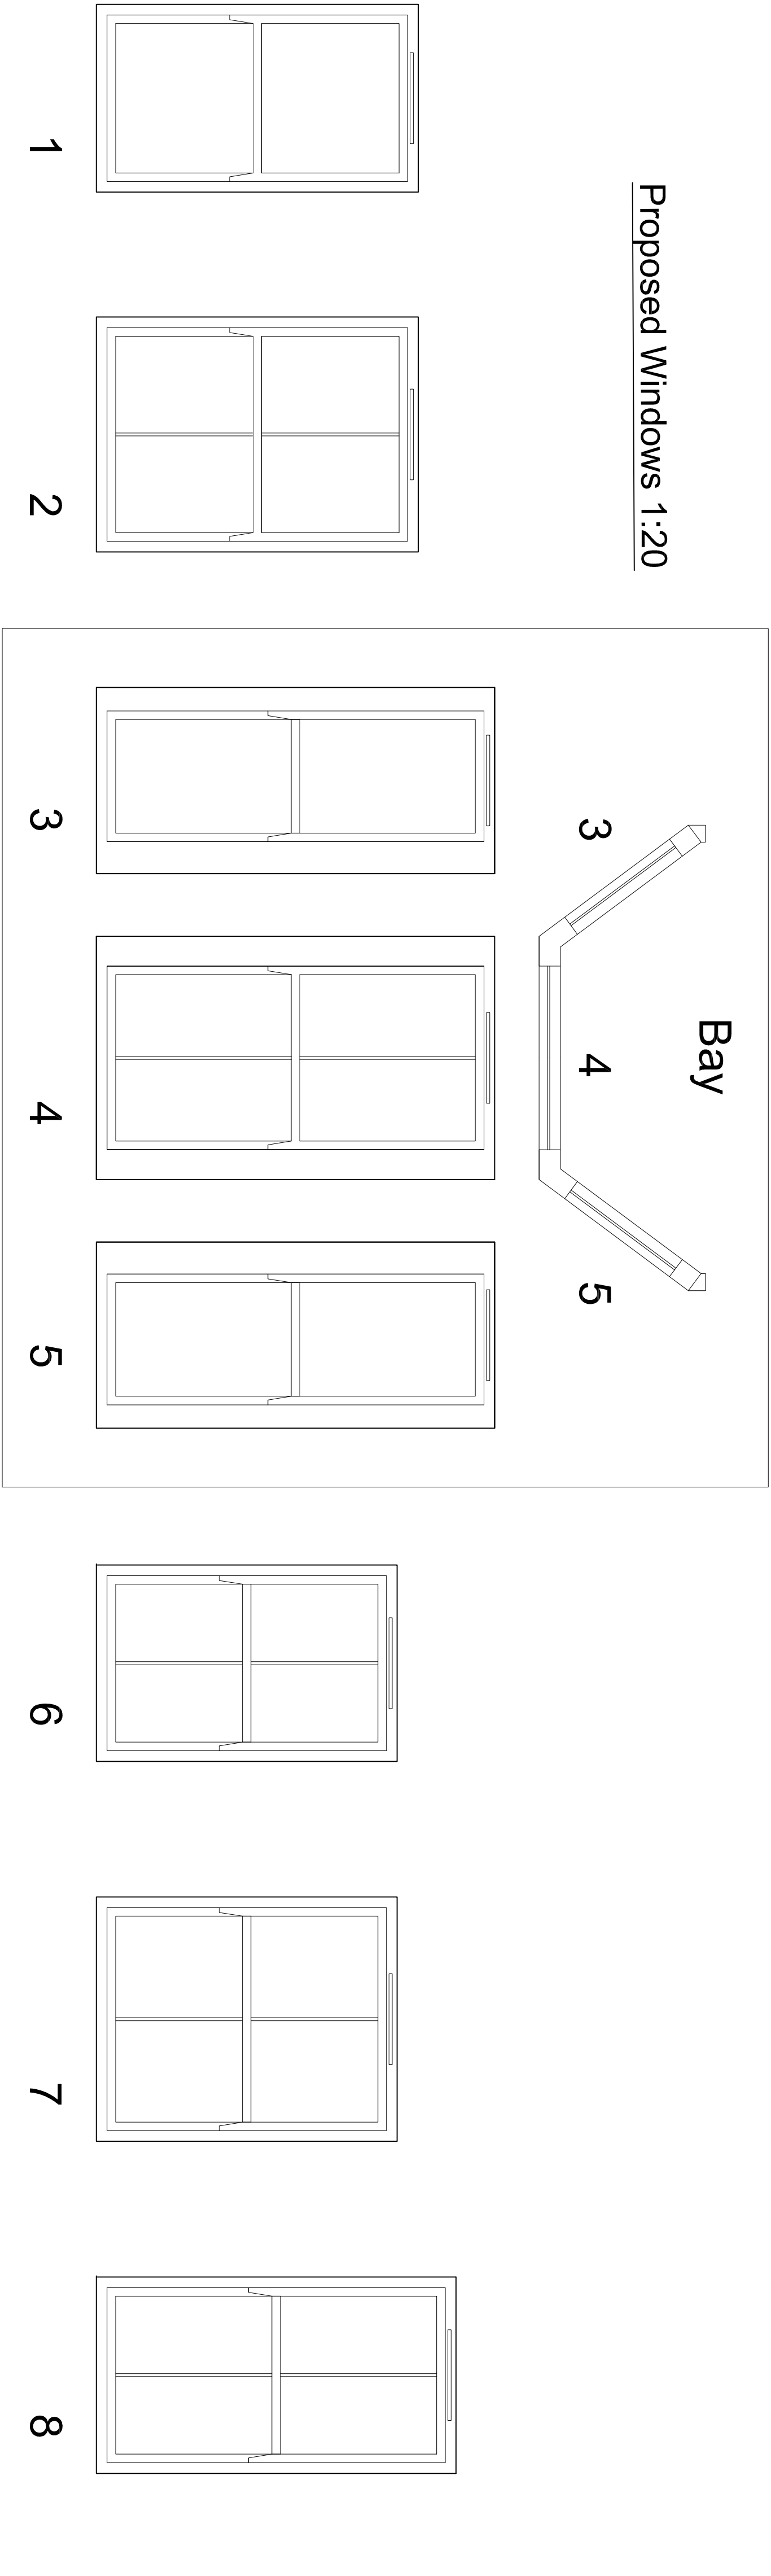

Materials

Proposed windows to be wood affect
uPVC sash windows in white.

No.	Revision/Issue	Date	
Name and Address			
PEAK GLAZE 53 Spring Bank New Mills			
Project Name			
PLANNING			
Drawing Title			
Windows			
Drawn By		Date	
KMM		FEB 2021	
Scale		Paper Size	
AS SHOWN		A1	