



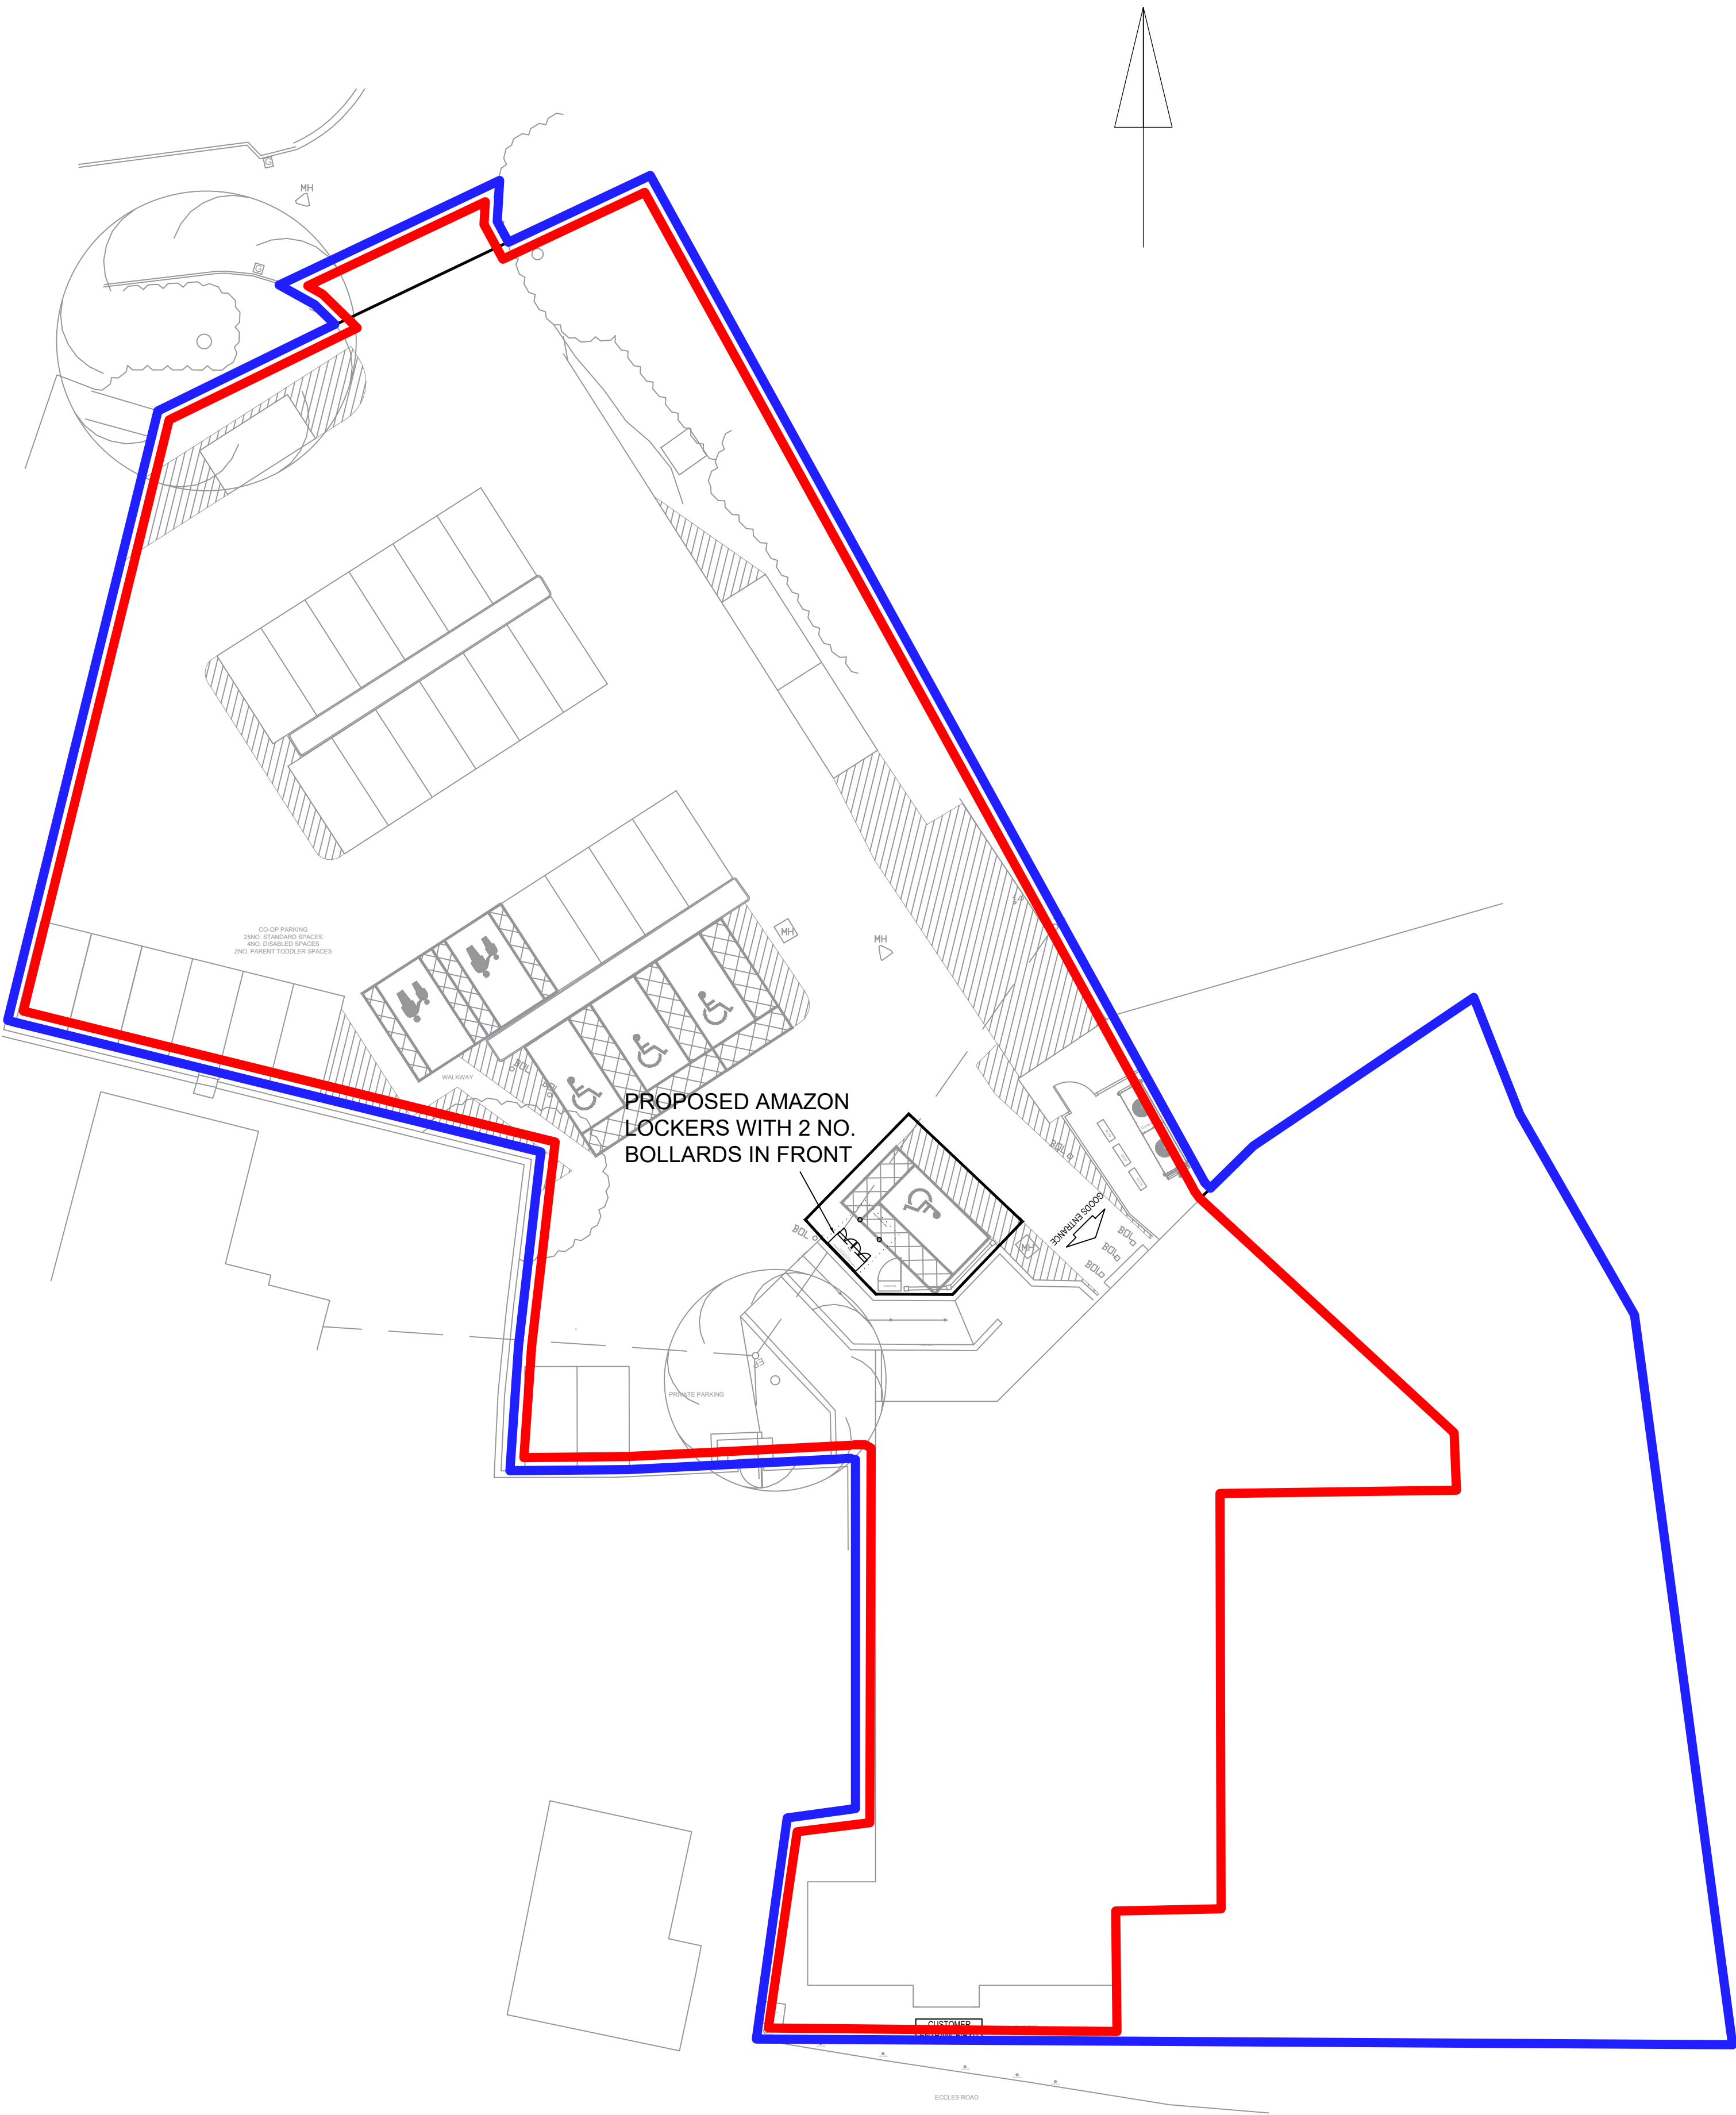



PROPOSED SITE PLAN

SCALE 1:200

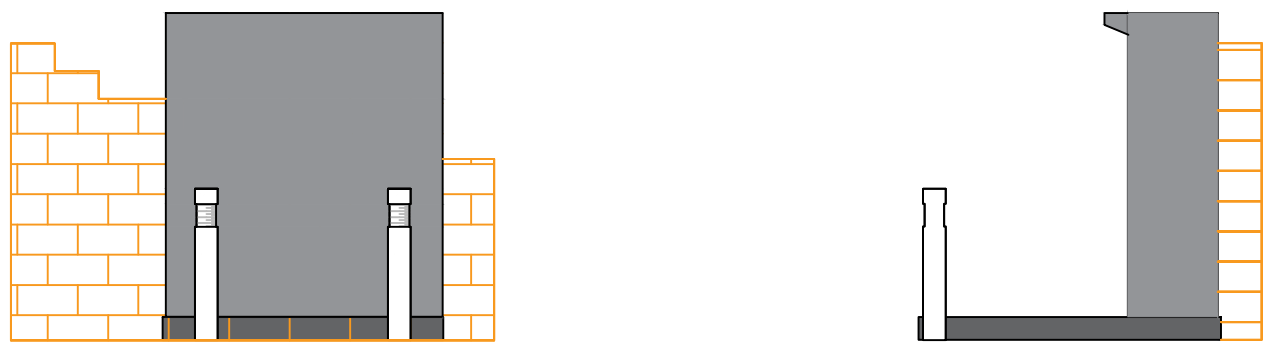

AMAZON LOCKER ELEVATION

SCALE 1:50

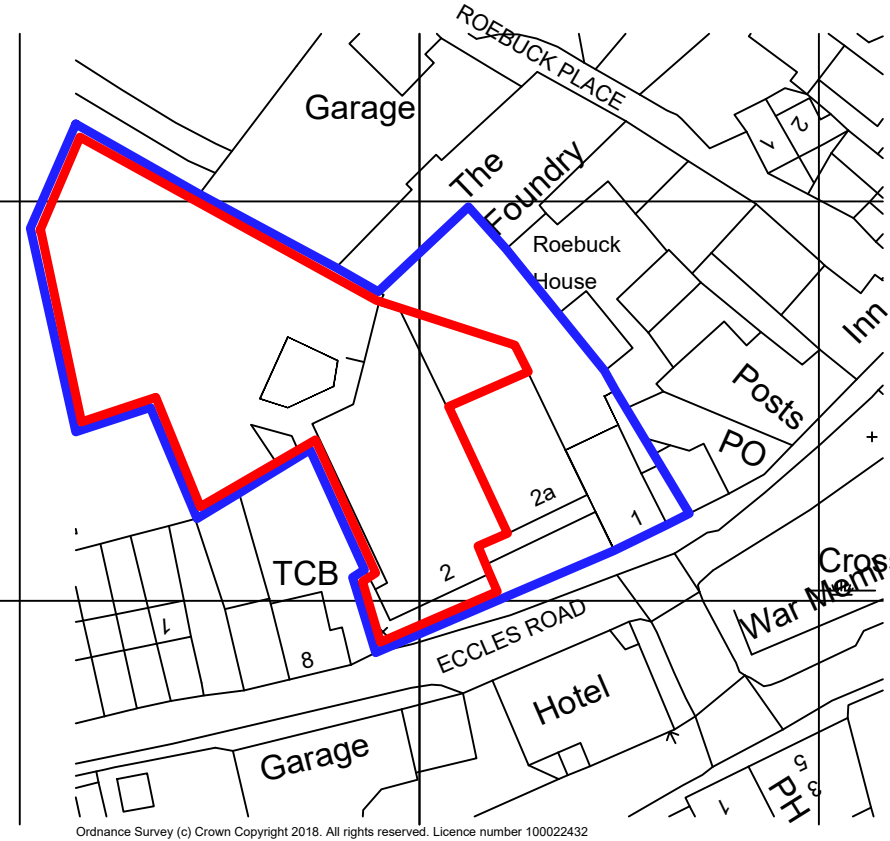 

LOCATION PLAN 1:1250

© THE CONTENTS OF THIS DRAWING REMAIN THE SOLE PROPERTY OF WELLSFIELD ASSOCIATES AND MUST NOT BE COPIED OR REPRODUCED WITHOUT PRIOR PERMISSION.

FULL SURVEY NOT CARRIED OUT, DRAWING PRODUCED USING INFORMATION SUPPLIED BY THE CLIENT

Wellsfield
Associates

project
COOP RETAIL STORE
2a Eccles Road
Chapel-En-Le-Frith
SK23 0EZ
PROPOSED SITE PLAN AND ELEVATIONS

date FEB 21 drawn WJ

scale 1:200,1:50, 1:1250 drg no. PL02