
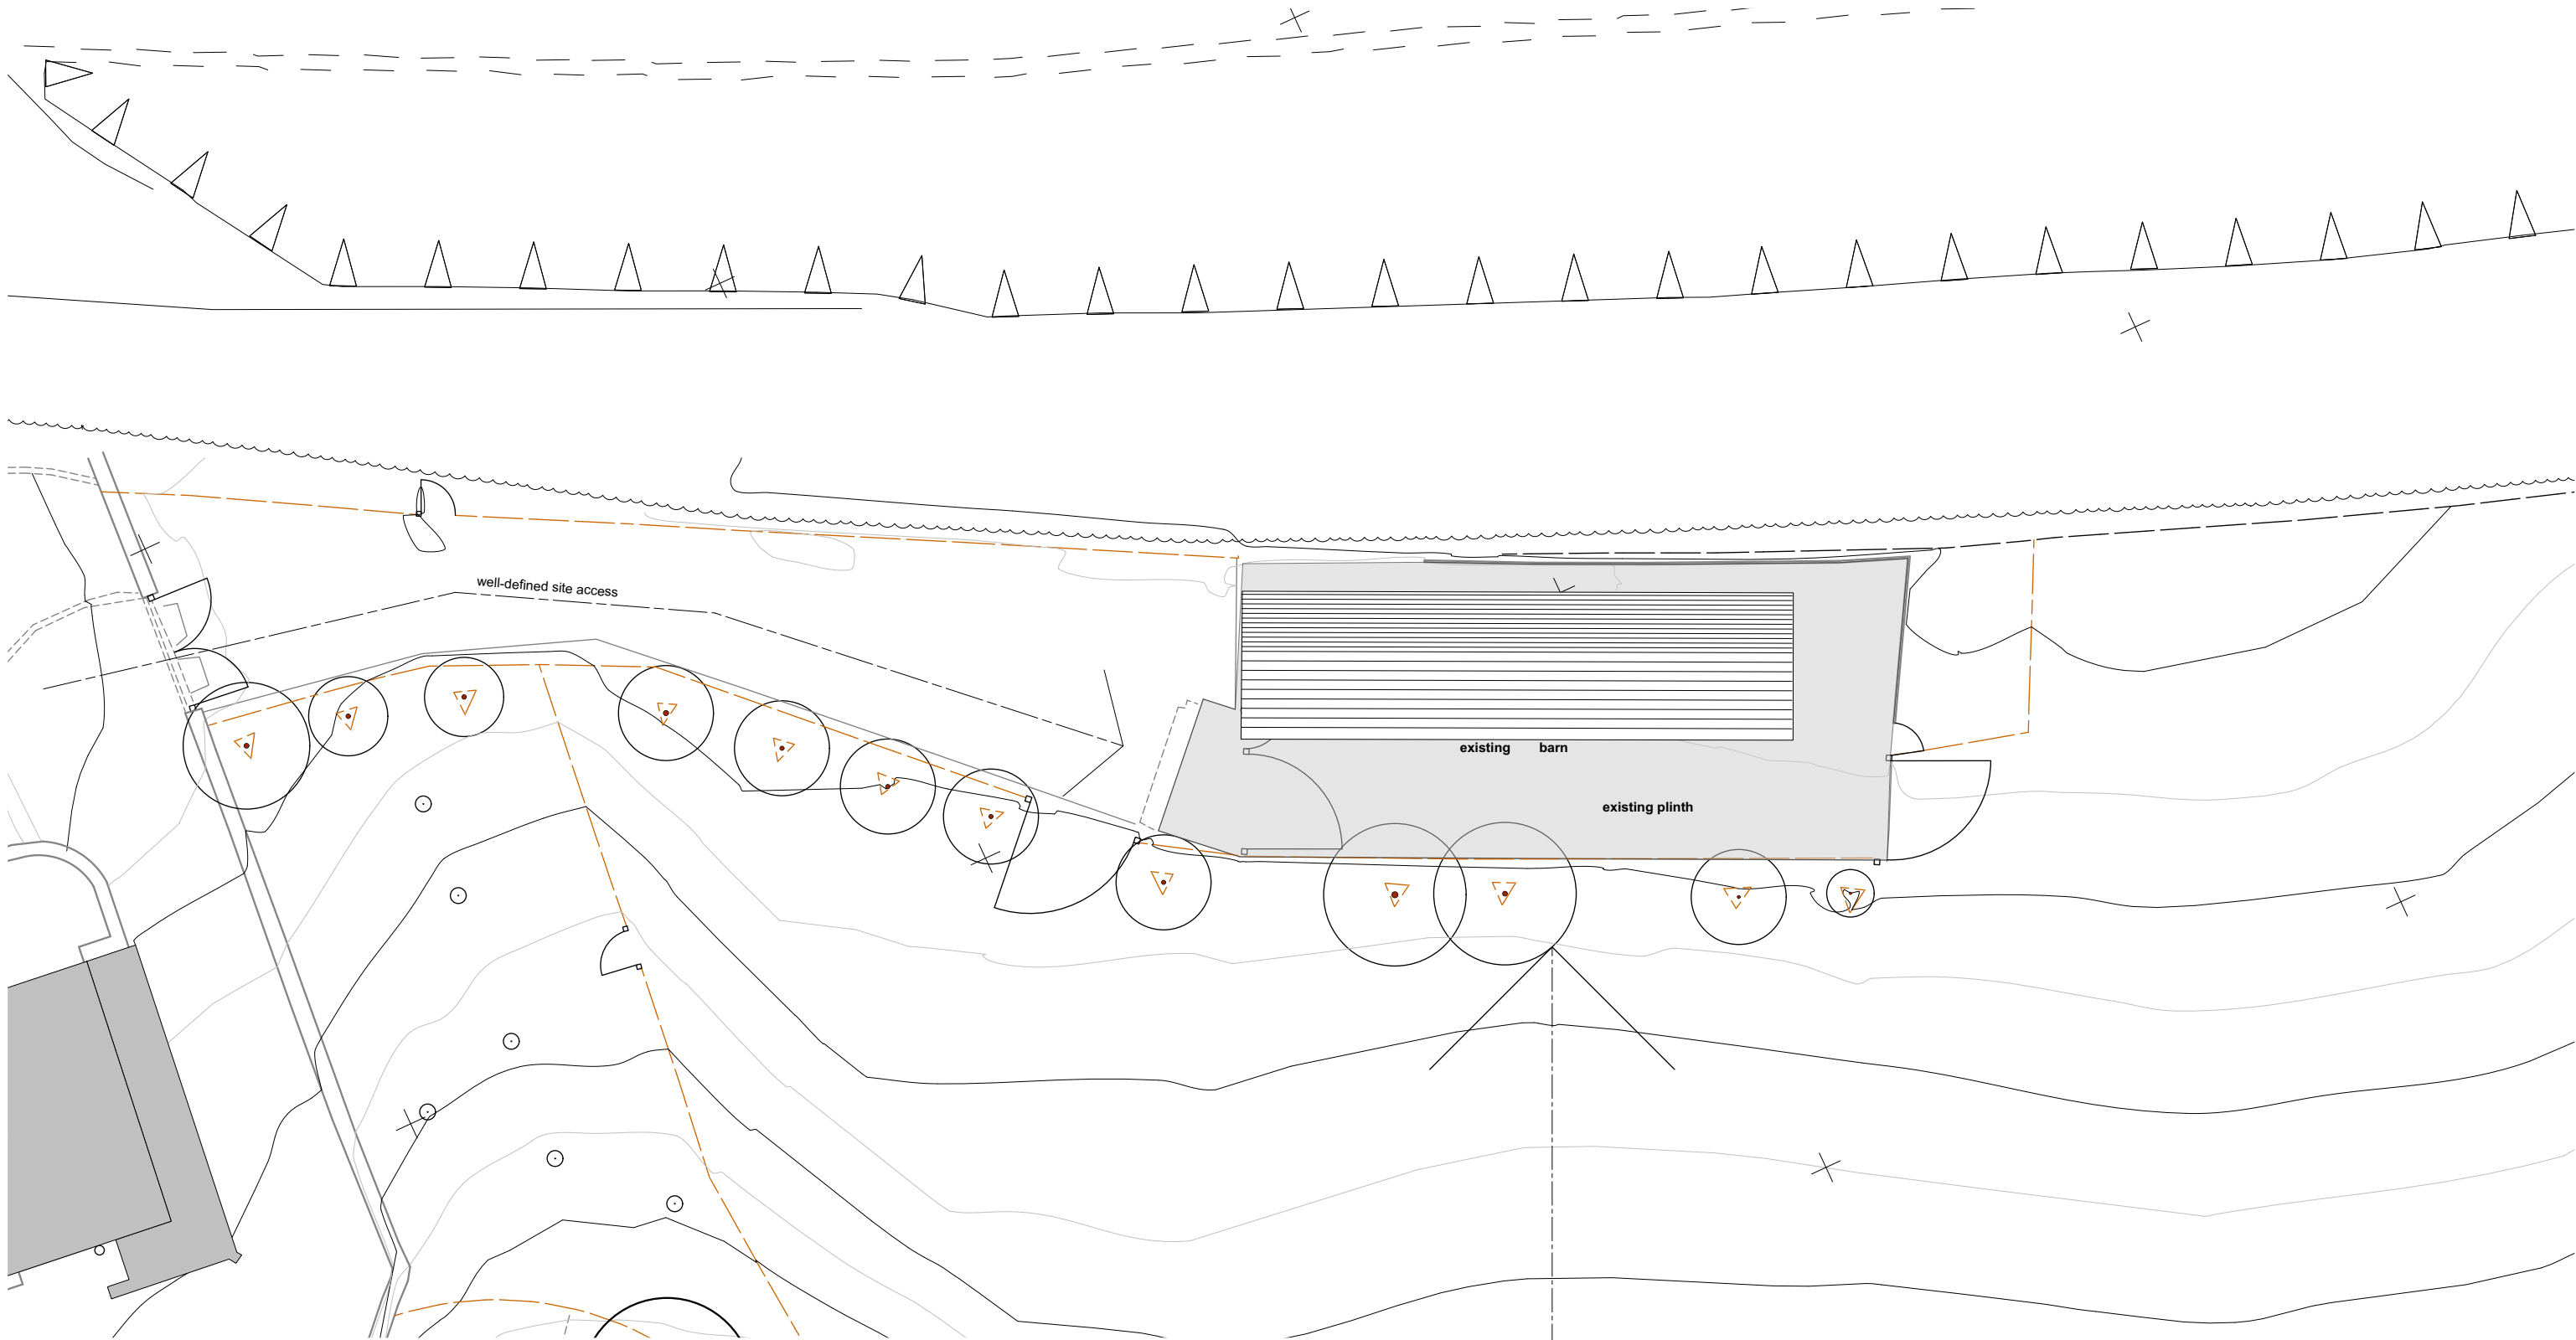


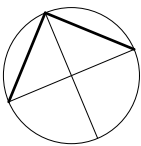

excellent
solar gain

P1 13/04/21 JT Preliminary issue

paul testa architecture

This drawing is the copyright of Paul Testa Architecture and should not be reproduced in whole or in part without their written permission.	Paul Testa Architecture Limited	Scale @ A3: 1:200	Project: Lower Hague
	Parkhead House, Carver Street	Purpose: For Information	Client: Keith Povah
	Sheffield S1 4FS	Status: S2	Revision: P1
	0114 442 0123	Drawn: JT	Checked: PT
info@paultestaarchitecture.co.uk		Drawing Title: existing site and roof plan	
www.paultestaarchitecture.co.uk		Drawing no: PT138-PTA-00-ZZ-DR-A-00003	