




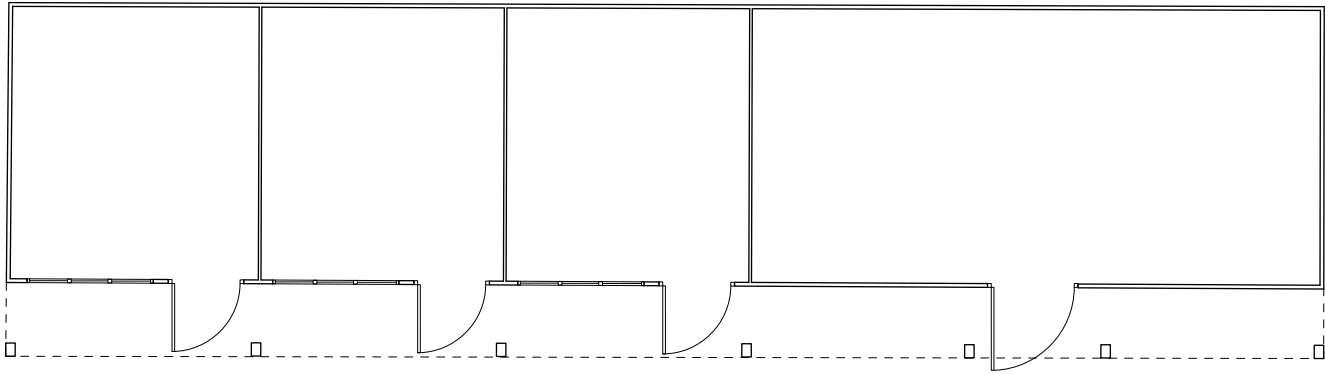


existing plan

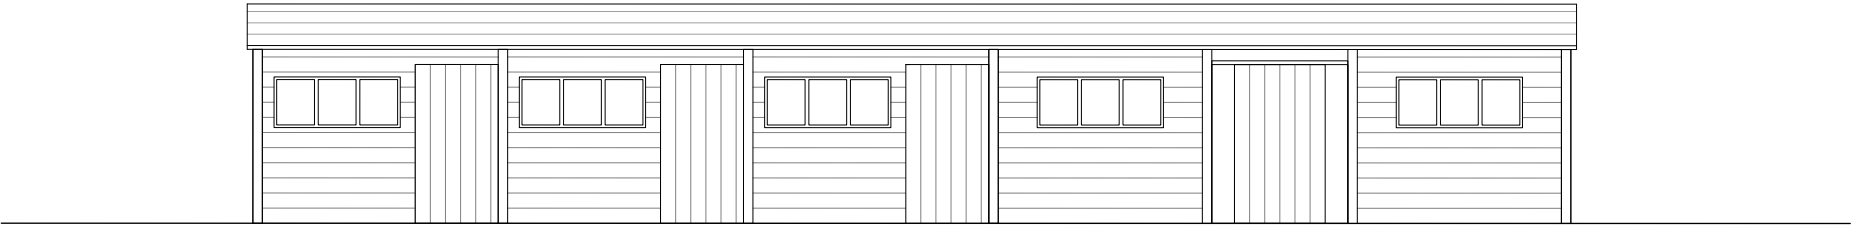


existing south elevation

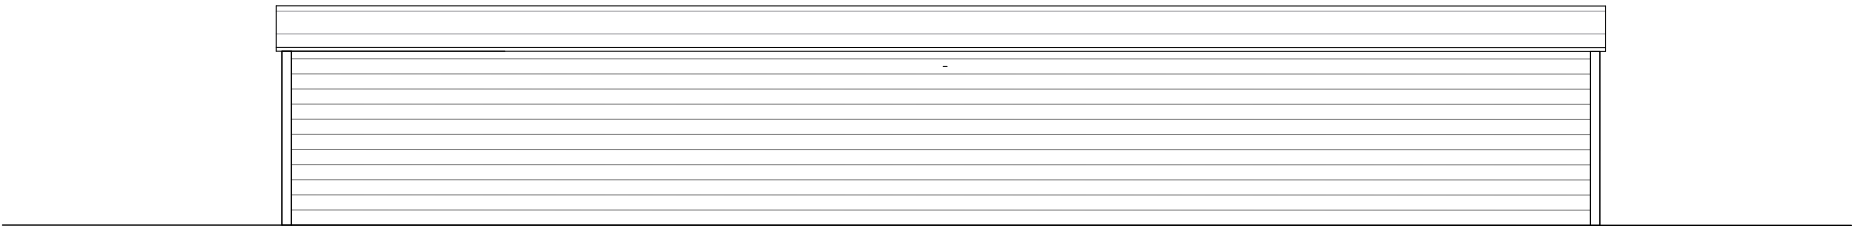

existing north elevation

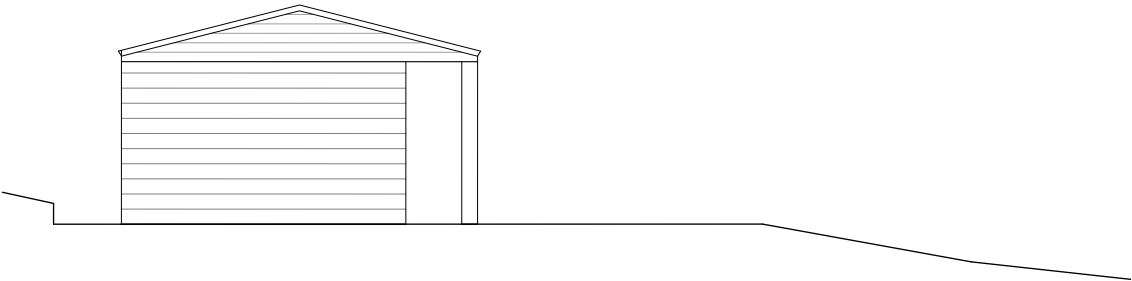

existing west elevation

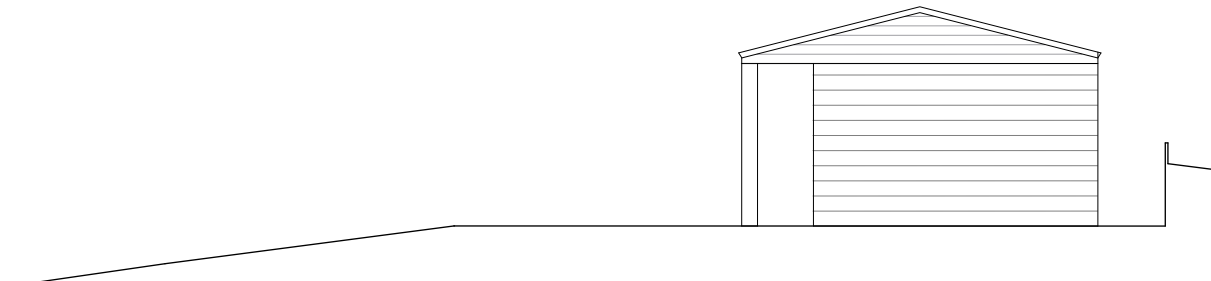

existing east elevation

P1 14/04/21 JT Preliminary Issue

paul testa architecture

This drawing is the copyright of Paul Testa Architecture and should not be reproduced in whole or in part without their written permission.	Paul Testa Architecture Limited Parkhead House, Carver Street Sheffield S1 4FS 0114 442 0123 info@paultestaarchitecture.co.uk www.paultestaarchitecture.co.uk		Scale @ A3: 1:100 Purpose: For Information Status: S2 Revision: P1 Drawn: PT Checked: PT		Project: Lower Hague Client: Keith Povah Drawing Title: existing plan and elevations Drawing no: PT138-PTA-00-ZZ-DR-A-00020