




South Elevation

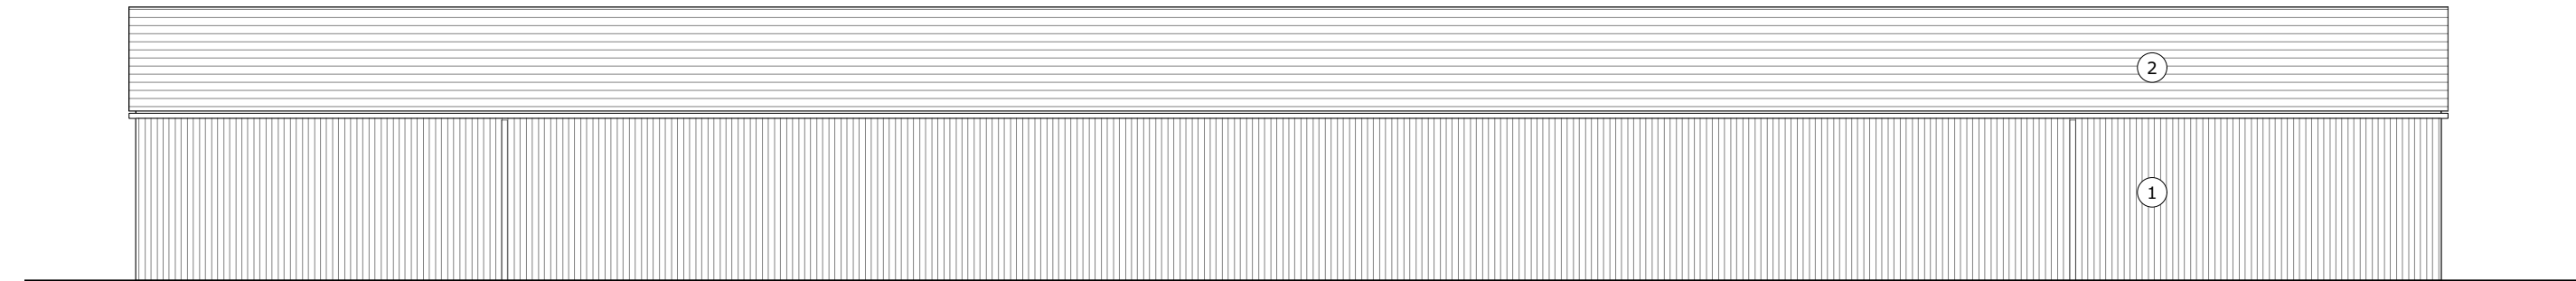

North Elevation

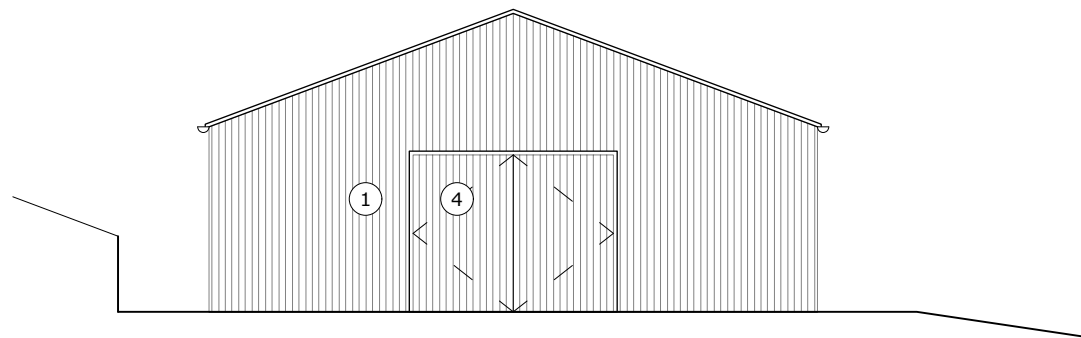


West Elevation

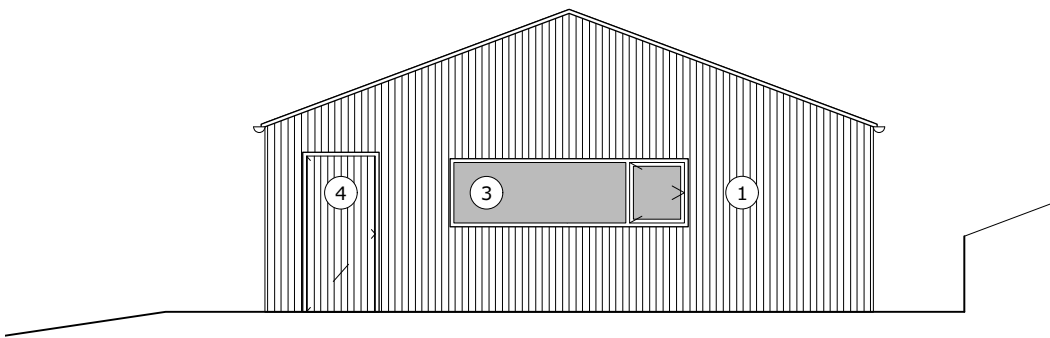

East Elevation

- Materials Key:**
- ① Natural timber cladding
 - ② Slate effect tiled roof
 - ③ Timber framed windows
 - ④ Timber doors

 

This drawing is the copyright of Paul Testa Architecture and should not be reproduced in whole or in part without their written permission.

Paul Testa Architecture Limited
Parkhead House, Carver Street
Sheffield S1 4FS
0114 442 0123
info@paultestaarchitecture.co.uk
www.paultestaarchitecture.co.uk

Scale @ A3: 1:100

Purpose: For Information

Status: S2

Drawn: PT

Revision: P1

Checked: PT

P1 13/04/21 JT

Preliminary Issue

paul testa architecture

Project: Lower Hague

Client: Keith Povah

Drawing Title: Proposed Elevations - Store / Workshop

Drawing no: PT138-PTA-00-ZZ-DR-A-00150

PT138-PTA-00-ZZ-M3-A-00101.vwx