



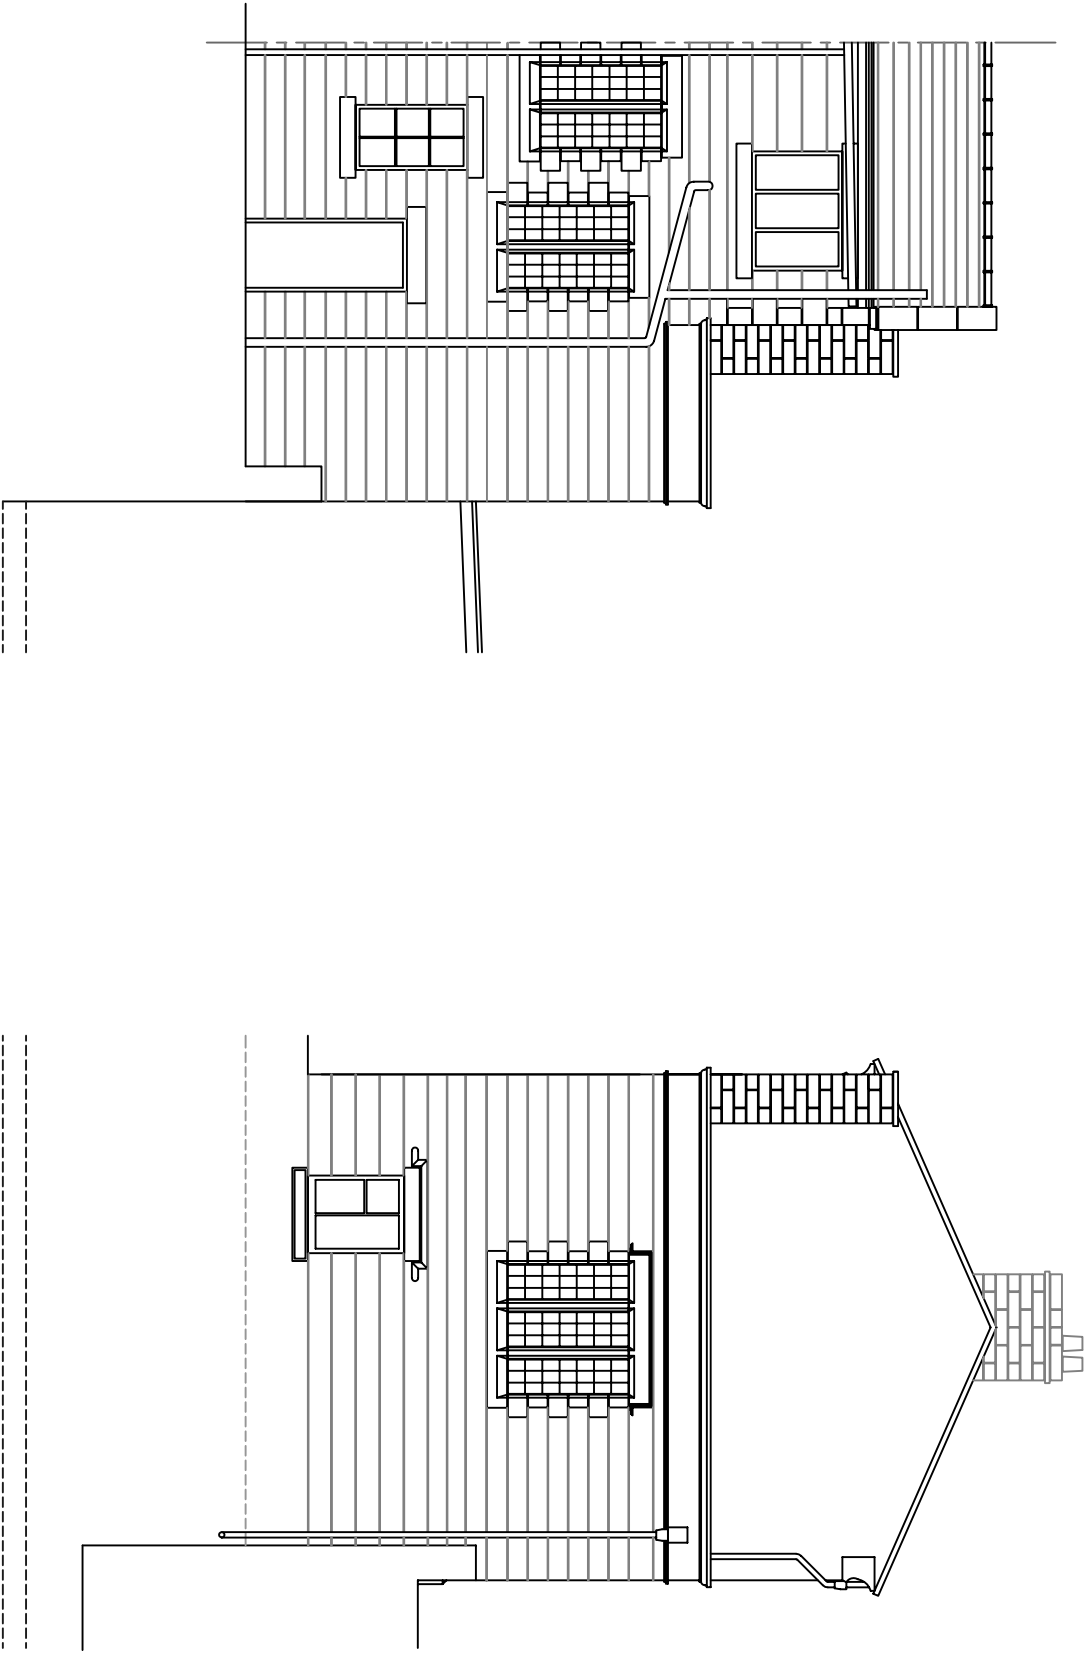

Rear Elevation
(Existing)

Side Elevation
(Existing)

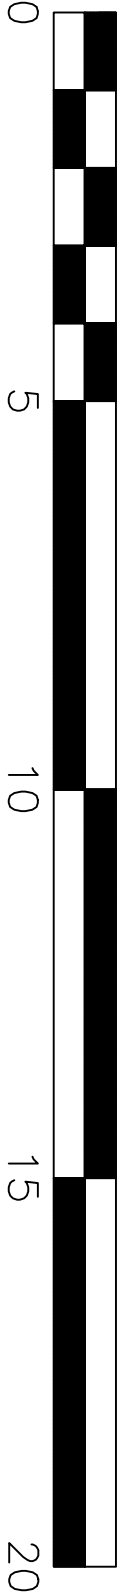

Scale 1:100

A		DATE		BY	
No.	>	>	>	>	>
DESCRIPTION					
M J Whelan Design and Build					
49 Elm Lane Whaley Bridge, High Peak Derbyshire S23 7EU Tel: 01663 755472 - 0759463389 mike@whelandesign.co.uk					
THE BUILDING IS OWNED BY M J WHELAN AND IS BEING USED FOR RESIDENTIAL PURPOSES AND IS NOT TO BE USED FOR COMMERCIAL PURPOSES					
Job-ref 102 BUXRD					
Issue Date Oct 2020					
Rev. >					
DWG No. 102					
Existing Elevations					
Mr I Campbell 102 Burton Road Whaley Bridge					
Form ref 000 Issue 1 Design (C:\Work\A3Drawing Sheet					