



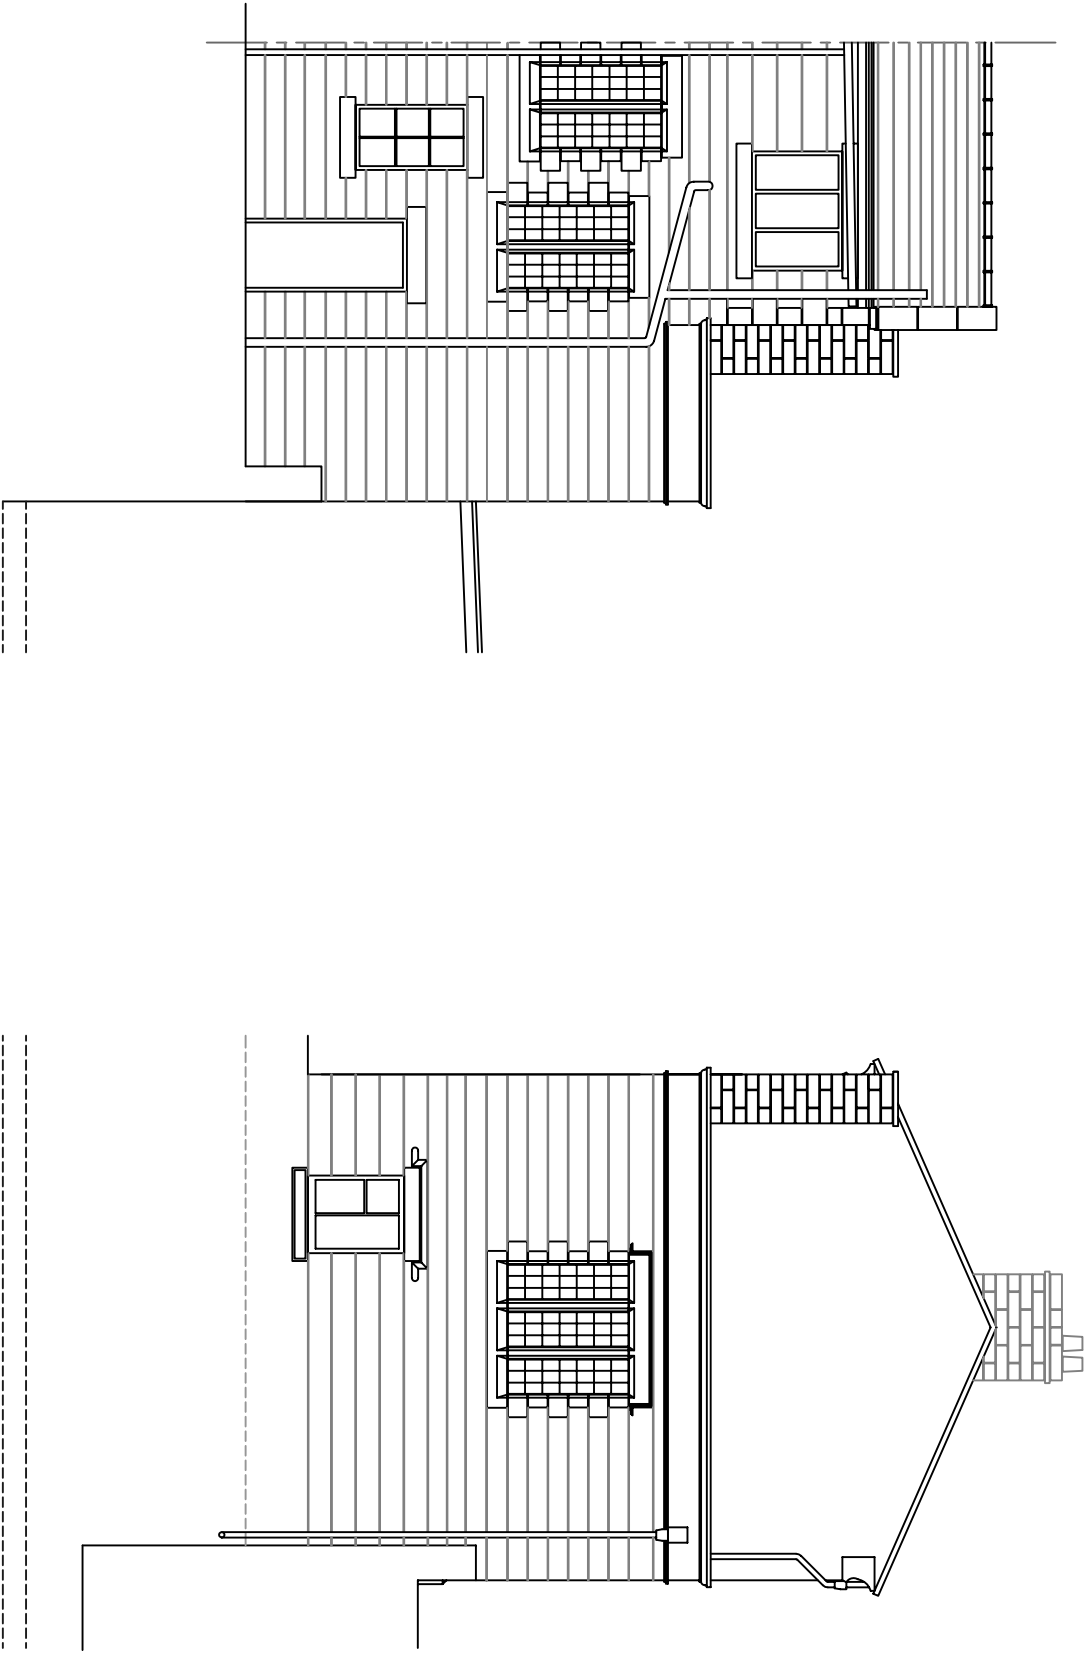

Rear Elevation
(Proposed)

Side Elevation
(Proposed)

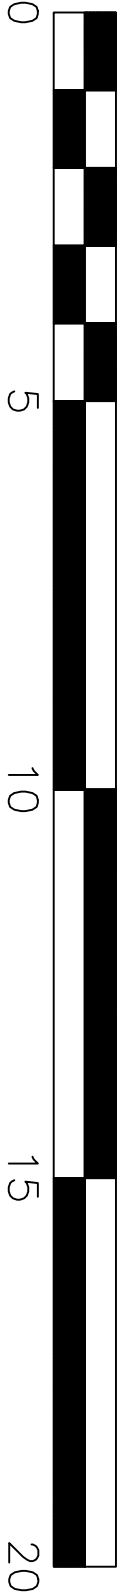

Scale 1:100

A		DATE		BY	
No.	DESCRIPTION	Scale	Issue Date	Rev.	Job-ref
1	M J Whelan Design and Build 49 Elm Lane Whaley Bridge, High Peak Derbyshire SK23 7TU Tel: 01663 755472 - 0759463389 mike@whelandesign.co.uk	1:100@A4	Oct 2020	>	102_BUXRD
DESCRIPTION Mr I Campbell 102 Burton Road Whaley Bridge					
Proposed Elevations					
Form ref 000 Issue 1 Design (C:\Work\A4Drawing Sheet					
202					