




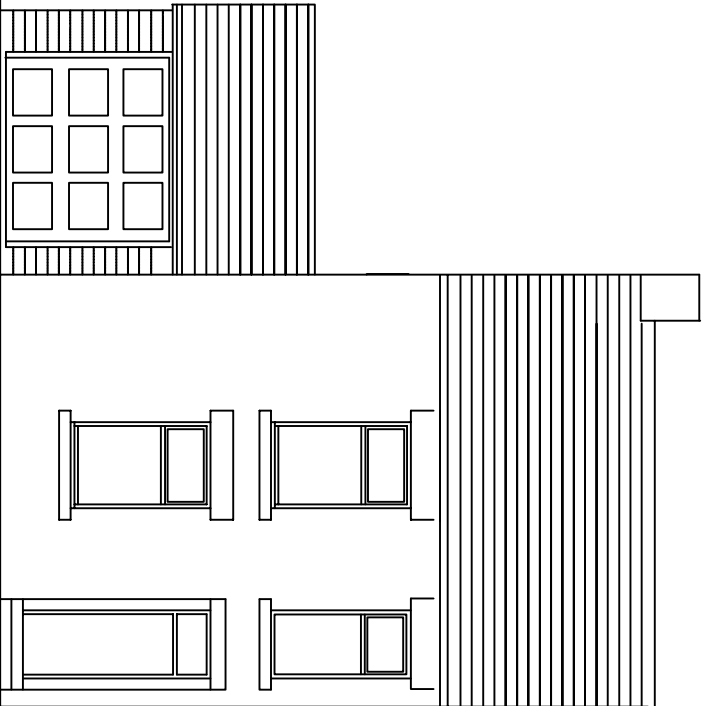


FRONT ELEVATION

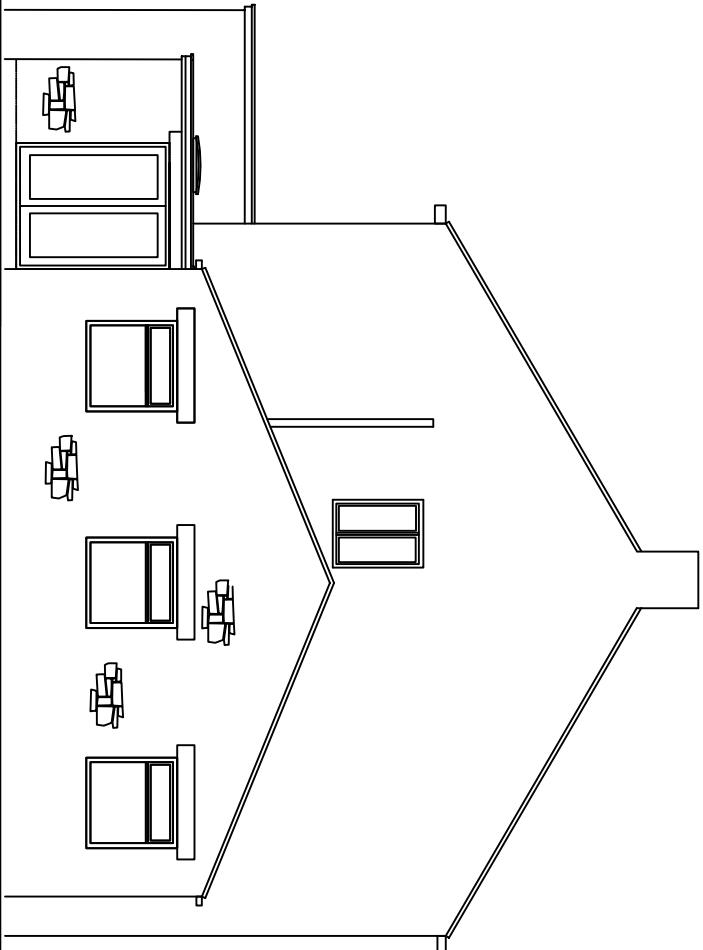


SIDE ELEVATION

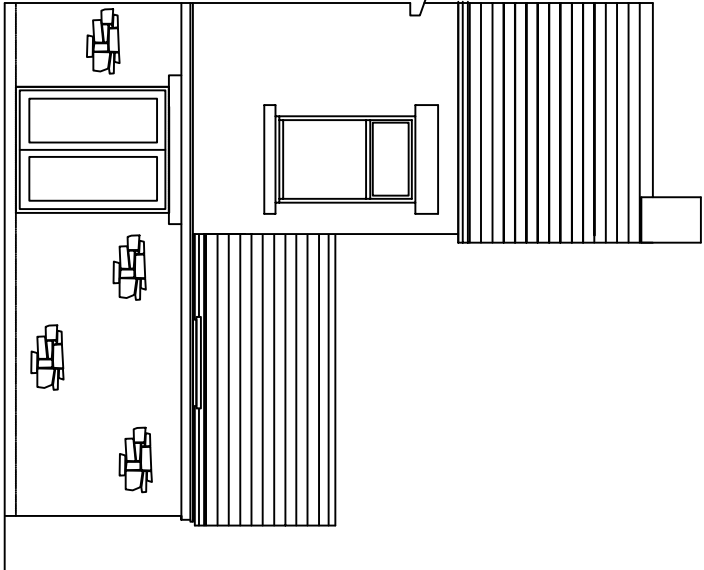

REAR ELEVATION

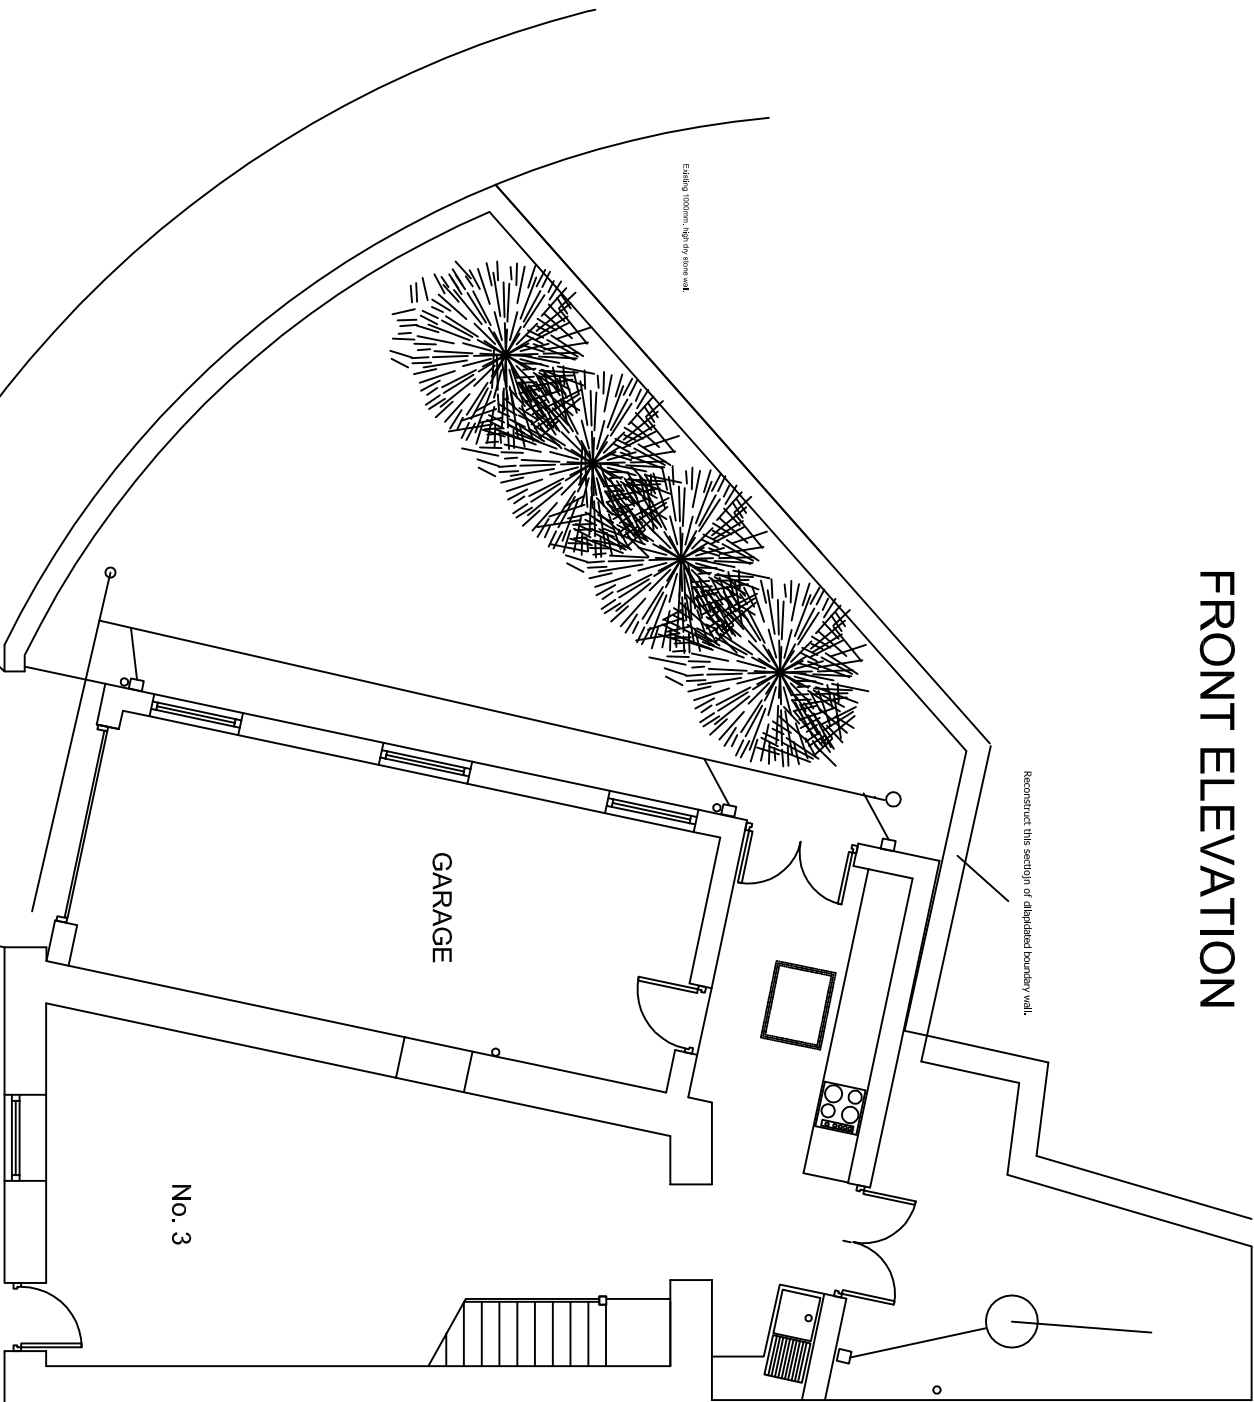

GROUND & SITE FLOOR PLAN

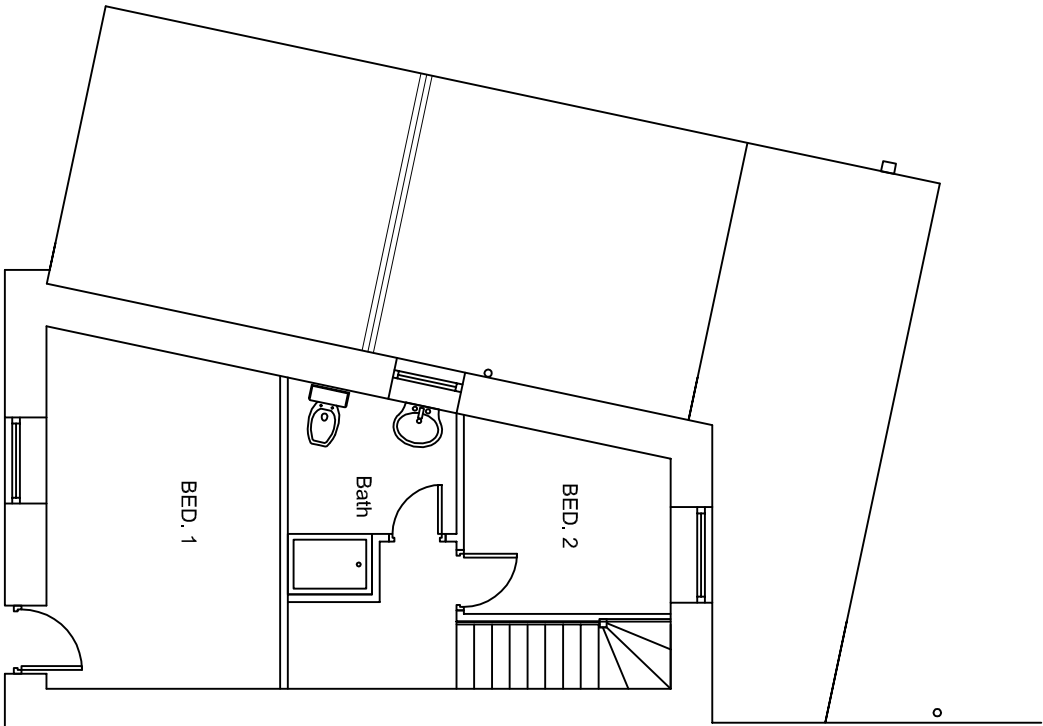

FIRST FLOOR PLAN

Client: Mr. A. Bicknell		Scale: 1:100@ A3		Contract No.	
Project: Proposed Extension at 3 Freeborn Close		Date: 10/21		2180	
Drawing: Plans/ Elevations As Existing		Drawn: P.S.		Dwg. No.	
				01.	
PETER SUMMERSGILL MCMAT					
Architectural & Design Consultant					
Technologist					
1187					
231 700-0000 FAX 231 700-0023					