


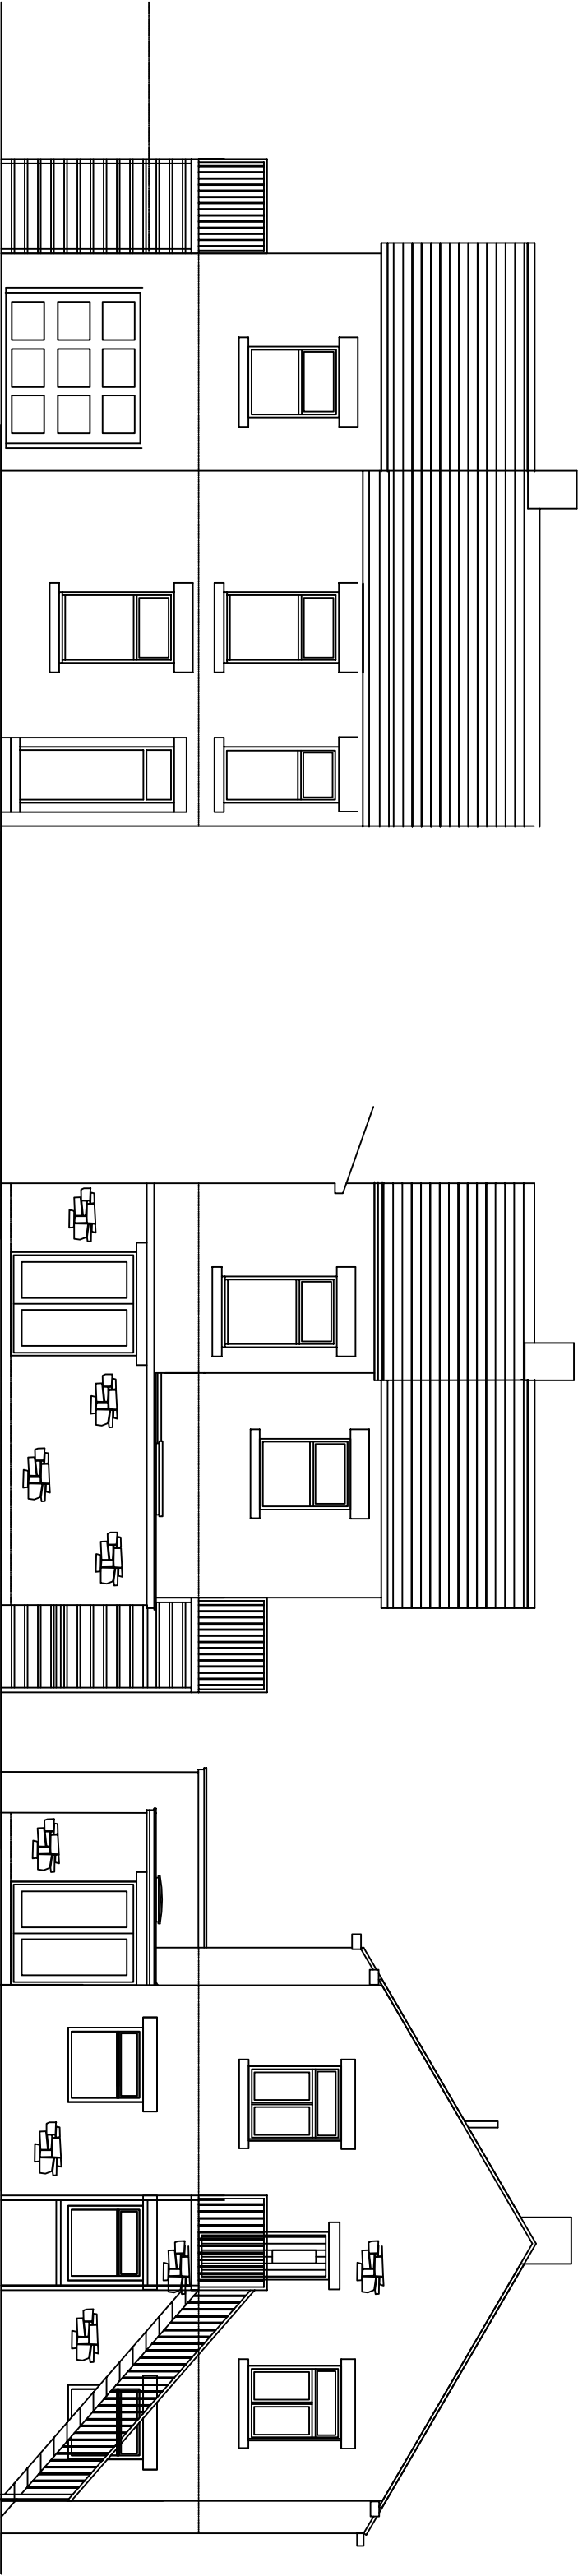


FRONT ELEVATION


REAR ELEVATION

SIDE ELEVATION

Construct galval steel floor structure with 15 Mm. steel 214 Heavy Channel on 214/42 degrees. Frame to be 75 x75 galvald me box section set into 500 x 500 x300 concrete pad foundations. 214 x 75 x 5.6 mm steel joists to be fitted at 900mm above profile and 1100 above the joists level. 750 x 500 landing similarly constructed out of galvald steel metal grid. Balustrades are to be 12mm diam. galvald. m.s. tubular sections welded to steel angle strings with 8mm. gaps between balustrades.

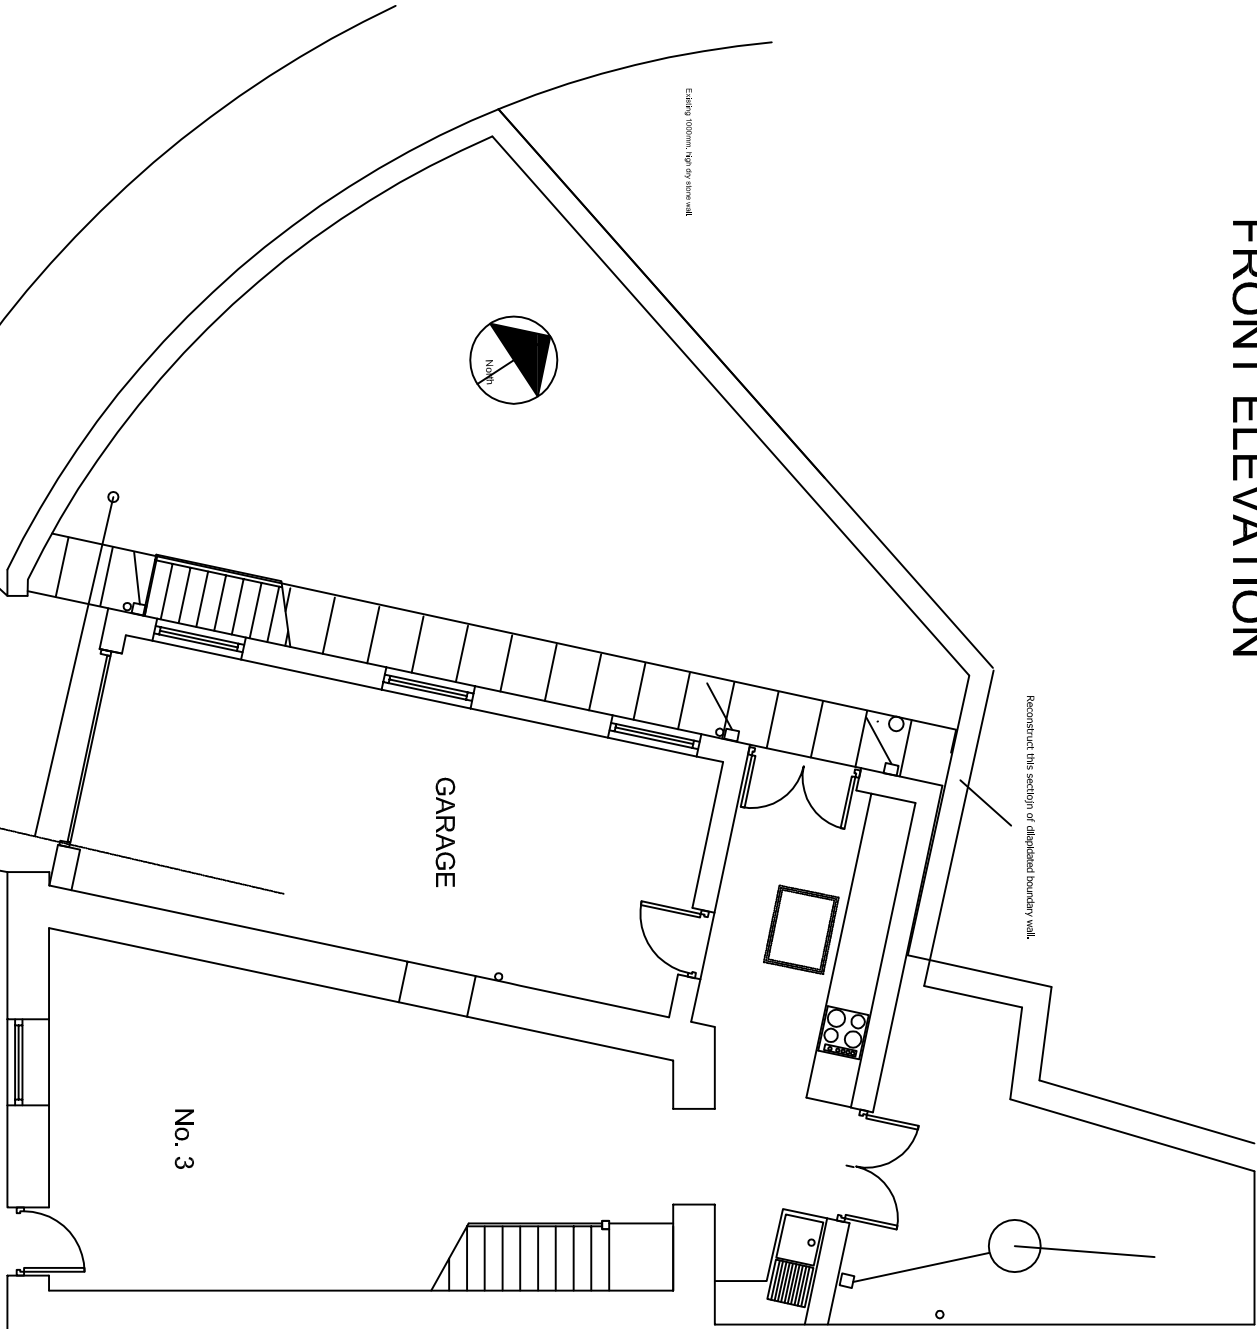

GROUND & SITE FLOOR PLAN

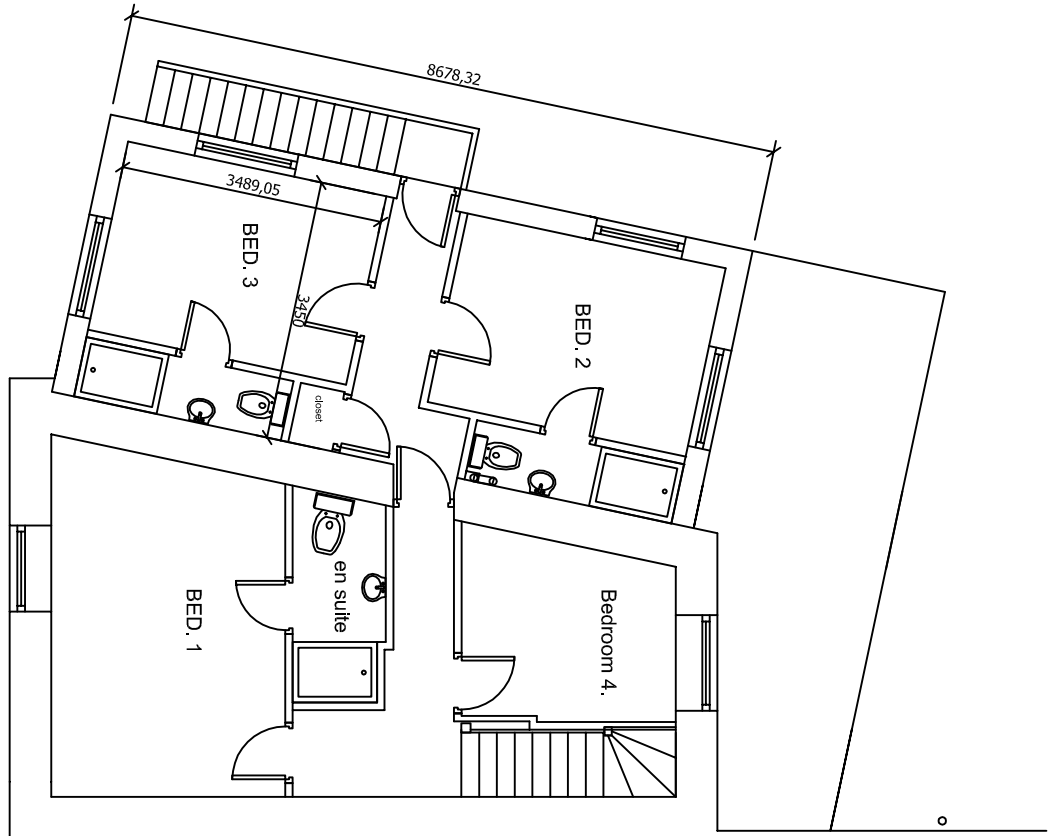

FIRST FLOOR PLAN

Client: Mr. A. Beckwith		Scale: 1:1000 (As Constructed)	
Project: Proposed Extension at 3 Freedom Close		Date: 10/20	
Drawing: Plans Elevations As Proposed		Drawn No. 3	

PETER SUMMERSGILL MCAAT Architectural & Design Consultant