



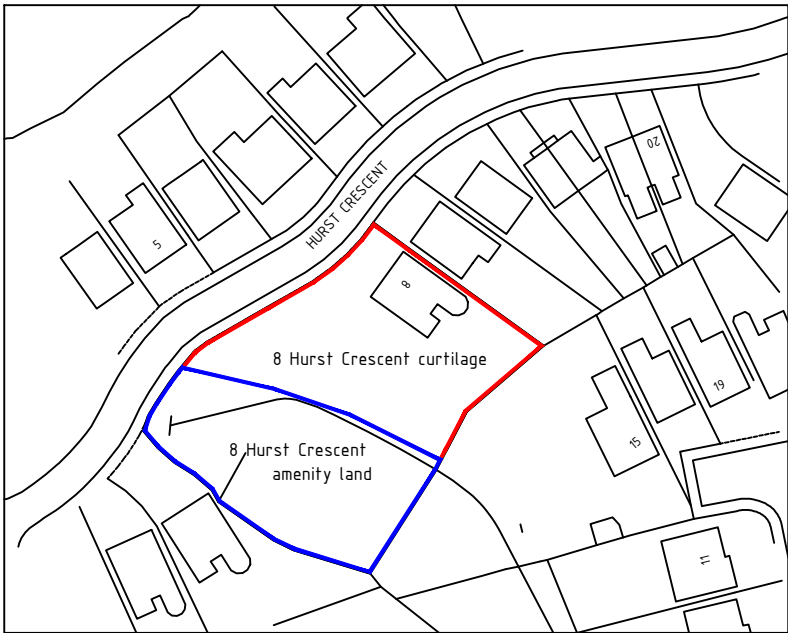


Location Plan 1:1250

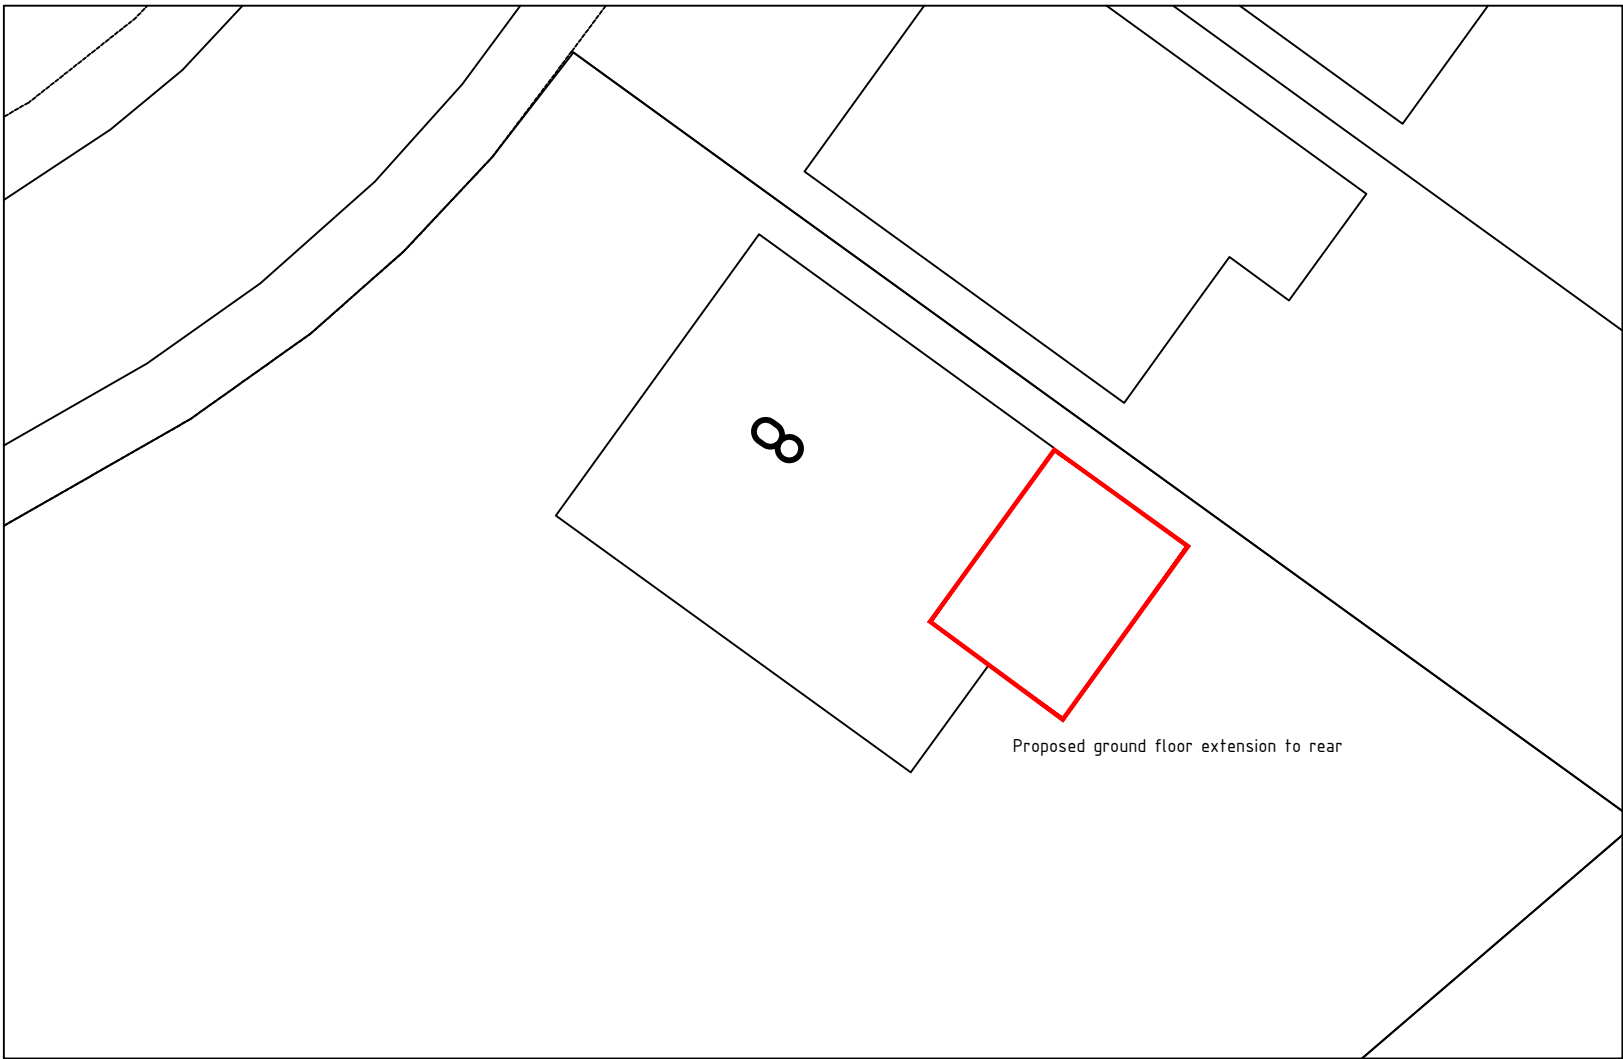

Site Plan 1:200

©Crown copyright and database rights 2021 Ordnance Survey 0100031673

 

A3

| Key                |                      |
|--------------------|----------------------|
| AP                 | Anchor post          |
| AV                 | Air valve            |
| B                  | Ballard              |
| BB                 | Balisha beacon       |
| BDY                | Boundary marker      |
| BH                 | Bore hole            |
| BMS                | Head duct marker     |
| BL                 | Bed level            |
| BM                 | OS Benchmark         |
| BS                 | Bus stop             |
| BT                 | BT cover             |
| BU                 | Bush                 |
| CB                 | Call box             |
| CCTV               | Security camera      |
| CH                 | Chimney              |
| CM                 | Cable marker         |
| COL                | Column               |
| CV                 | Culvert              |
| DvP                | Dynamic probe        |
| DP                 | Down pipe            |
| DU                 | Duct                 |
| EB                 | Electric box         |
| EJ                 | Expansion joint      |
| EL                 | Electric cover       |
| EP                 | Electric pole        |
| ER                 | Earth rod            |
| FC                 | Farestry com post    |
| FH                 | Fire hydrant         |
| FL                 | Floor level          |
| FS                 | Flag staff           |
| G                  | Gully                |
| GL                 | Ground light         |
| GM                 | Gas marker           |
| GMP                | Gas monitoring point |
| GP                 | Gate post            |
| GV                 | Gas valve            |
| IC                 | Inspection cover     |
| IL                 | Invert level         |
| ISSU               | Stream issue         |
| JB                 | Junction box         |
| KO                 | Kerb outlet          |
| LP                 | Lamp post            |
| MH                 | Manhole              |
| MHF                | Manhole - foul       |
| MHS                | Manhole - storm      |
| MP                 | Marker post          |
| MS                 | Milestone            |
| MST                | Post / aerial        |
| MT                 | Motorway telephone   |
| OR                 | Orienteering post    |
| P                  | Post                 |
| PB                 | Post box             |
| PEN                | Penetrometer         |
| PI                 | Pipe                 |
| PL                 | Security light       |
| PP                 | Patrol pump          |
| PZ                 | Piezometer           |
| RE                 | Rodding eye          |
| RS                 | Road sign            |
| S                  | Stump                |
| SAP                | Sapping              |
| SM                 | Service marker       |
| SD                 | Soffit level         |
| SP                 | Sign post            |
| SPT                | Cone test            |
| ST                 | Stile                |
| SV                 | Stop valve           |
| TH                 | Trunk pit            |
| TP                 | Telegraph pole       |
| TR                 | Tree trunk           |
| TS                 | Traffic signal       |
| TV                 | Cable TV cover       |
| VP                 | Vent pipe            |
| WAT                | Water main           |
| WL                 | Water level          |
| WM                 | Water meter          |
| WO                 | Washout              |
| WT                 | Woodland trust       |
| Fence descriptions |                      |
| B/W                | Barbed wire          |
| C/B                | Close board          |
| C/L                | Chain link           |
| C/P                | Chestnut paling      |
| C/Pn               | Concrete panel       |
| P/C                | Post and chain       |
| P/R                | Post and rail        |
| P/W                | Post and wire        |
| S/P                | Steel palisade       |

| Rev              | Description | By  | Date  | Chk'd      | Auth |
|------------------|-------------|-----|-------|------------|------|
|                  |             |     |       |            |      |
|                  |             |     |       |            |      |
|                  |             |     |       |            |      |
| INFORMATION      |             |     | 02/21 |            |      |
| Purpose of issue |             | Rev | Date  | Authorised |      |

**S.D. Land Surveys Limited**  
8 Hurst Crescent  
Glossop  
Derbyshire  
SK13 8UA  
Tel +44 (0) 1457 856128  
e-mail: info@sdlandsurveys.com

Client  
**S\_&\_L\_DUNN**

Project  
**8\_HURST\_CRESCENT  
REAR\_EXTENSION**

Title  
**LOCATION\_&  
SITE\_PLAN**

|                |               |               |               |  |
|----------------|---------------|---------------|---------------|--|
| Original Scale | Drawn         | Checked       | Authorised    |  |
| 1:1250/200     | S.DUNN        | S.DUNN        | S.DUNN        |  |
|                | Date 13/02/21 | Date 13/02/21 | Date 13/02/21 |  |

Drawing Number  
**HURST\_PLAN.001**

Rev