



ELEVATIONS AS EXISTING - No change

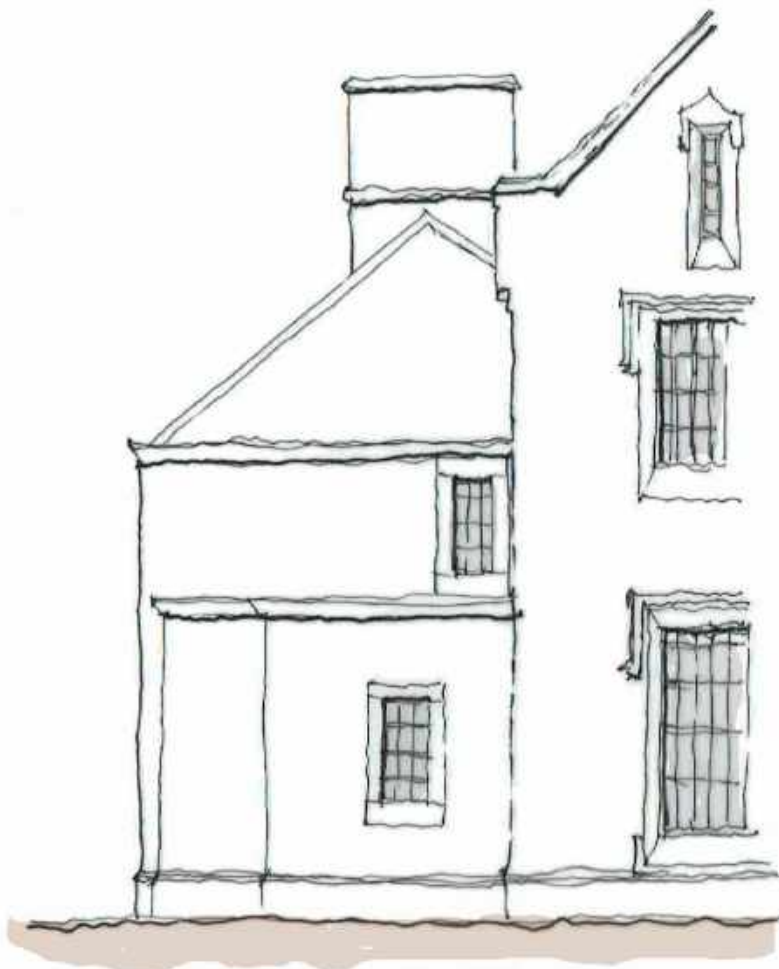

West (part)

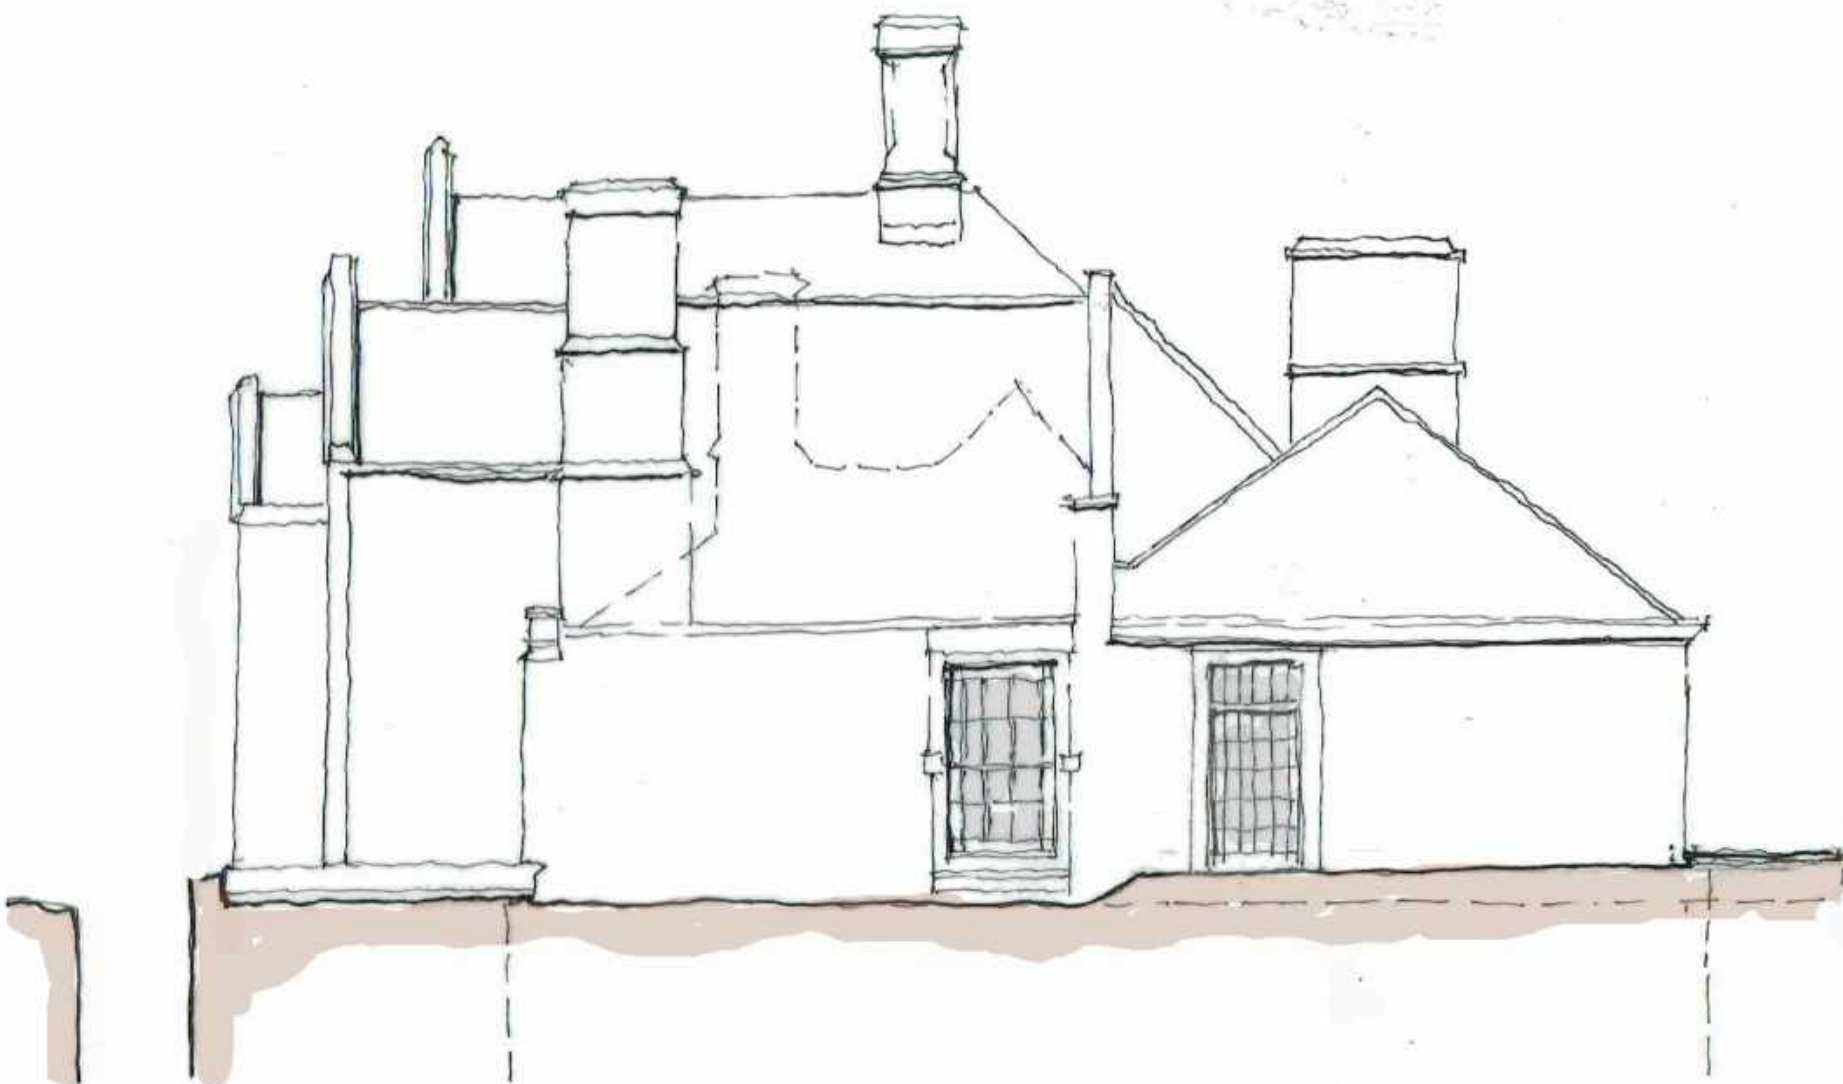

East

NB South elevation not shown. No change inside or out.

4m at 1:100

CAMplan

NOTES:
Planning Drawing Only
All dimensions must be checked on site and
~~not scaled from this drawing.~~

Client Webb
Job Title Bowden Hall

Scale 1:100@A3L
Drawn by
Date OCT2019

Drawing Title Elevations	
Drg No. 081.D.0305	Rev