

PROPOSED ELEVATIONS 1@100




HADFIELD ROAD ELEVATION

SIDE ELEVATION


REAR ELEVATION

SIDE ELEVATION

PROPOSED ELEVATIONS 1@100

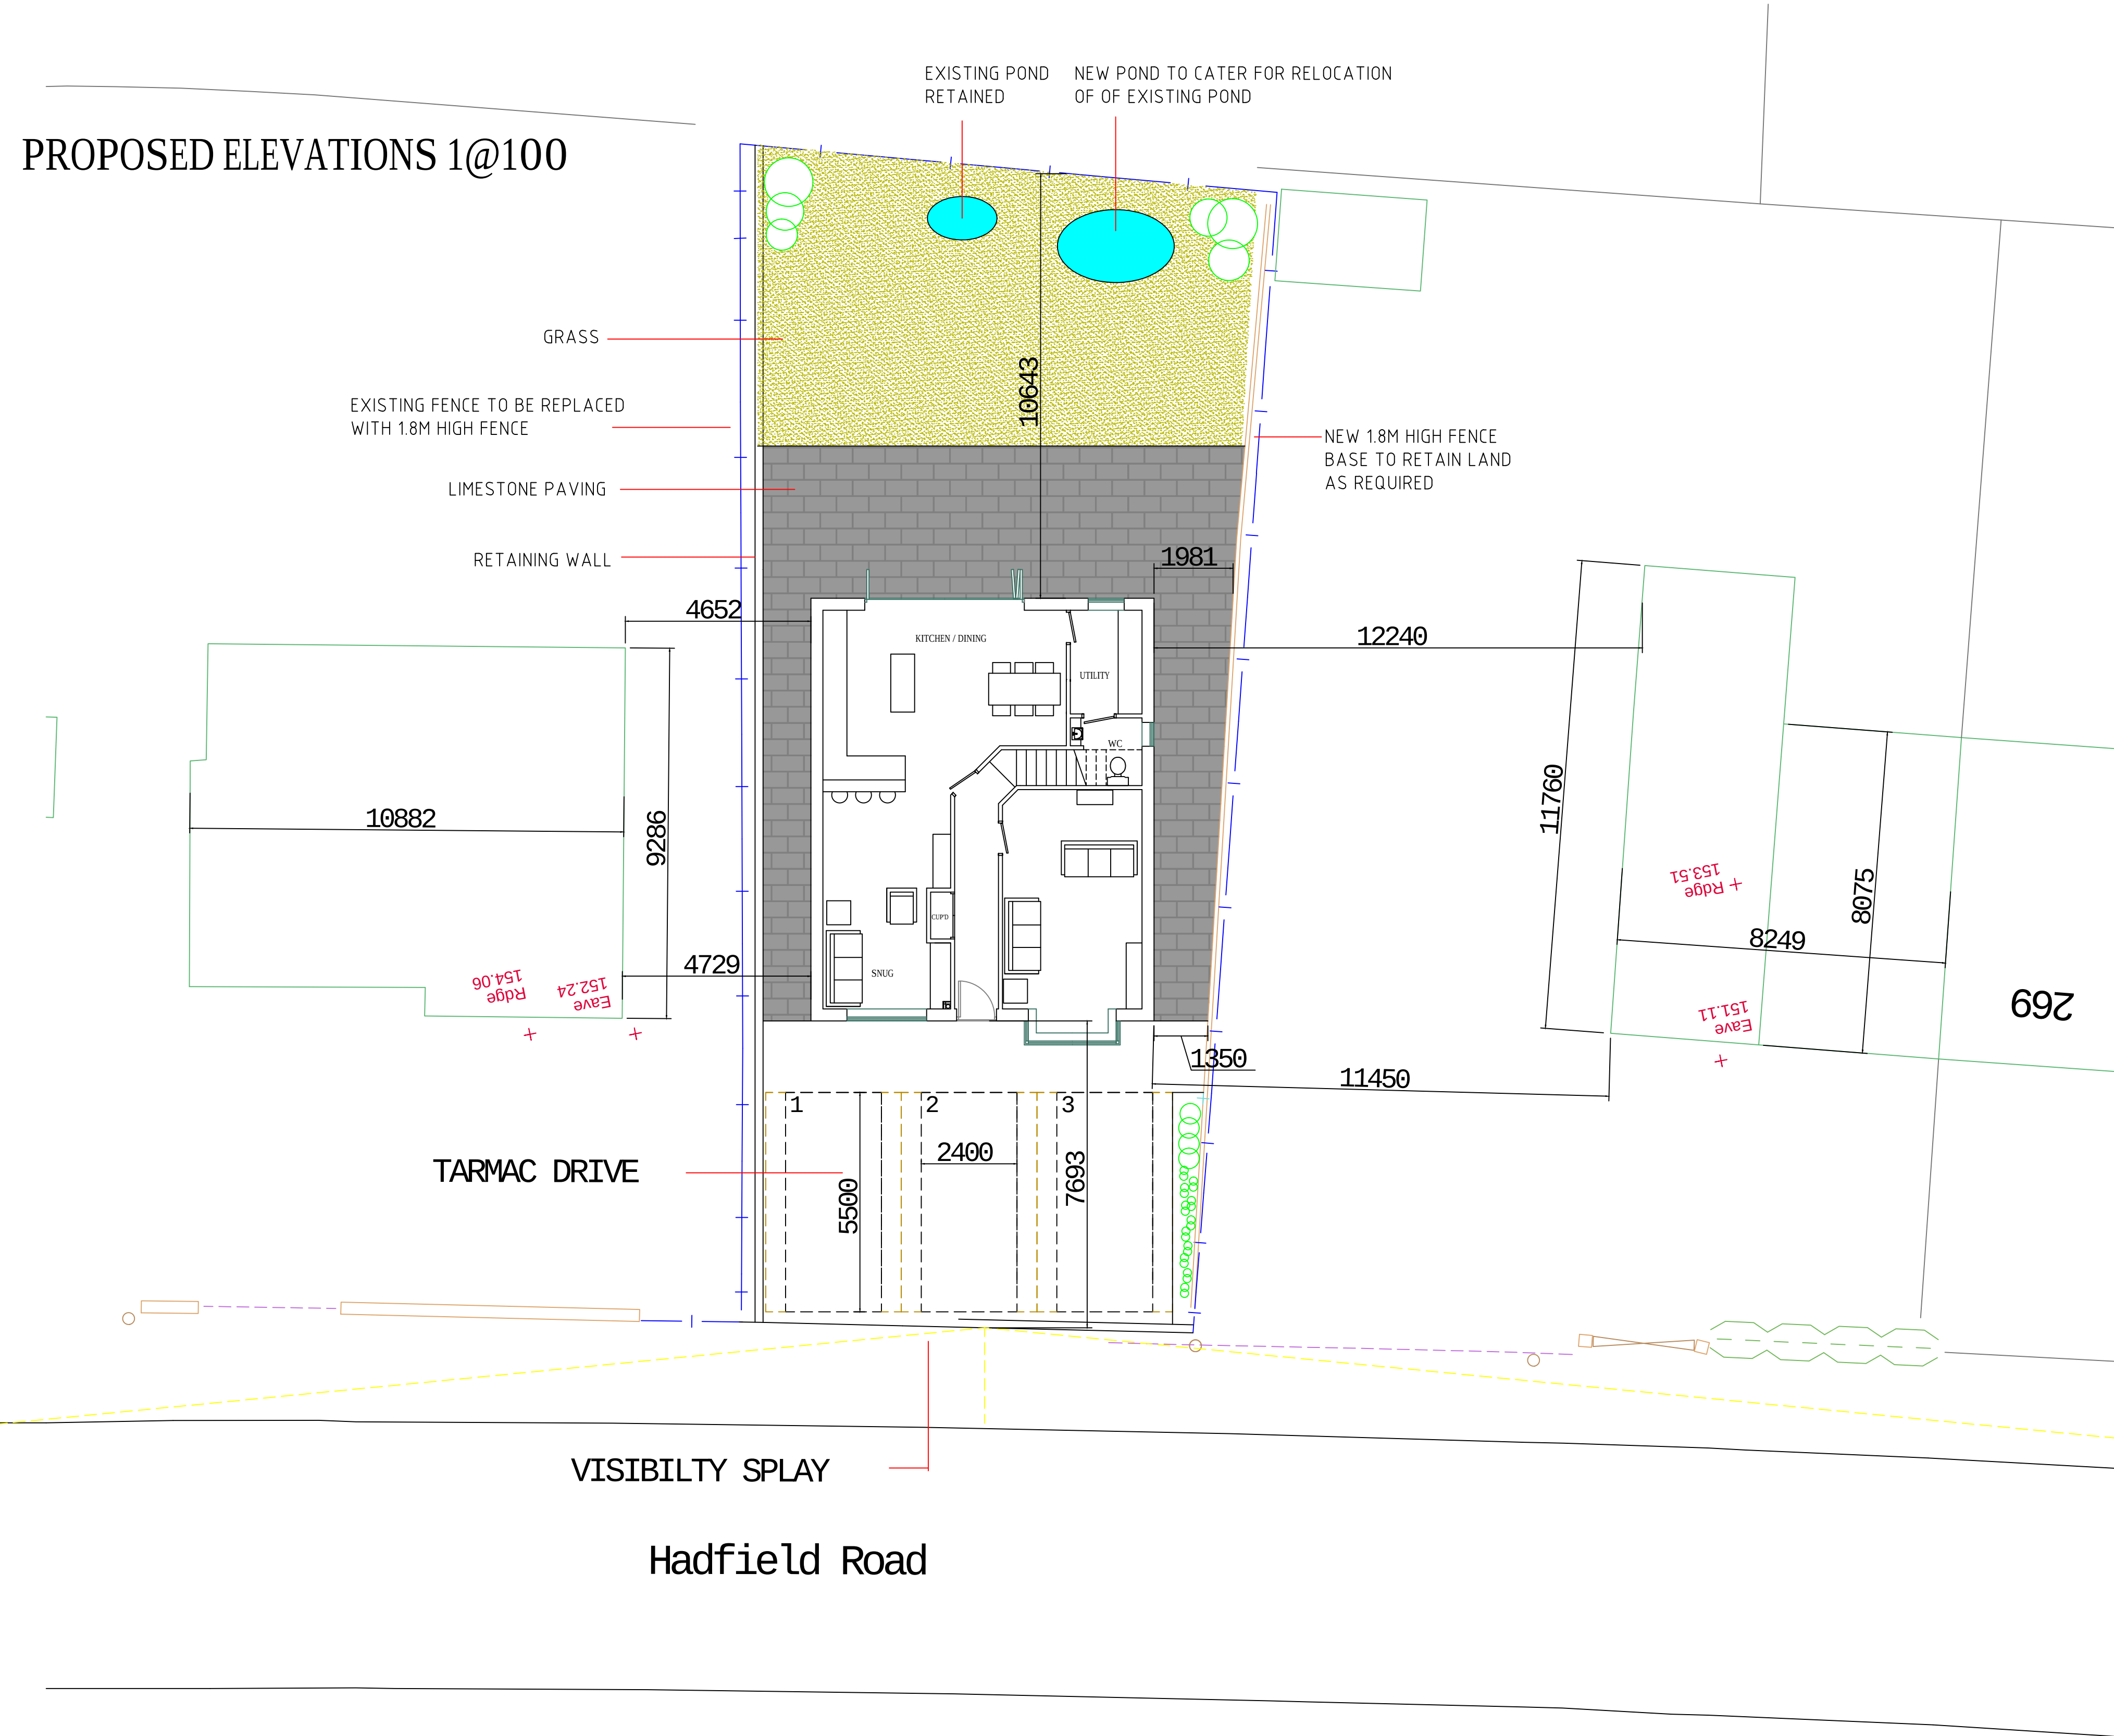

PROPOSED FLOOR PLAN 1@100

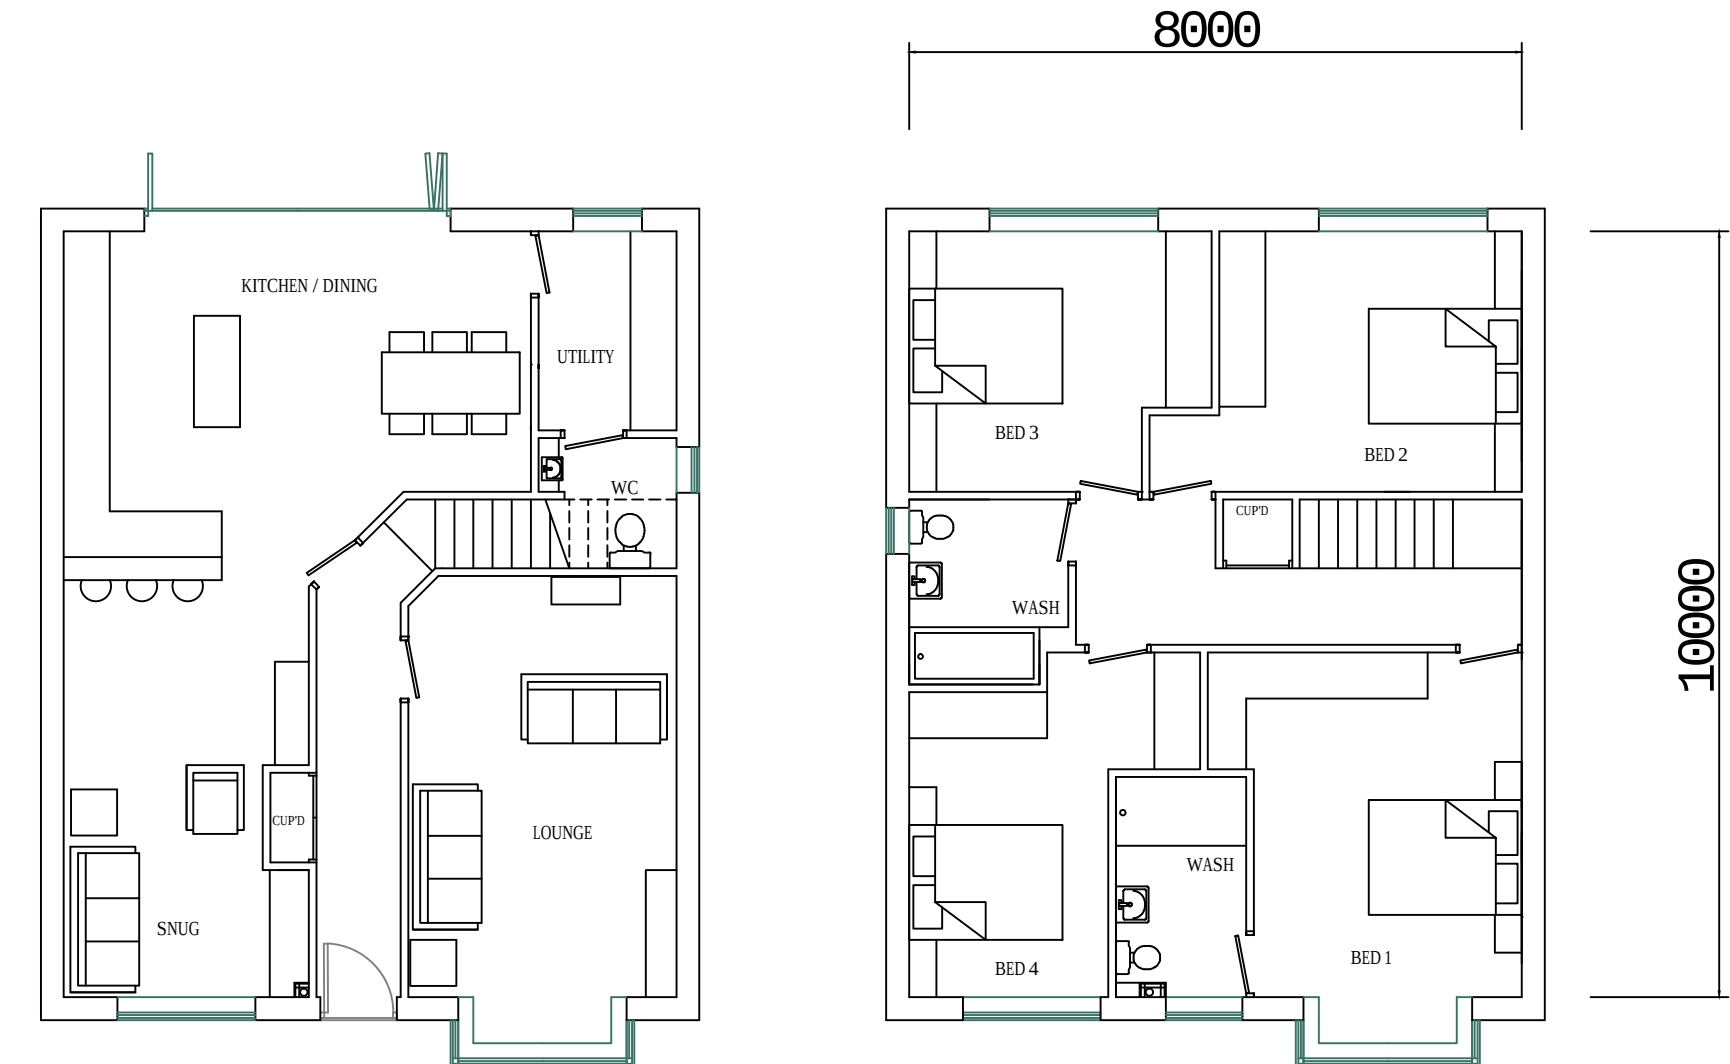

GROUND FLOOR PLAN


FIRST FLOOR PLAN




267

PROPOSED STREET SCENE 1@200

MATERIALS:

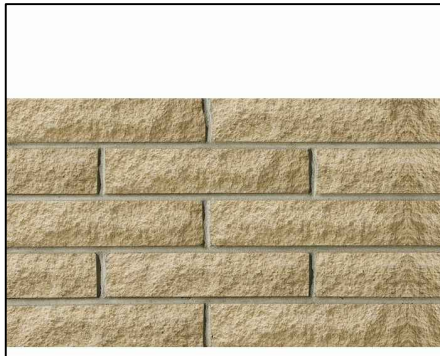

MARSHALLS OR SIMILAR
MOCK STONE

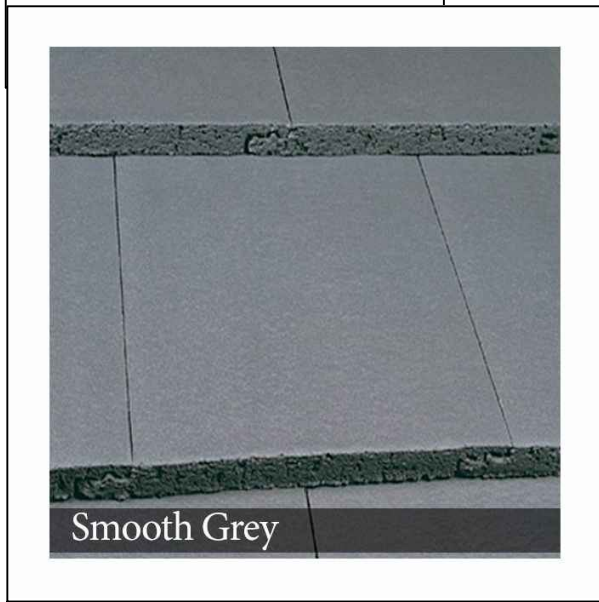

MARLEY MODERN
ROOF TILE



K RENDER



RAL 7016 FACIA/SOFFIT
WINDOWS

REV	DESCRIPTION	DATE
C	REDESIGN	10.6.21
REV	DESCRIPTION	DATE

ph
ARCHITECTURE
Tel: 01457 838801
Mobile: 07967 233507
Fax: 01457 838801
email: pharchitecture@aol.com
7 Larkwood Close, Carrbrook,
Stalybridge, Cheshire, SK15 3NL.

Drawing Number:	Date:	
021/BH/002	JAN.21	
Revision:	Scale:	Drawn:
C	1:100	PH
	1:200	

Drawing / Job Title:
PROPOSED DETACHED DWELLING
LAND BETWEEN 265-267 HADFIELD ROAD
GLOSSOP
SK13 1PX
ILLUSTRATIVE HOUSE TYPE DETAILS

Client:
MR B. HARLOW
35 WELCH ROAD
HYDE
SK14 4DJ