




Proposed Front Elevation




Proposed Rear Elevation

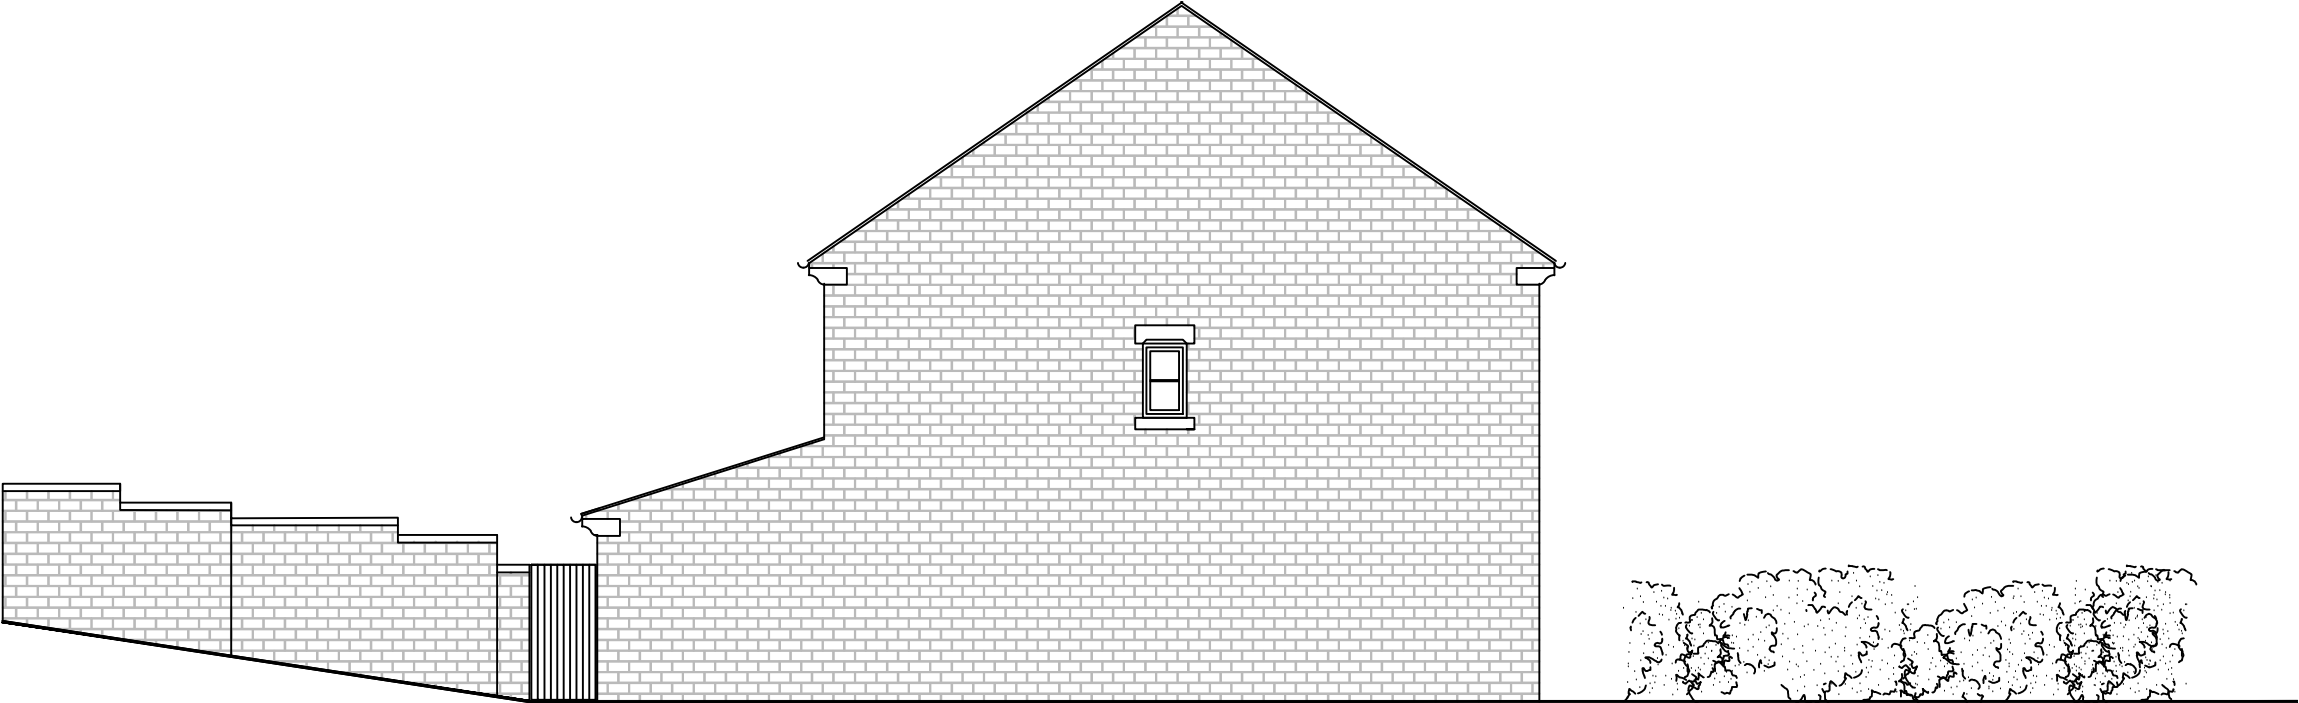

Proposed Side Elevation

Rev A - Parking amended June 2021

 

Client:

Mr D Johnson
1 Hawthorn Drive, Glossop, Derbyshire SK13 7DB

Project:

Proposed single storey rear extension,
alterations to boundary wall and velux windows
to front elevation

Title:

Proposed Elevations

Scale: 1:100 @ A3

Drawn:

C.K.

Date:

January 2021

Project no.:

2972

Drawing no.:

2972-004A

PLANMART LIMITED

9, GEORGE STREET, GLOSSOP,
DERBYSHIRE SK13 8AY.

TEL: 01457 863153