




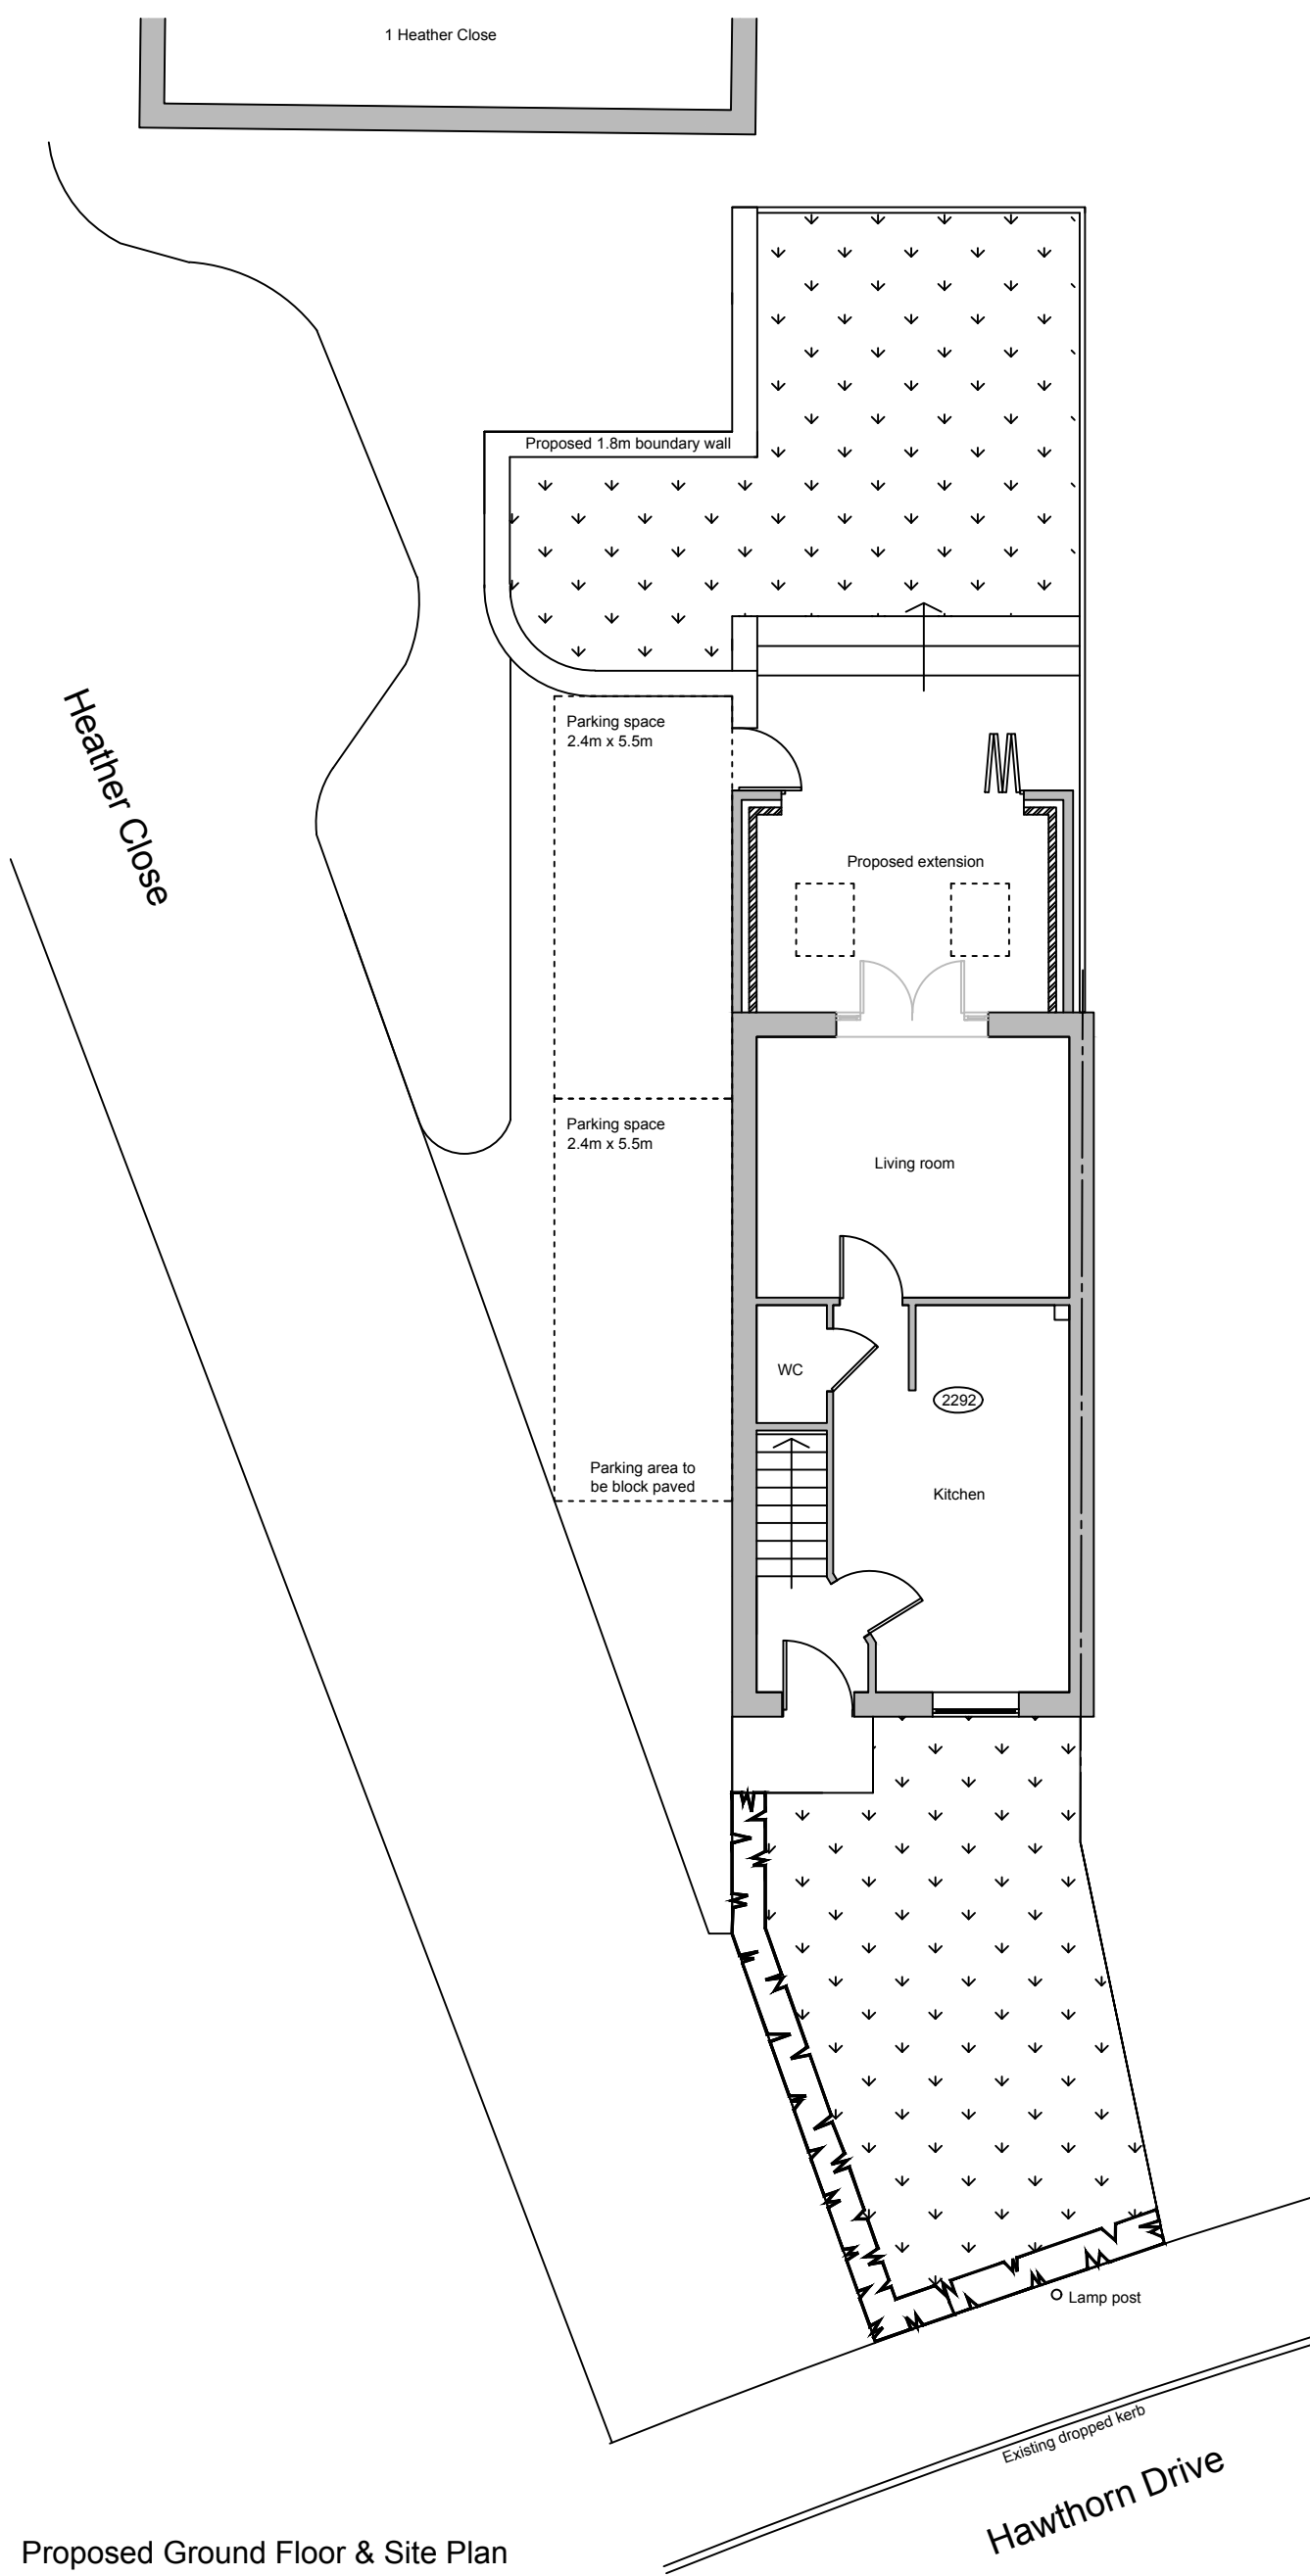

Proposed Ground Floor & Site Plan

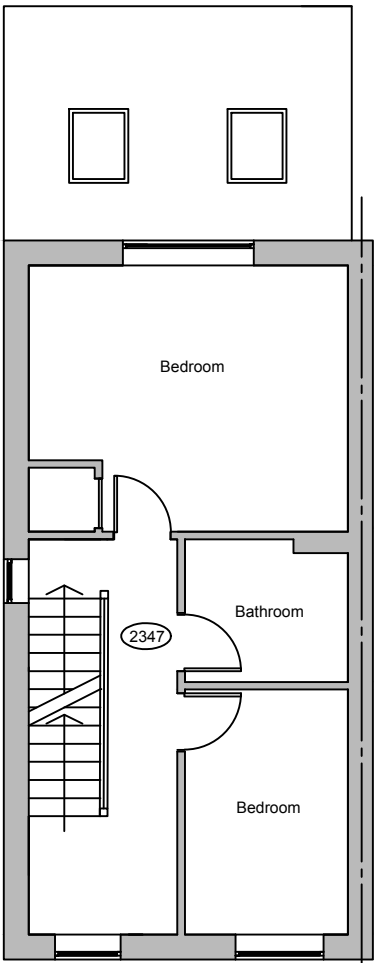

Proposed First Floor Plan

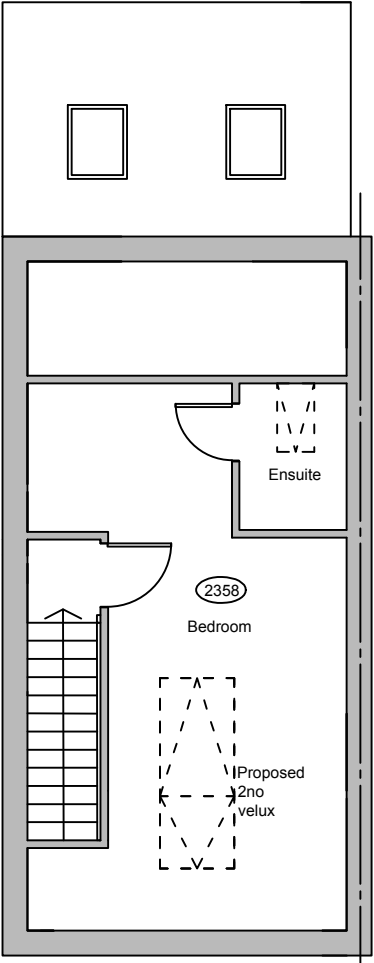

Proposed Second Floor Plan

Rev A - Parking amended June 2021



Client:
Mr D Johnson
1 Hawthorn Drive, Glossop, Derbyshire SK13 7DB

Project:
Proposed single storey rear extension,
alterations to boundary wall and velux windows
to front elevation

Title:
Proposed Plan

Scale: 1:100 @ A3	
Drawn: C.K.	Date: January 2021
Project no.: 2972	Drawing no.: 2972-003A