


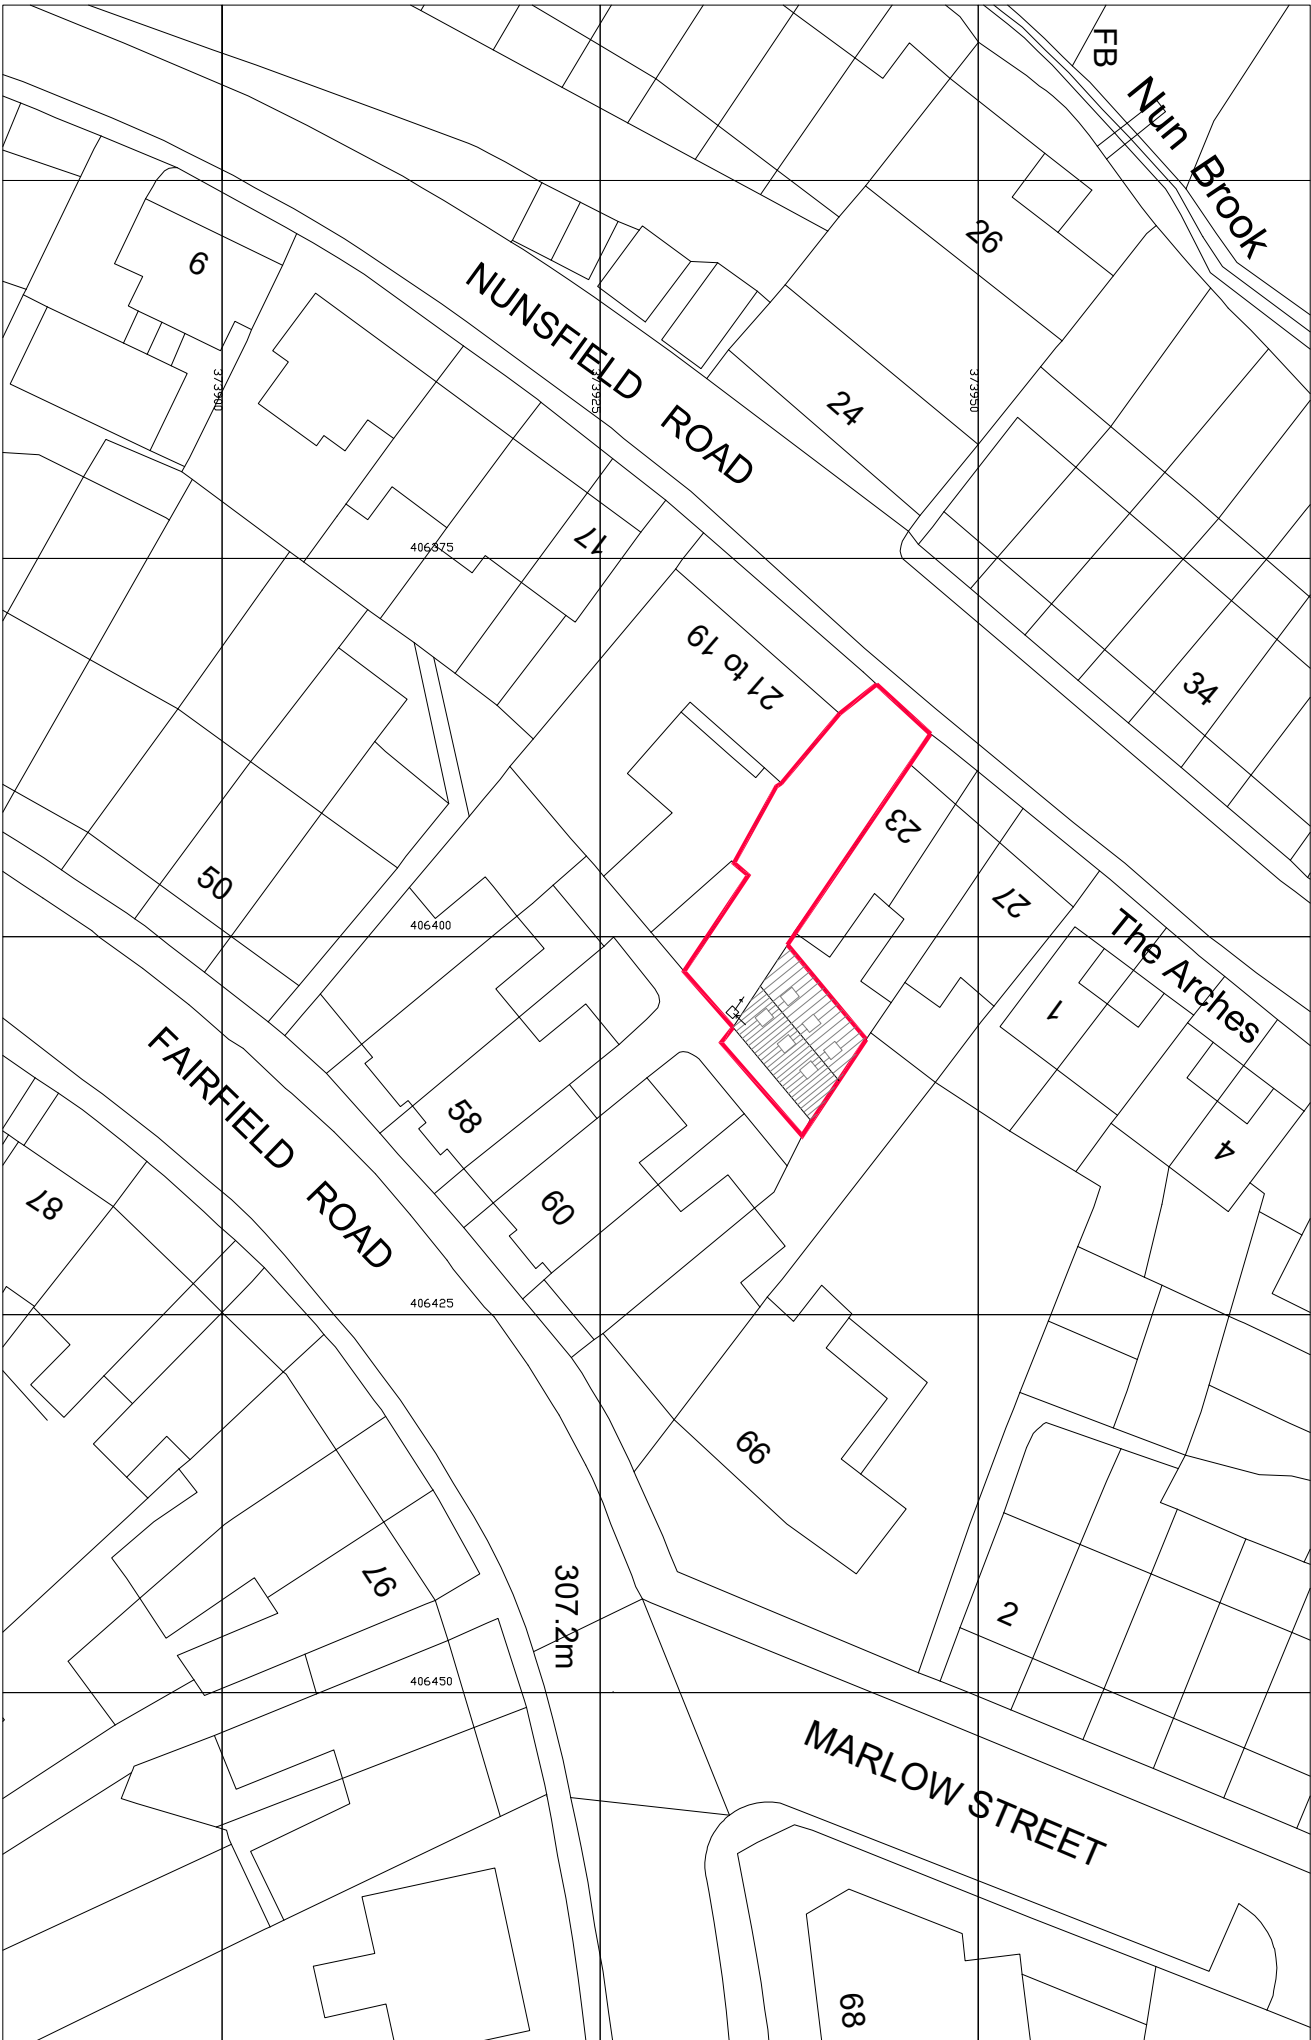

Ordnance Survey, (c) Crown Copyright 2021. All rights reserved. Licence number 100022432



REVISIONS			
DRAWN	FW	SCALE	1:500@A3
DATE	Feb 21	AREA	SQ.M.
PROJECT Proposed 2 bedroom dwelling			
Rear of 60 Fairfield Rd Buxton			
CLIENT	Mr T. Peel	SQA	
TITLE			
Site Plan			
Wylie Architecture Residential Architecture Design and Planning 07875553825 www.wyliearchitecture.co.uk			
DRAWING NUMBER		REV	A