


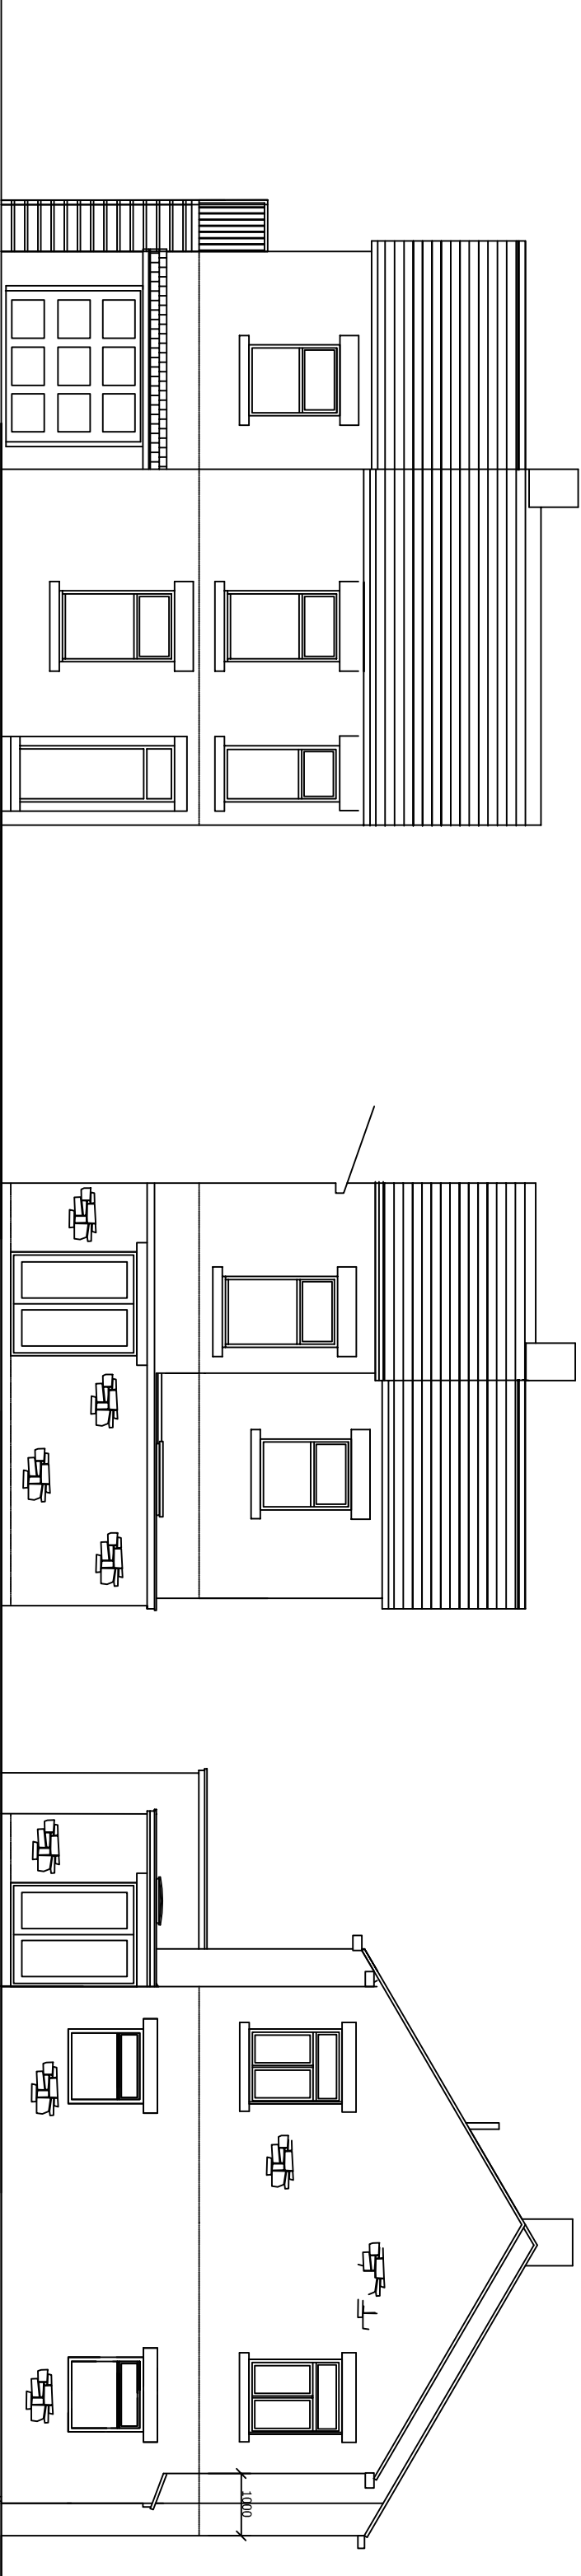


FRONT ELEVATION


REAR ELEVATION

SIDE ELEVATION

Construct galval steel fire escape with 15 No. steel 214 heavy duty or 214 and 14 No. 750 x 240 galval steel metal grill heads. Stair to have a maximum pitch of 42 degrees. Frame to be 75 x 75 galval steel box section set into 500 x 500 x 300 concrete pad foundations. The fire escape shall be fixed at 900mm above profile and at 1100 above the landing level. 750 x 500 landing similarly constructed out of galval steel metal grill. Balustrades are to be 12mm diam galval steel tubular sections welded to steel angle strings with 8mm gaps between balusters.

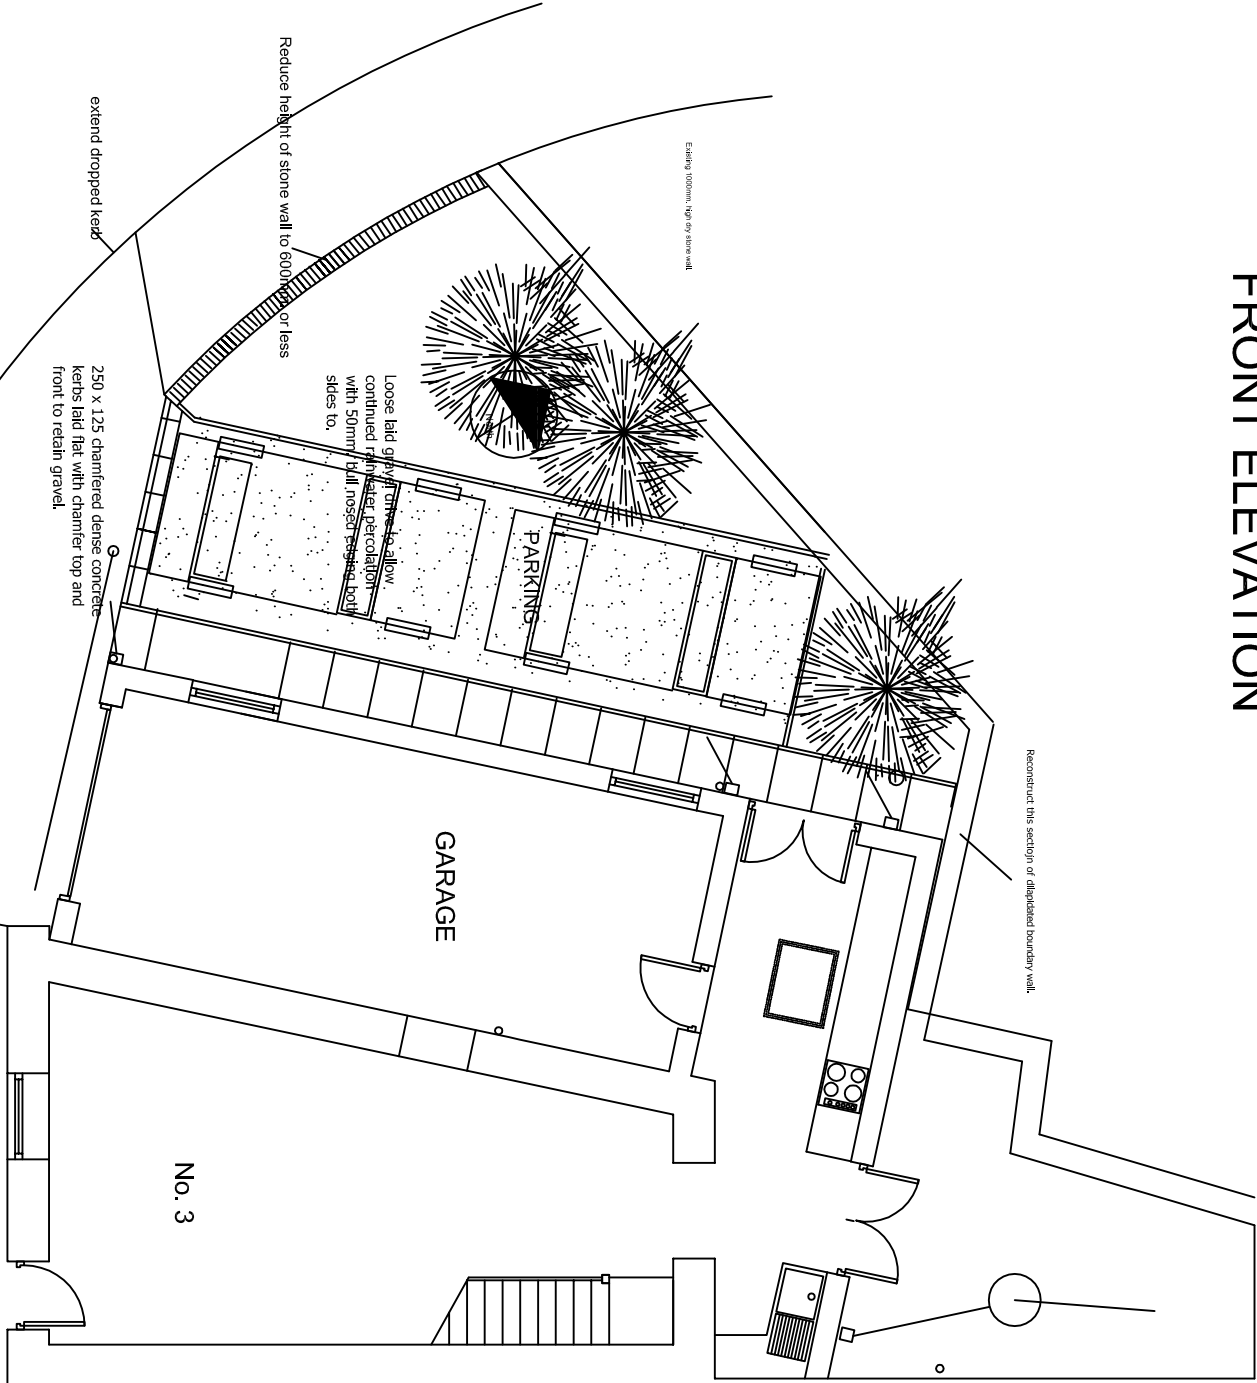

GROUND & SITE FLOOR PLAN

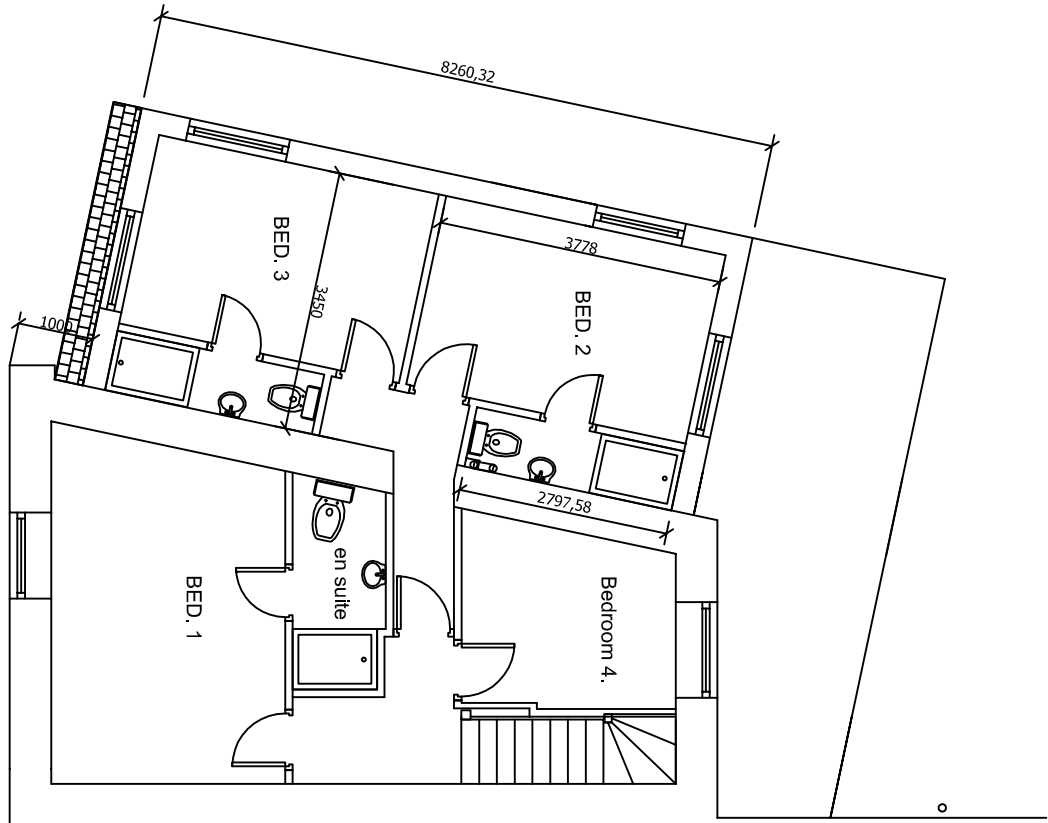

FIRST FLOOR PLAN

Plan revised with parking space added.

Client: Mr. A. Baskin		Scale: 1:100 (A3) Contact No.	
Project: Proposed Extension at		2180	
3 Freedom Close		Date: 10/20	
Drawing: Plans Elevations As Proposed		Draw No.	
3		3	
PETER SUMMERSGILL MCAAT		Architectural & Design Consultant	
101-101-101-101-101-101		Technique	