


0 0.50 1.00 1.50 2.00 2.50 3.00 3.50 4.00 4.50 5.00 5.50

1:50 Scale to be measured

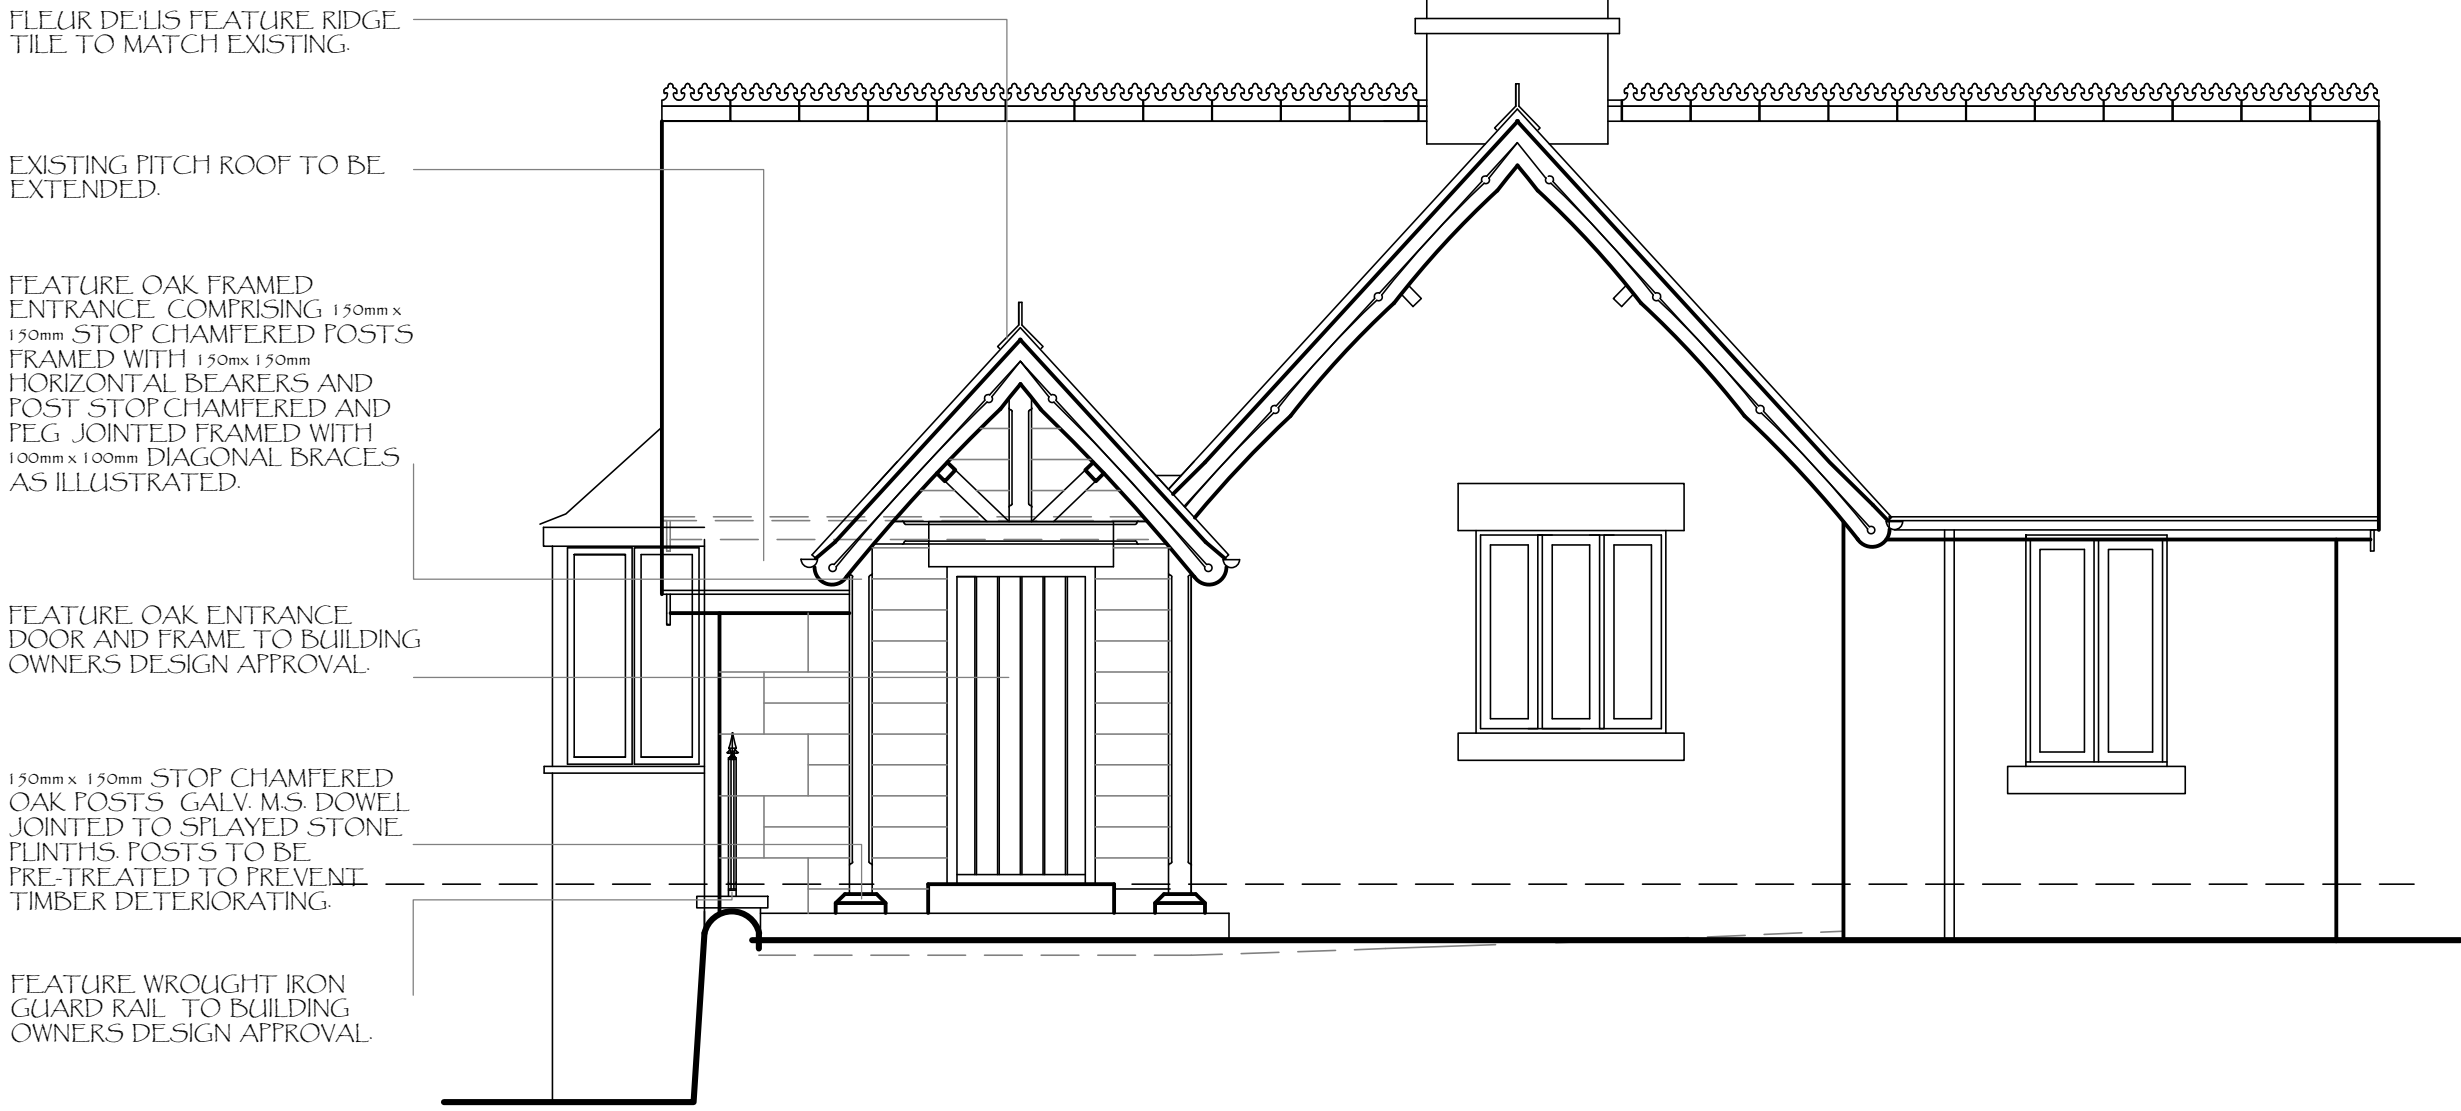

Proposed Front Elevation

NEW ROOFING FINISH TO BE STAFFS BLUE FLAIN CLAY TILES TO MATCH EXISTING TOGETHER WITH ASSOCIATED VERGE TILES, VALEY TILES AND FEATURE FLEUR-DE-LIS RIDGE TILES.

EXTENDED FEATURE TIMBER BARGEBOARD TO CLIENT DESIGN APPROVAL.


PRE-COATED TIMBER WINDOW TO MATCH EXISTING.

NEW STONWORK TO MATCH EXISTING. STONE QUIONS TO BE FINCH DRESSED. REMAINDER OF STONE TO BE DRESSED TO PRODUCE A VISION OF SMALLER COURSED STONE. ALL WORK TO THE SATISFACTION OF THE BUILDING OWNER.


SECTION OF DRY STONE WALLING TO BE REPLACED WITH NEW PORCH.



Proposed Side Elevation

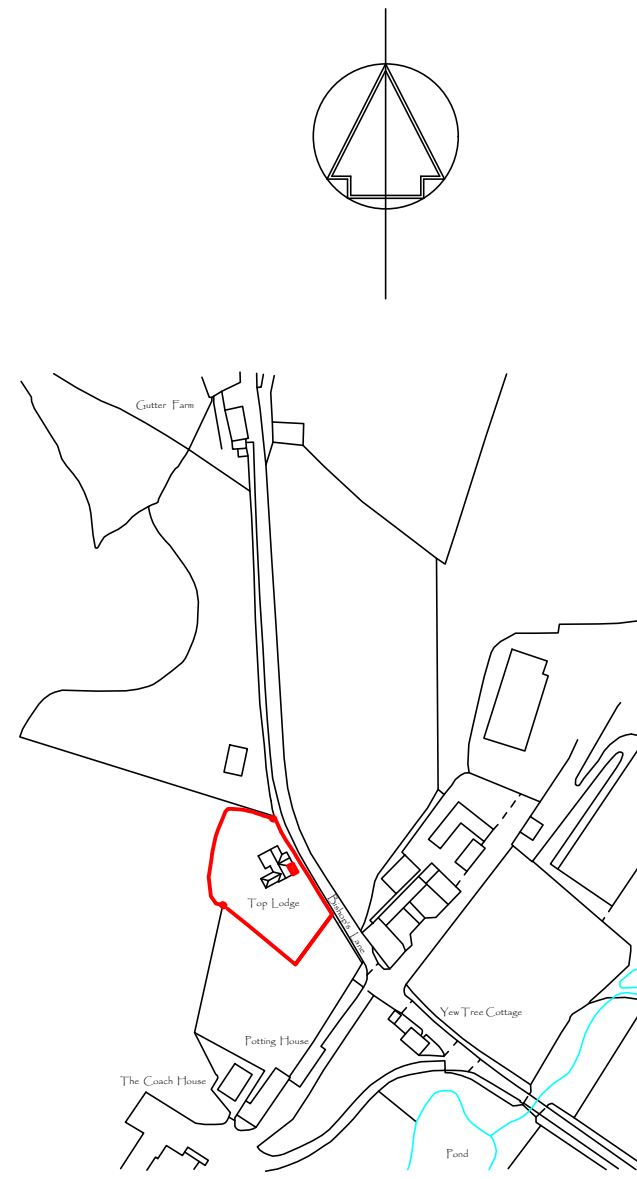


Location Plan 1:2500

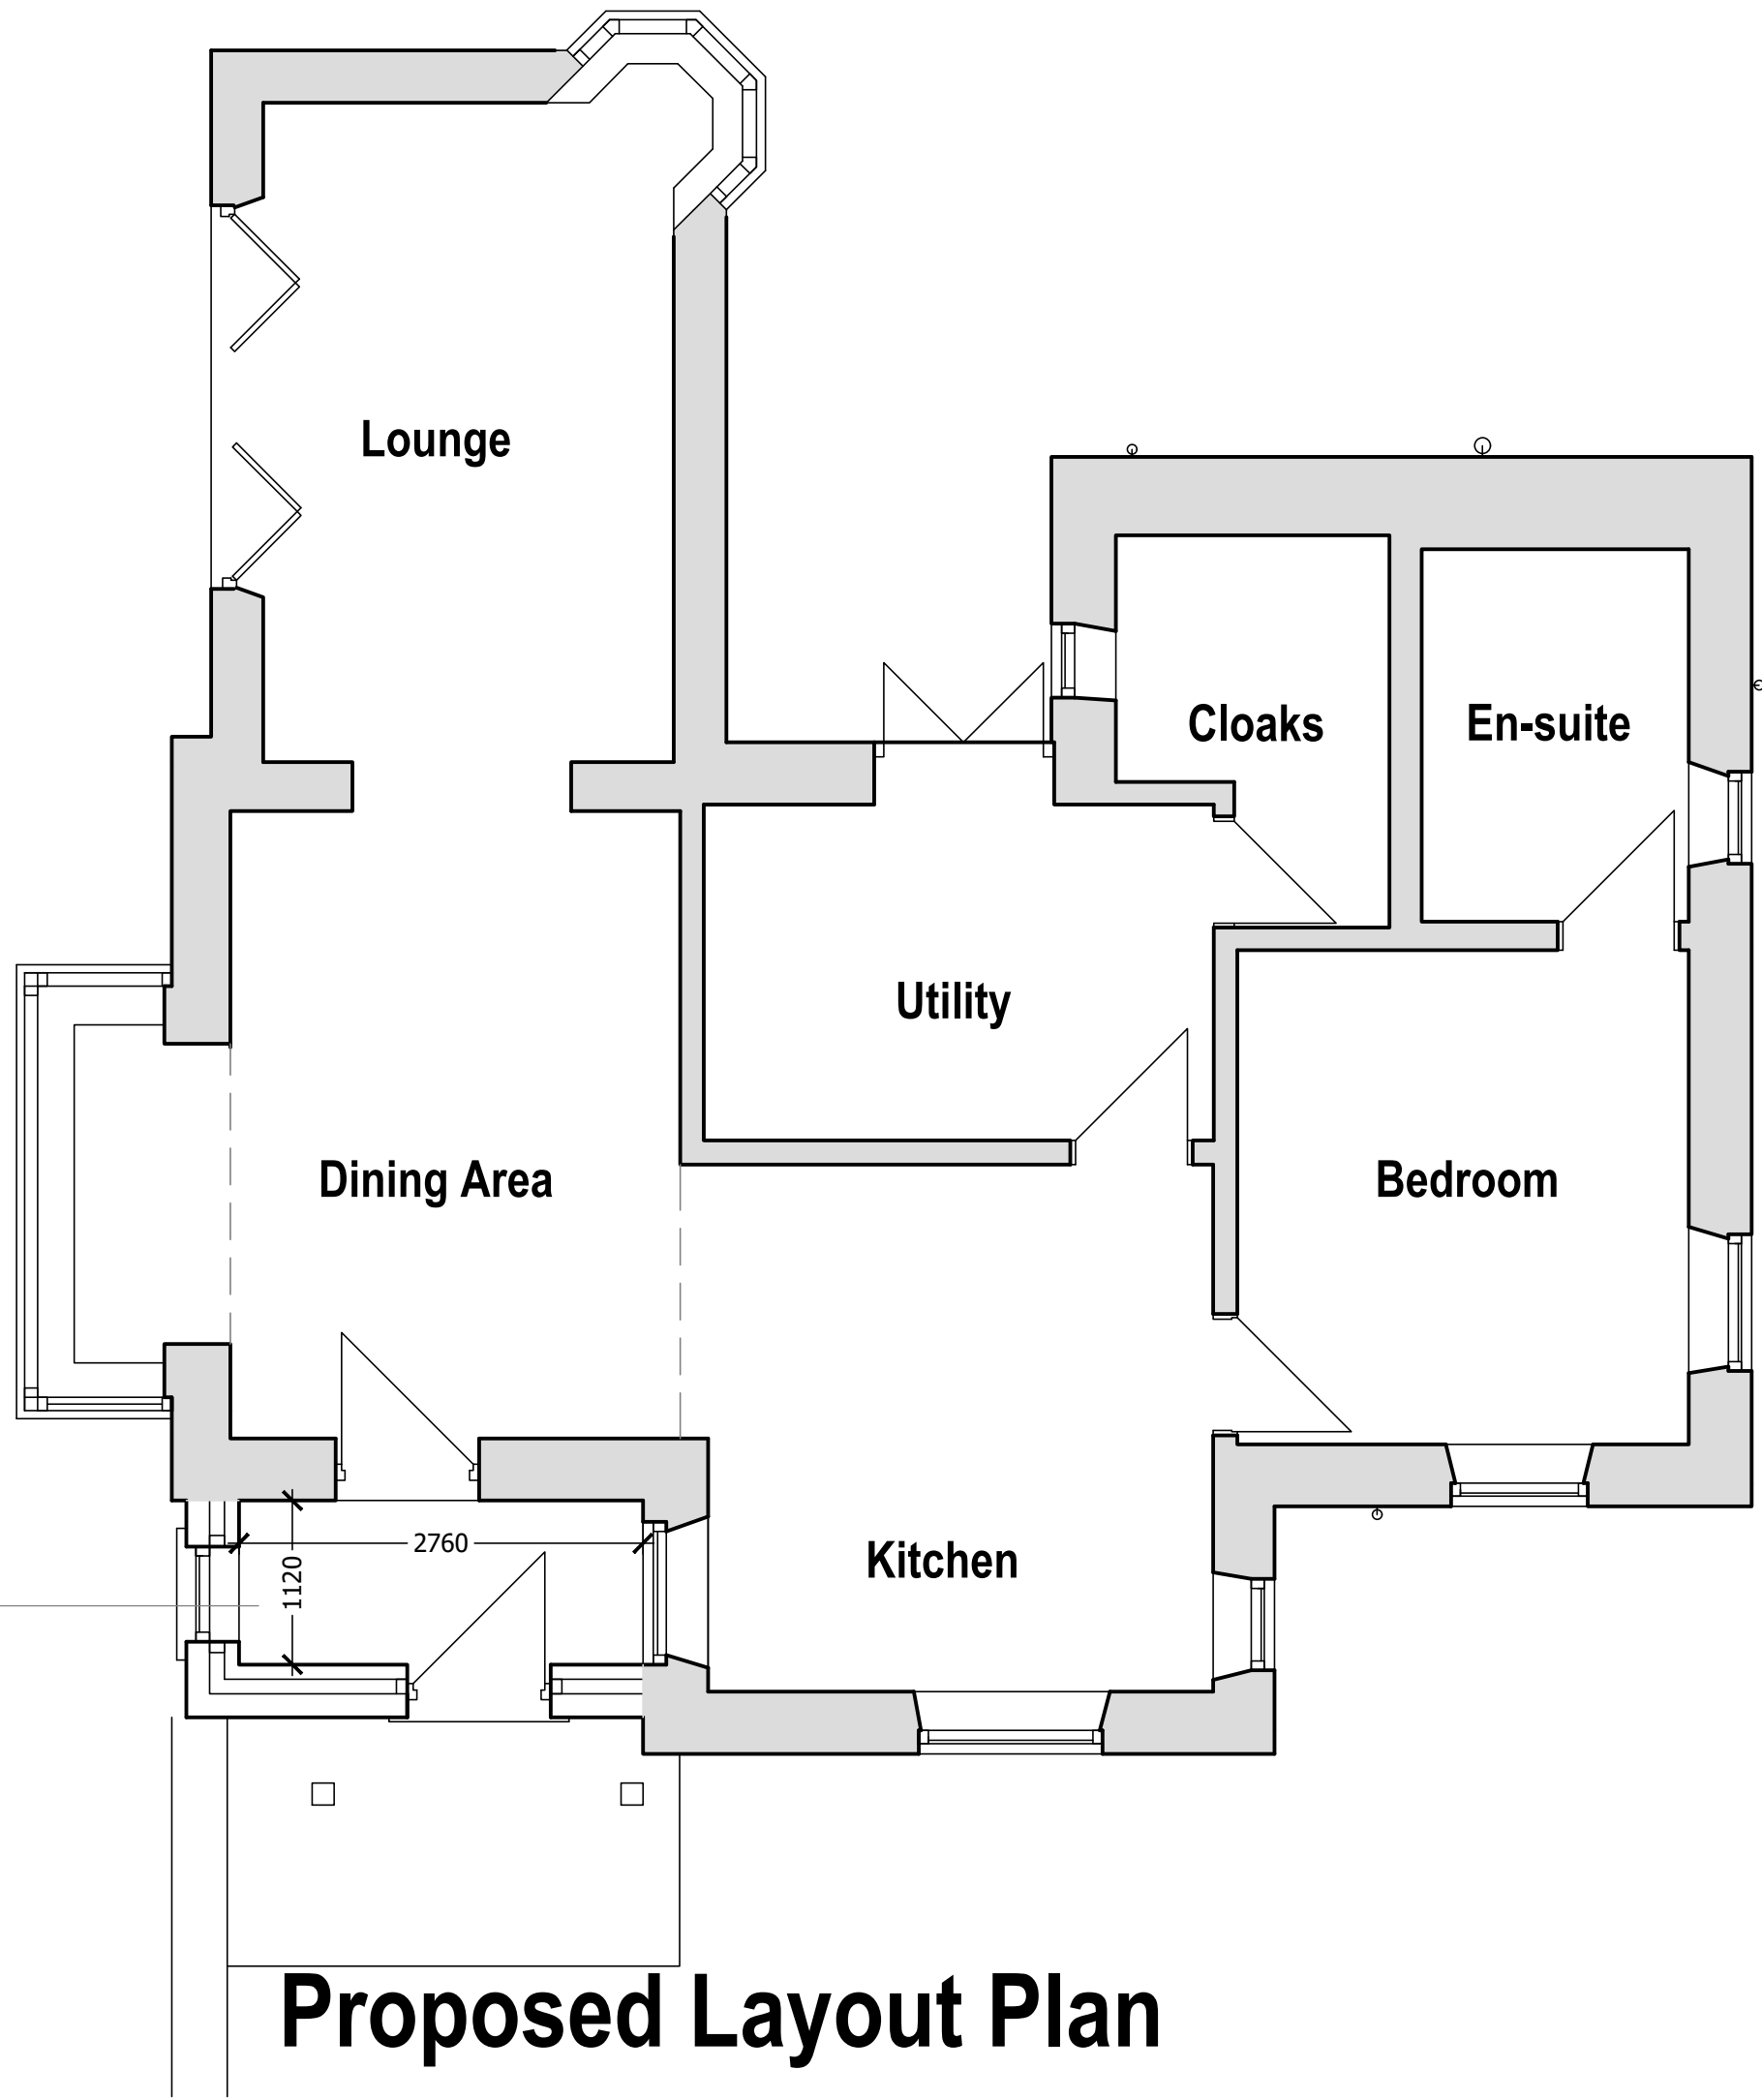


Proposed Layout Plan

SECTION OF WROUGHT IRON GUARD RAILINGS ON STONE FLINT.

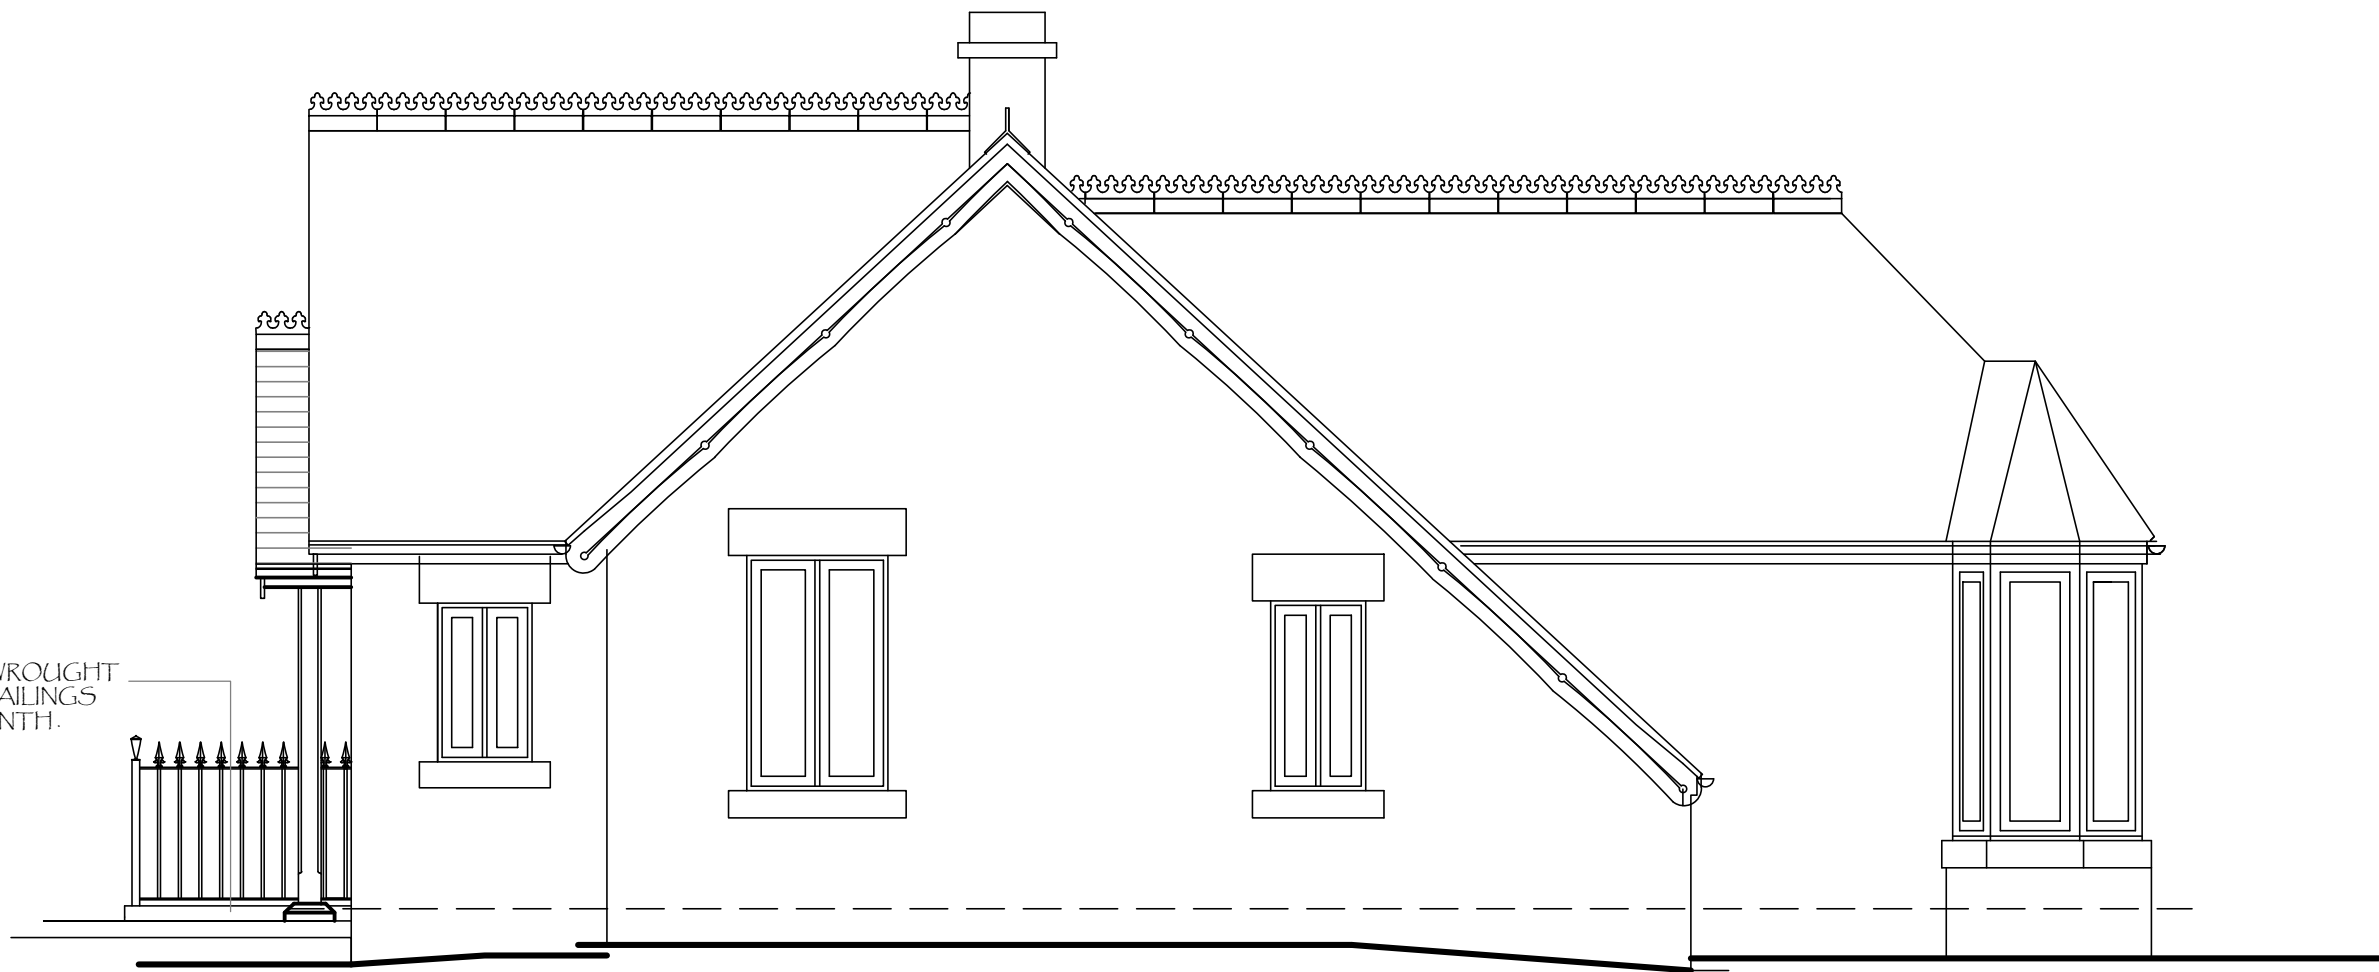

Proposed Side Elevation

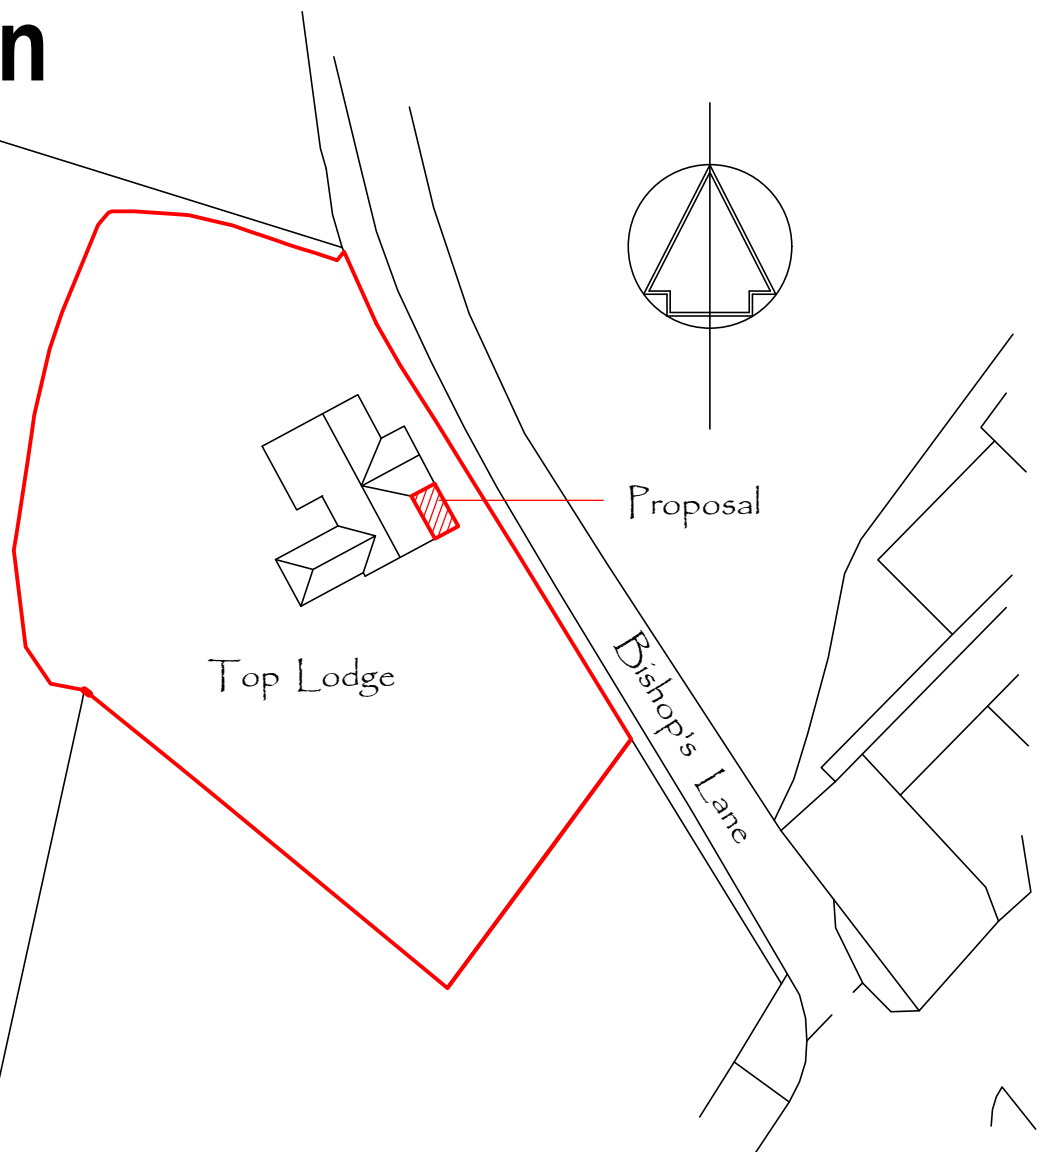

Block Plan 1:500

REV	DATE	DESCRIPTION
DRAWING STATUS		
PLANNING		

THIS DRAWING IS COPYRIGHT AND MUST NOT BE REPRODUCED IN WHOLE OR IN PART WITHOUT THE PRIOR PERMISSION OF [P4 Architecture](#).

DIMENSIONS TO BE VERIFIED ON SITE. ONLY FIGURED DIMENSIONS TO BE USED AND ANY DISCREPANCY BETWEEN THIS DRAWING AND SITE CONDITIONS TO BE REFERRED TO [P4 Architecture](#) IMMEDIATELY. NO DIMENSIONS ARE TO BE SCALED OFF PRINTED DRAWINGS UNLESS STATED DIMENSIONS ALIGN WITH THE CORRESPONDING SCALE BAR AND SCALE RULE. ANY AREAS THAT ARE INDICATED ON THIS DRAWING ARE FOR GUIDANCE ONLY. NO RESPONSIBILITY IS TAKEN FOR THEIR ACCURACY.

THERE IS A RISK OF DEATH OR INJURY IN CONSTRUCTION IF THE WORKS ARE NOT PROPERLY PLANNED AND SUPERVISED. THE CONTRACTOR MUST NOT UNDERTAKE ANY ELEMENT OF WORK WITHOUT HAVING FIRST CARRIED OUT THE NECESSARY RISK ASSESSMENT AND PREPARED DETAILED METHOD STATEMENT.

CLIENT		
PROJECT		
Proposed Extension to form Porch at Top Lodge Bishop's Lane Buxton.		
DRAWING TITLE		
Proposed Elevations and Layout.		
SCALE	DATE	
1:50 @ A1	August 2021	
DRAWING No.		REV
TOLO /PP/01/003		
P4 Architecture		
A Member of the Chartered Institute of Architectural Technologists		
Chartered Institute of Architectural Technologists		
Architectural & Construction Project Management Services Lodge Hill, Wallbridge Drive, Leek, Staffordshire, ST13 8NE. Tel. 07962 062 618 Email. philip@p4architecture.co.uk		