



NOTES:

© THIS DRAWING IS COPYRIGHT AND REMAINS THE PROPERTY OF RPS DESIGN GROUP LTD. DO NOT SCALE FROM THIS DRAWING OTHER THAN FOR THE PURPOSE OF PLANNING - ALL DIMENSIONS TO BE CHECKED ON SITE.

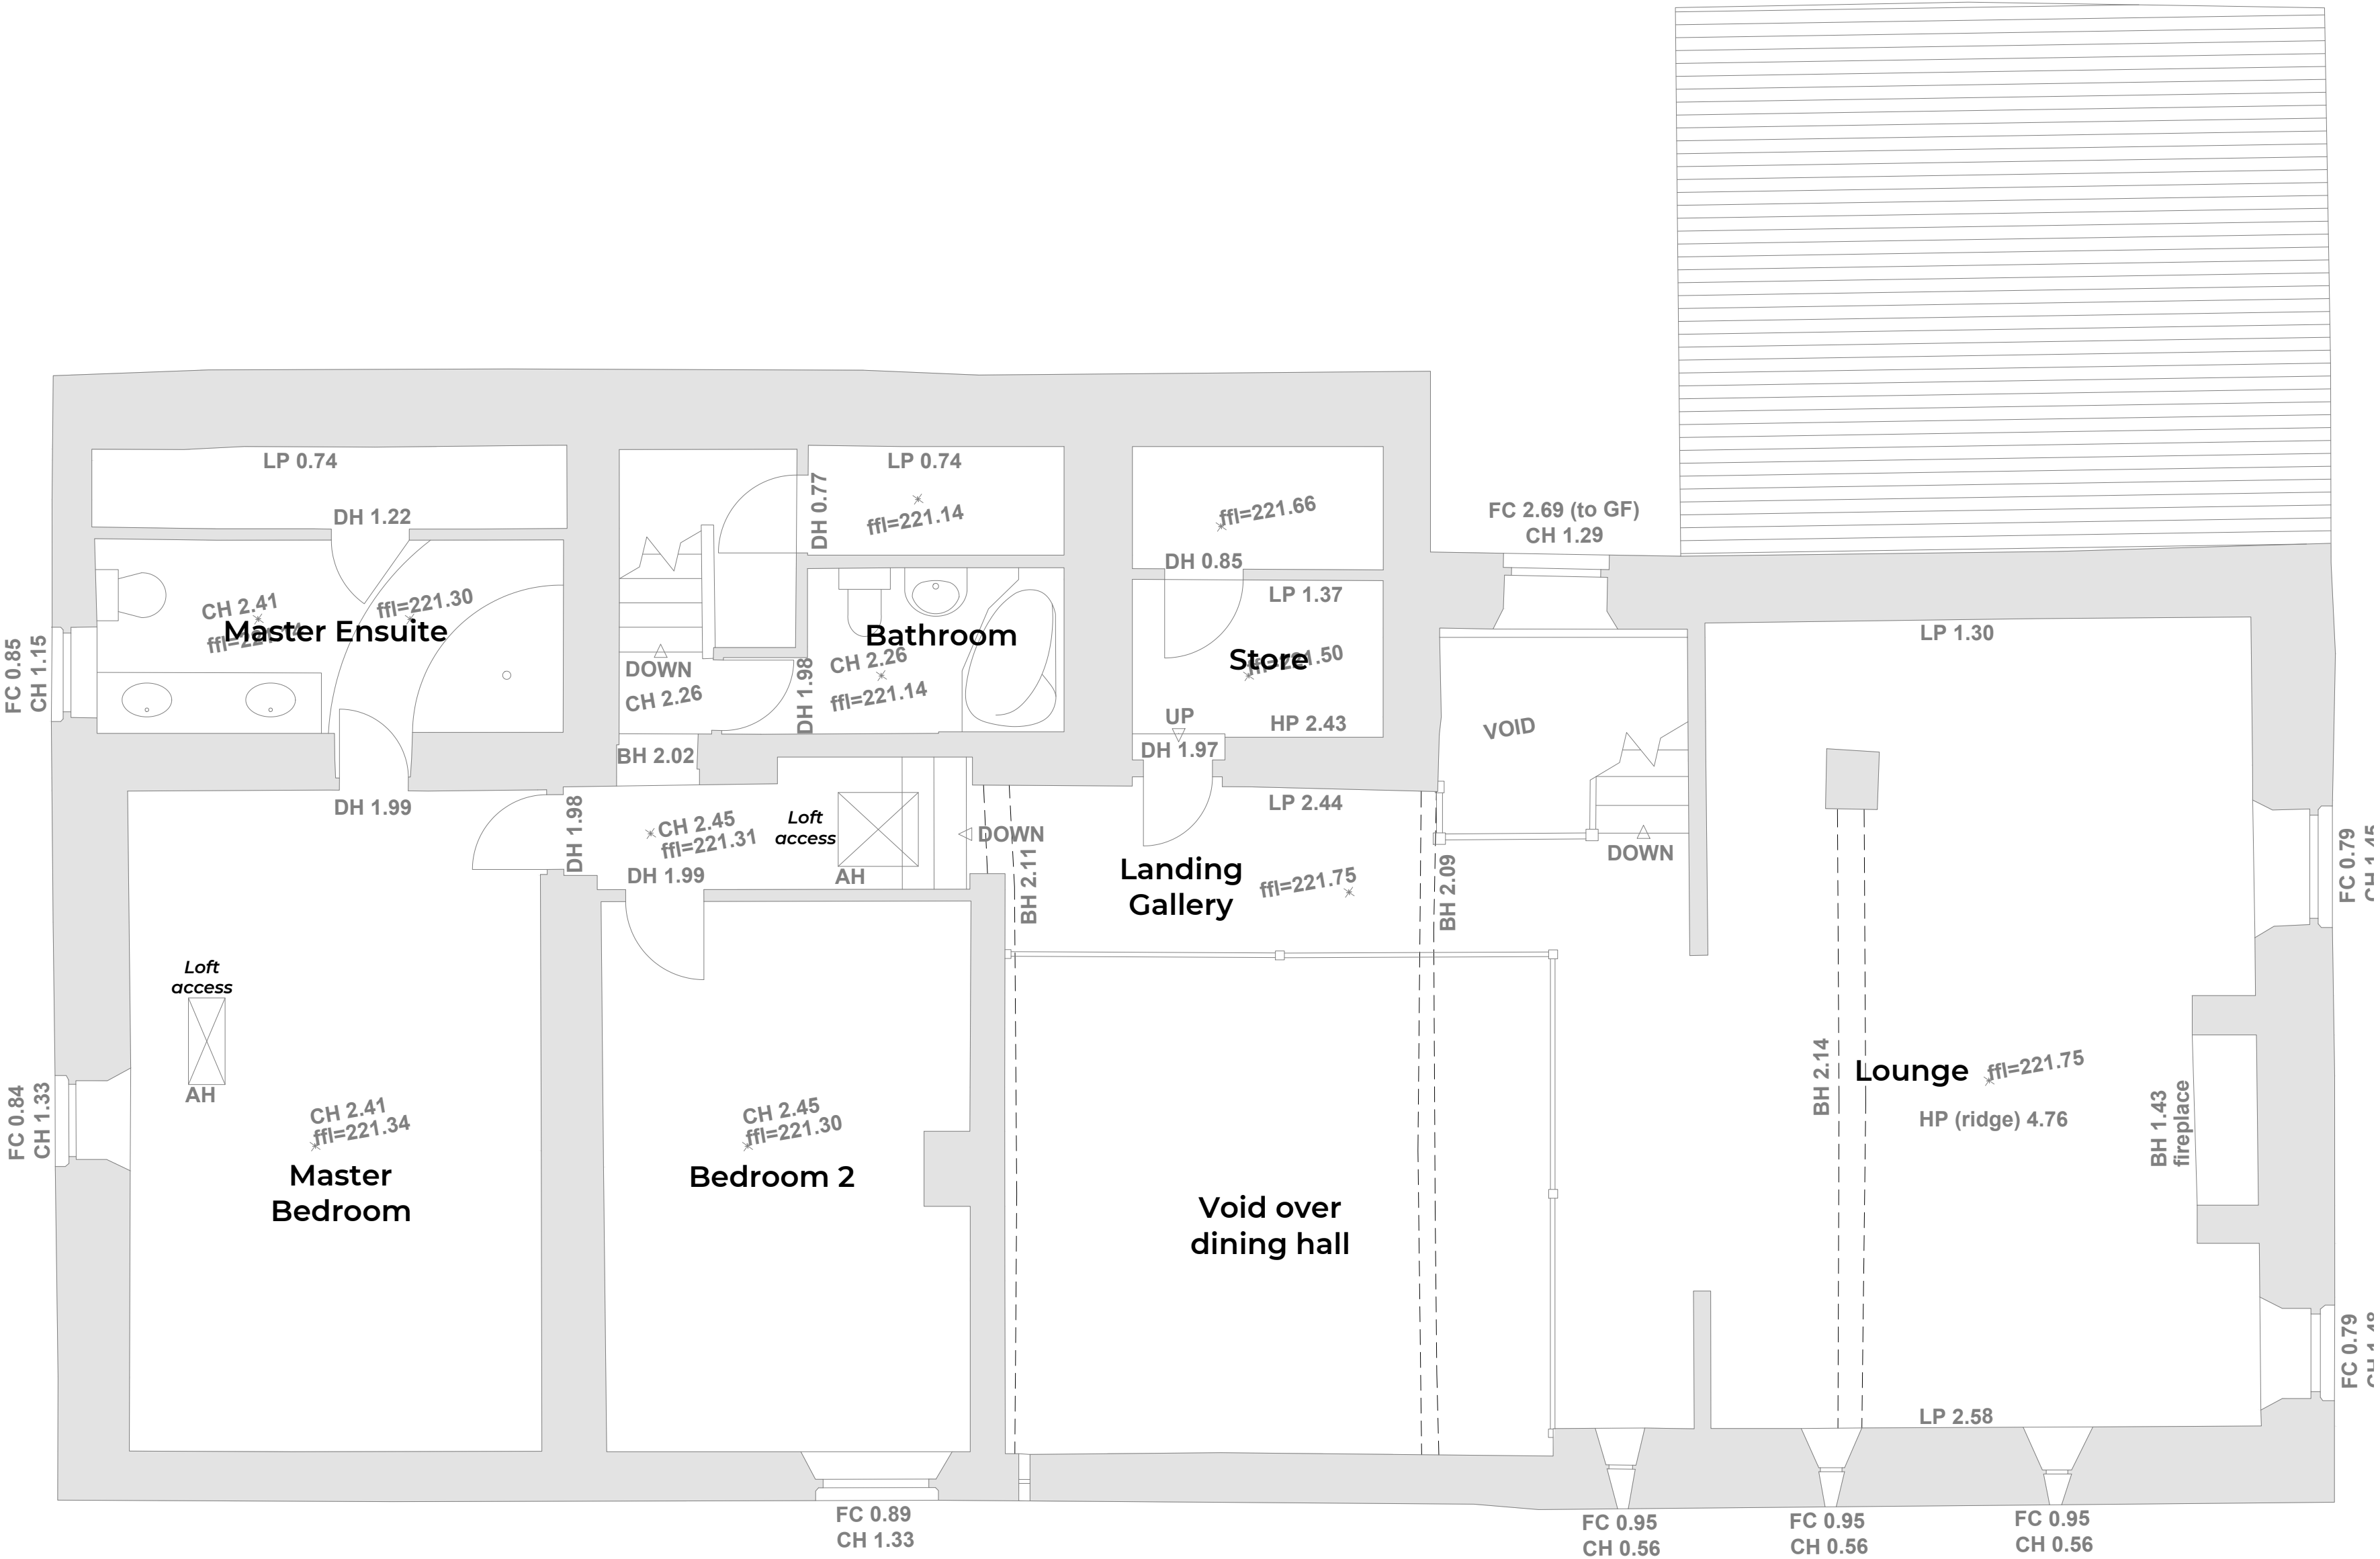


Existing First Floor Plan

Scale 1:50

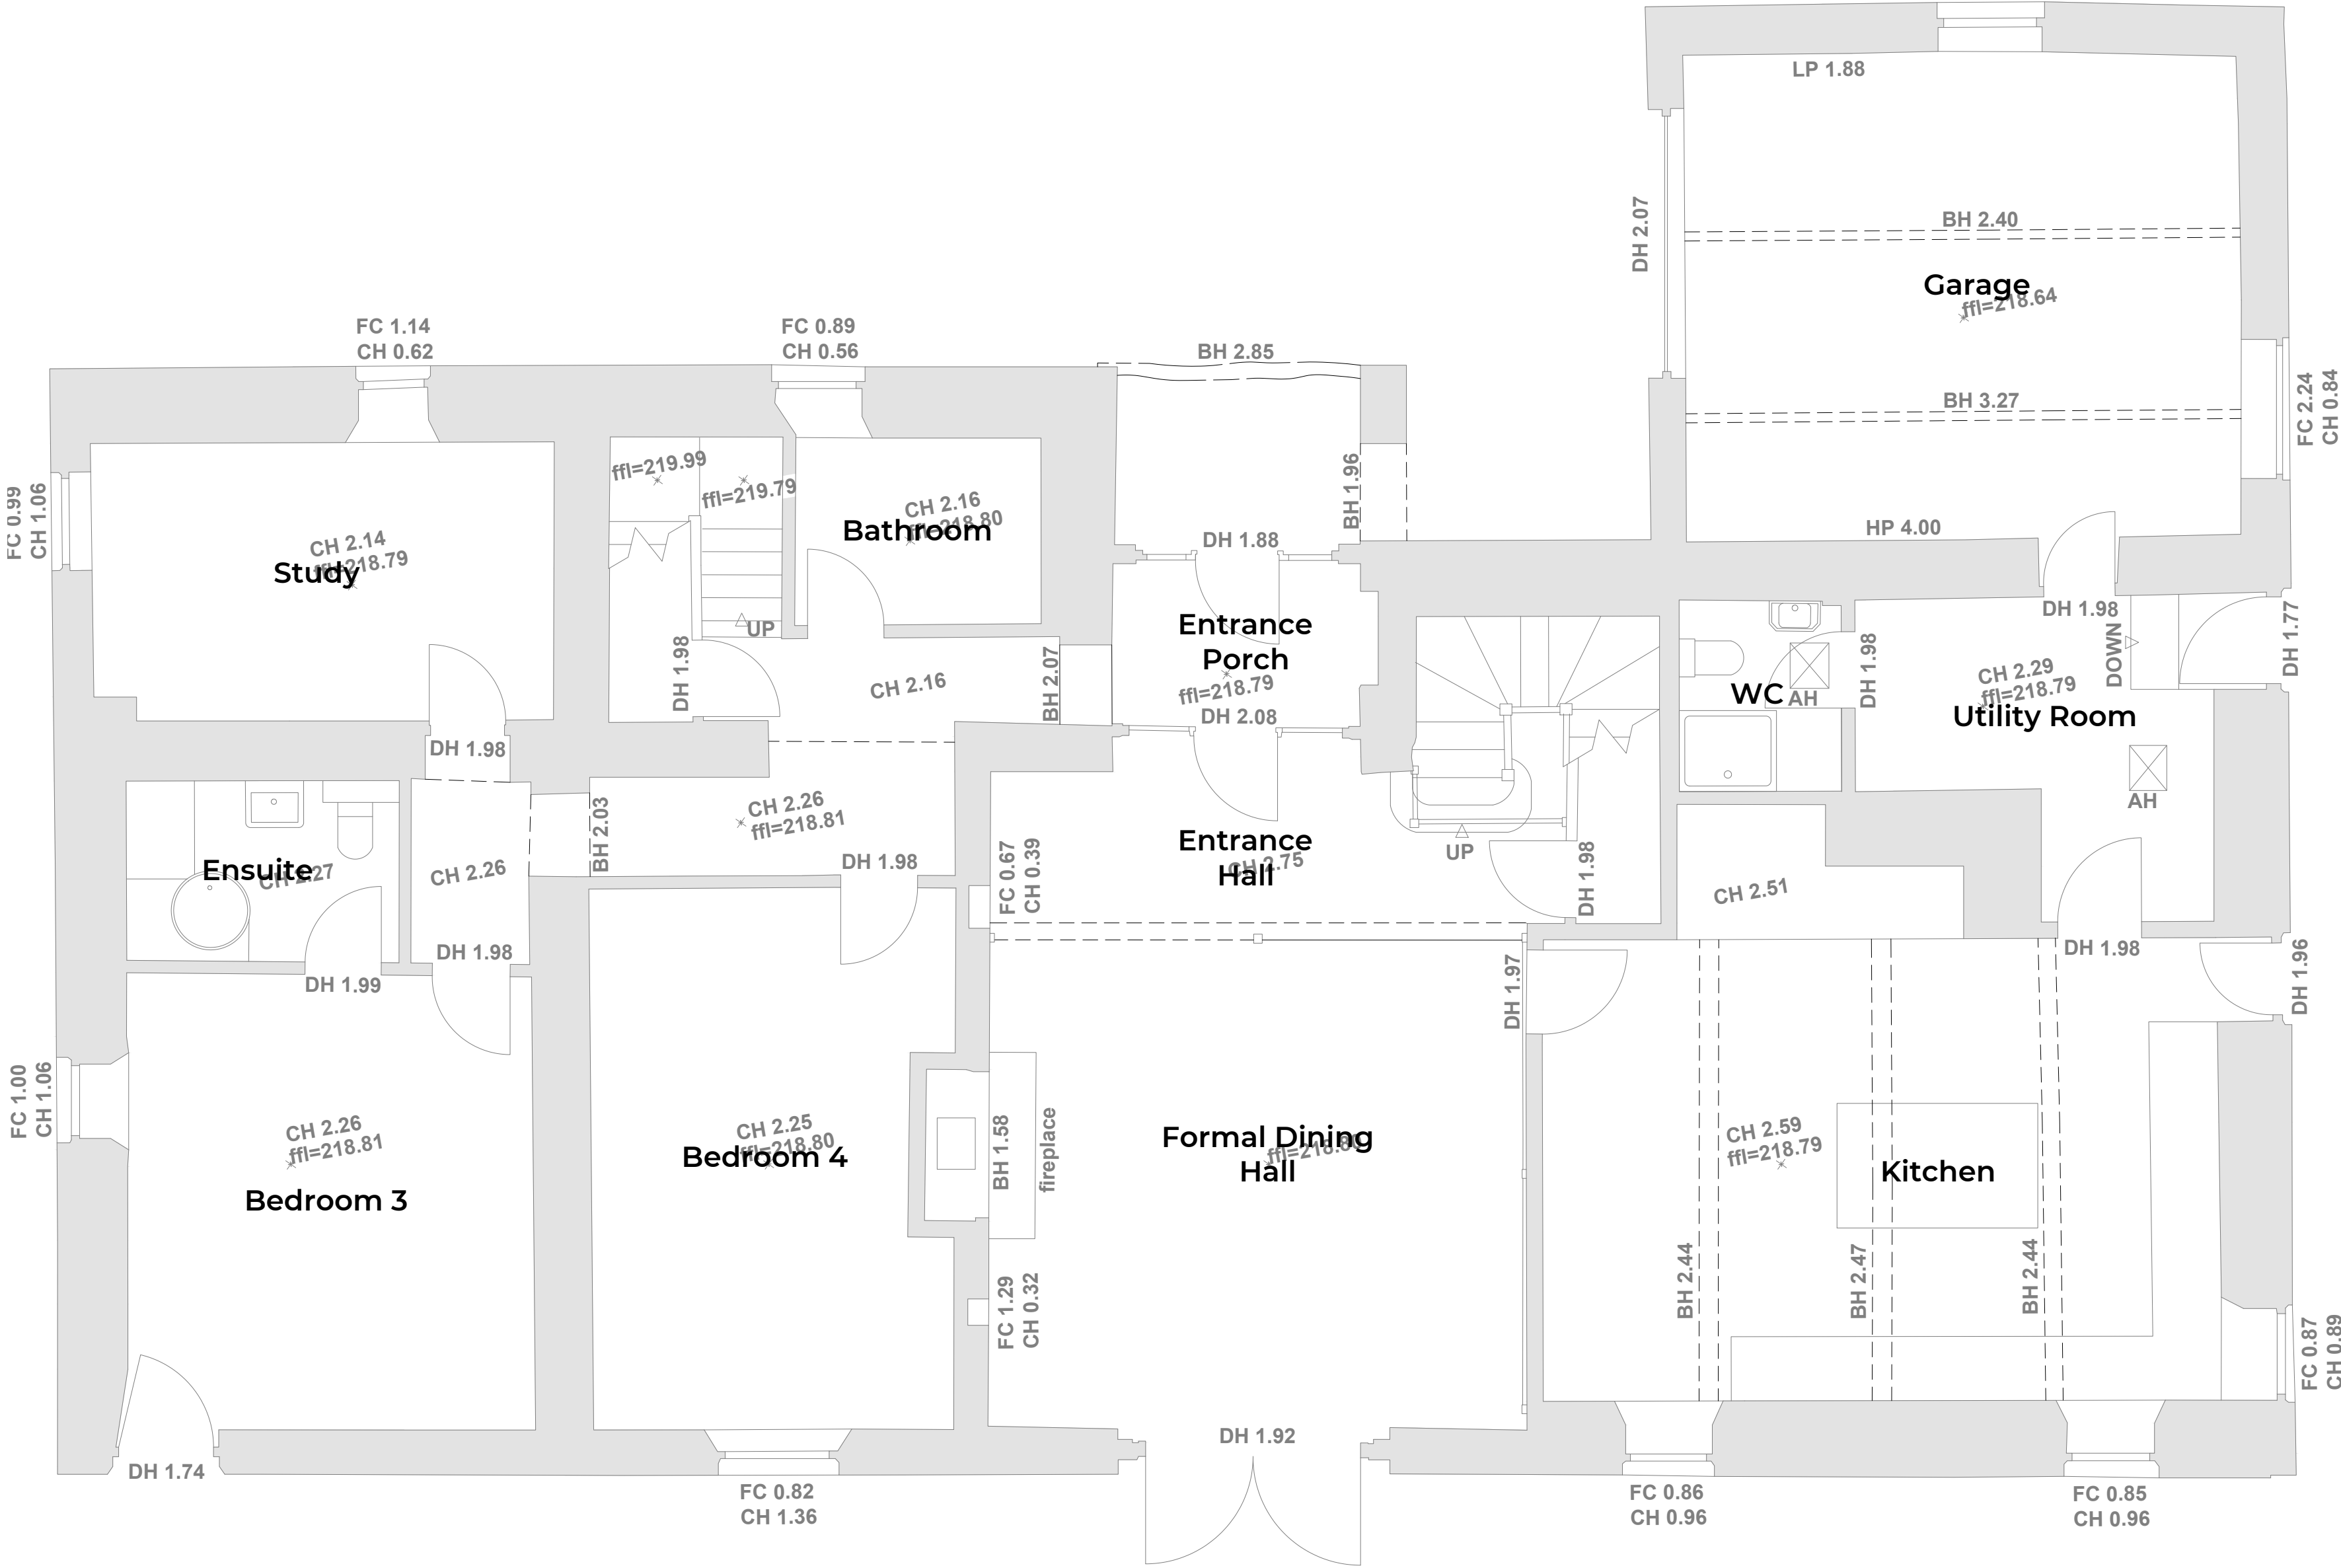

Existing Ground Floor Plan

Scale 1:50

 

P1 10.09.21 Addition of room names

REVISION NOTES



0845 5442005

rpsdesigngroup.co.uk

Project No: RPS_21.30

Client: Mr Ben Medlock

Site Address:
Hollins Barn, Rowarth, High Peak, SK22 1DX

Drawing Title:
Existing Ground and First Floor Plans

Date: July '21 Scale: 1:50 @ A1

Drawn by: SS Checked by: AC

Drawing No:
L102_P1
STATUS:
PLANNING