



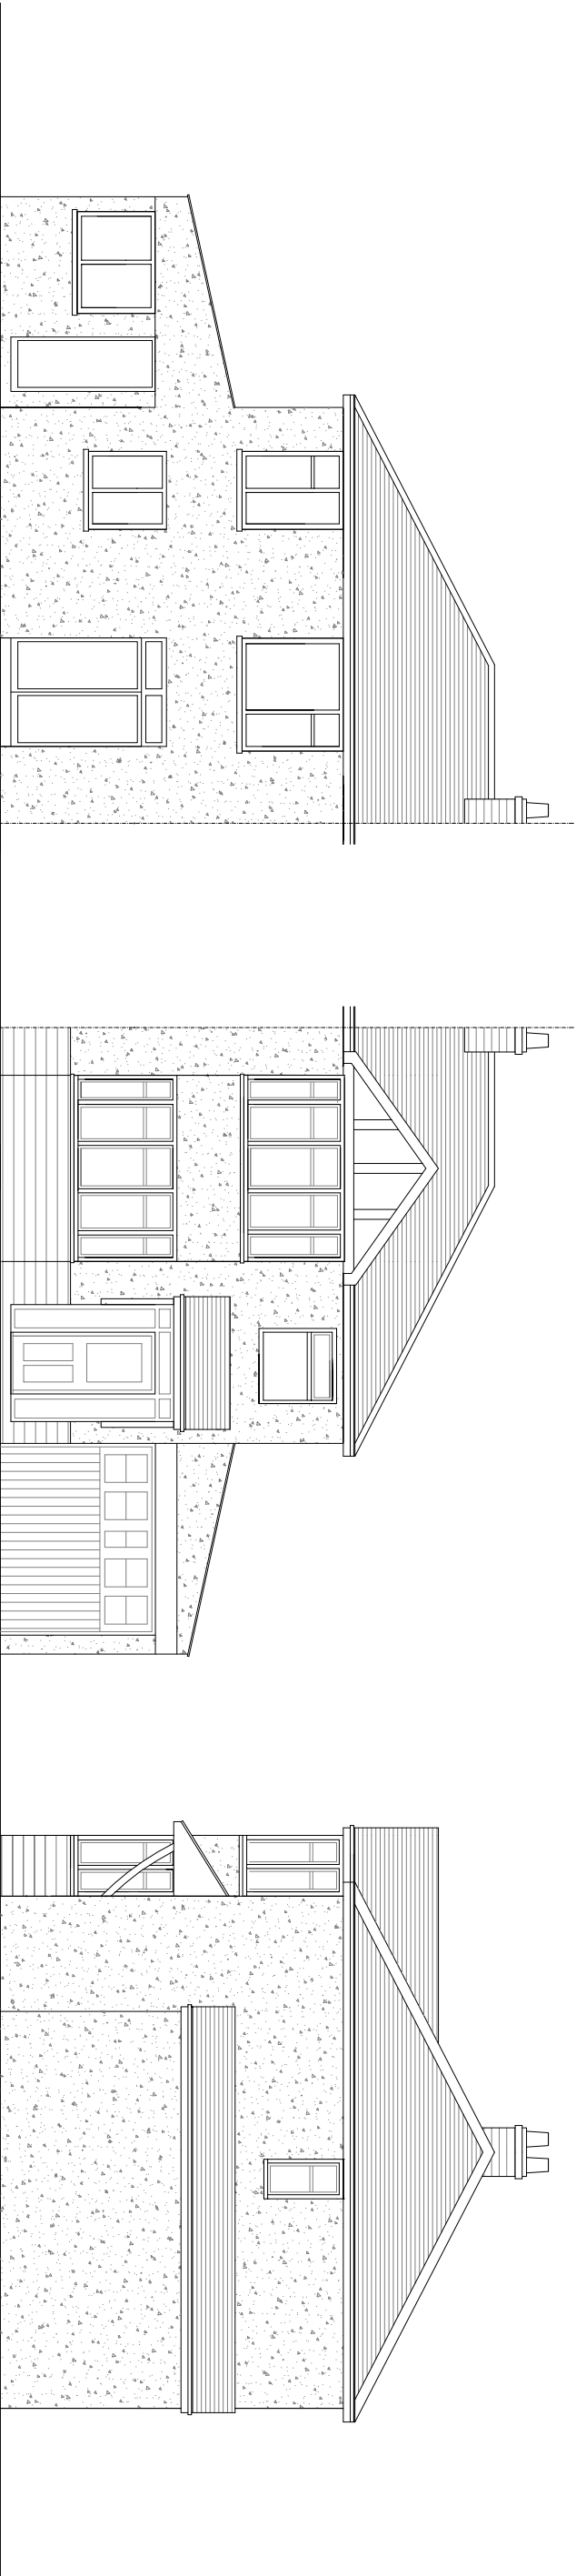

Existing Rear Elevation

Existing Front Elevation


Existing Side Elevation

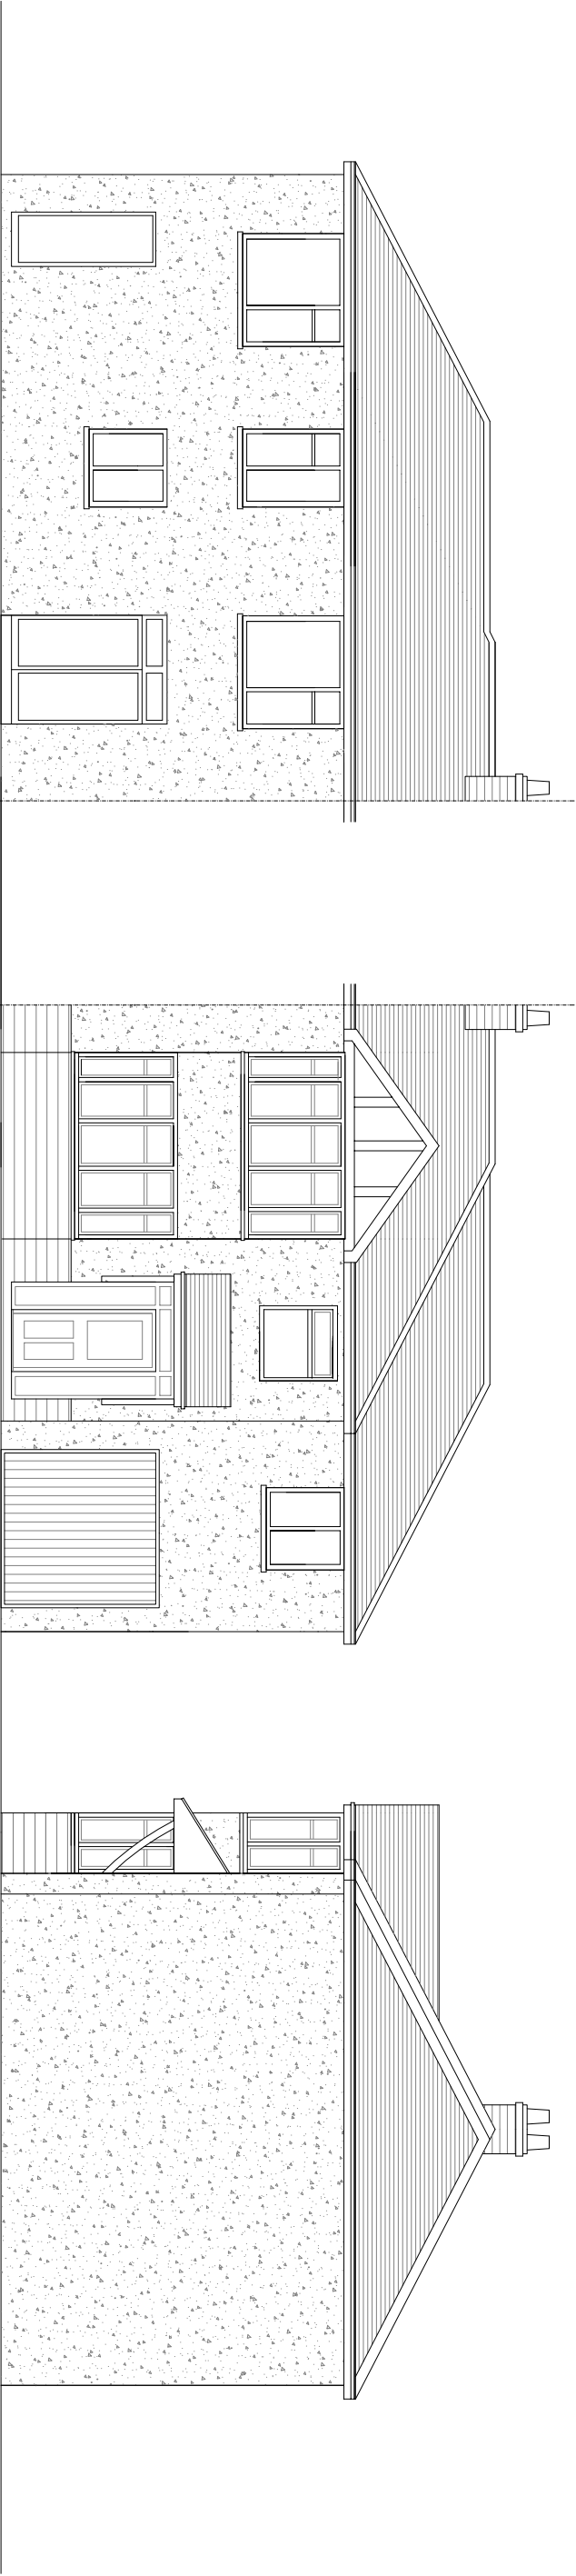

Proposed Rear Elevation

Proposed Front Elevation

Proposed Side Elevation

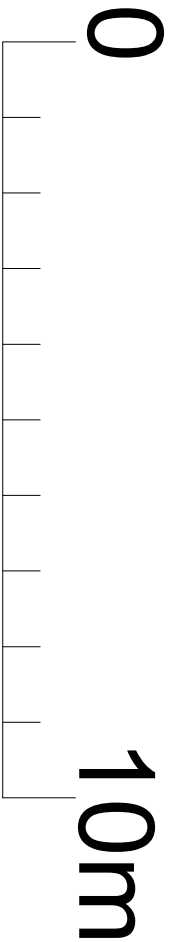

DRAWING NUMBER				
DRAWN	FW	SCALE	AREA	SQ.M.
DATE	July 22	1:100@A3		SQ.FT.
PROJECT	Proposed two storey side extension of 40 Macclesfield Old Road, Buxton			
CLIENT	Mr. and Mrs. R. Madin			
TITLE	Existing and Proposed Elevations			
Wylie Architecture Residential Architecture Design and Planning 07875553825 www.wyliearchitecture.co.uk				
03.02				REV
				A