



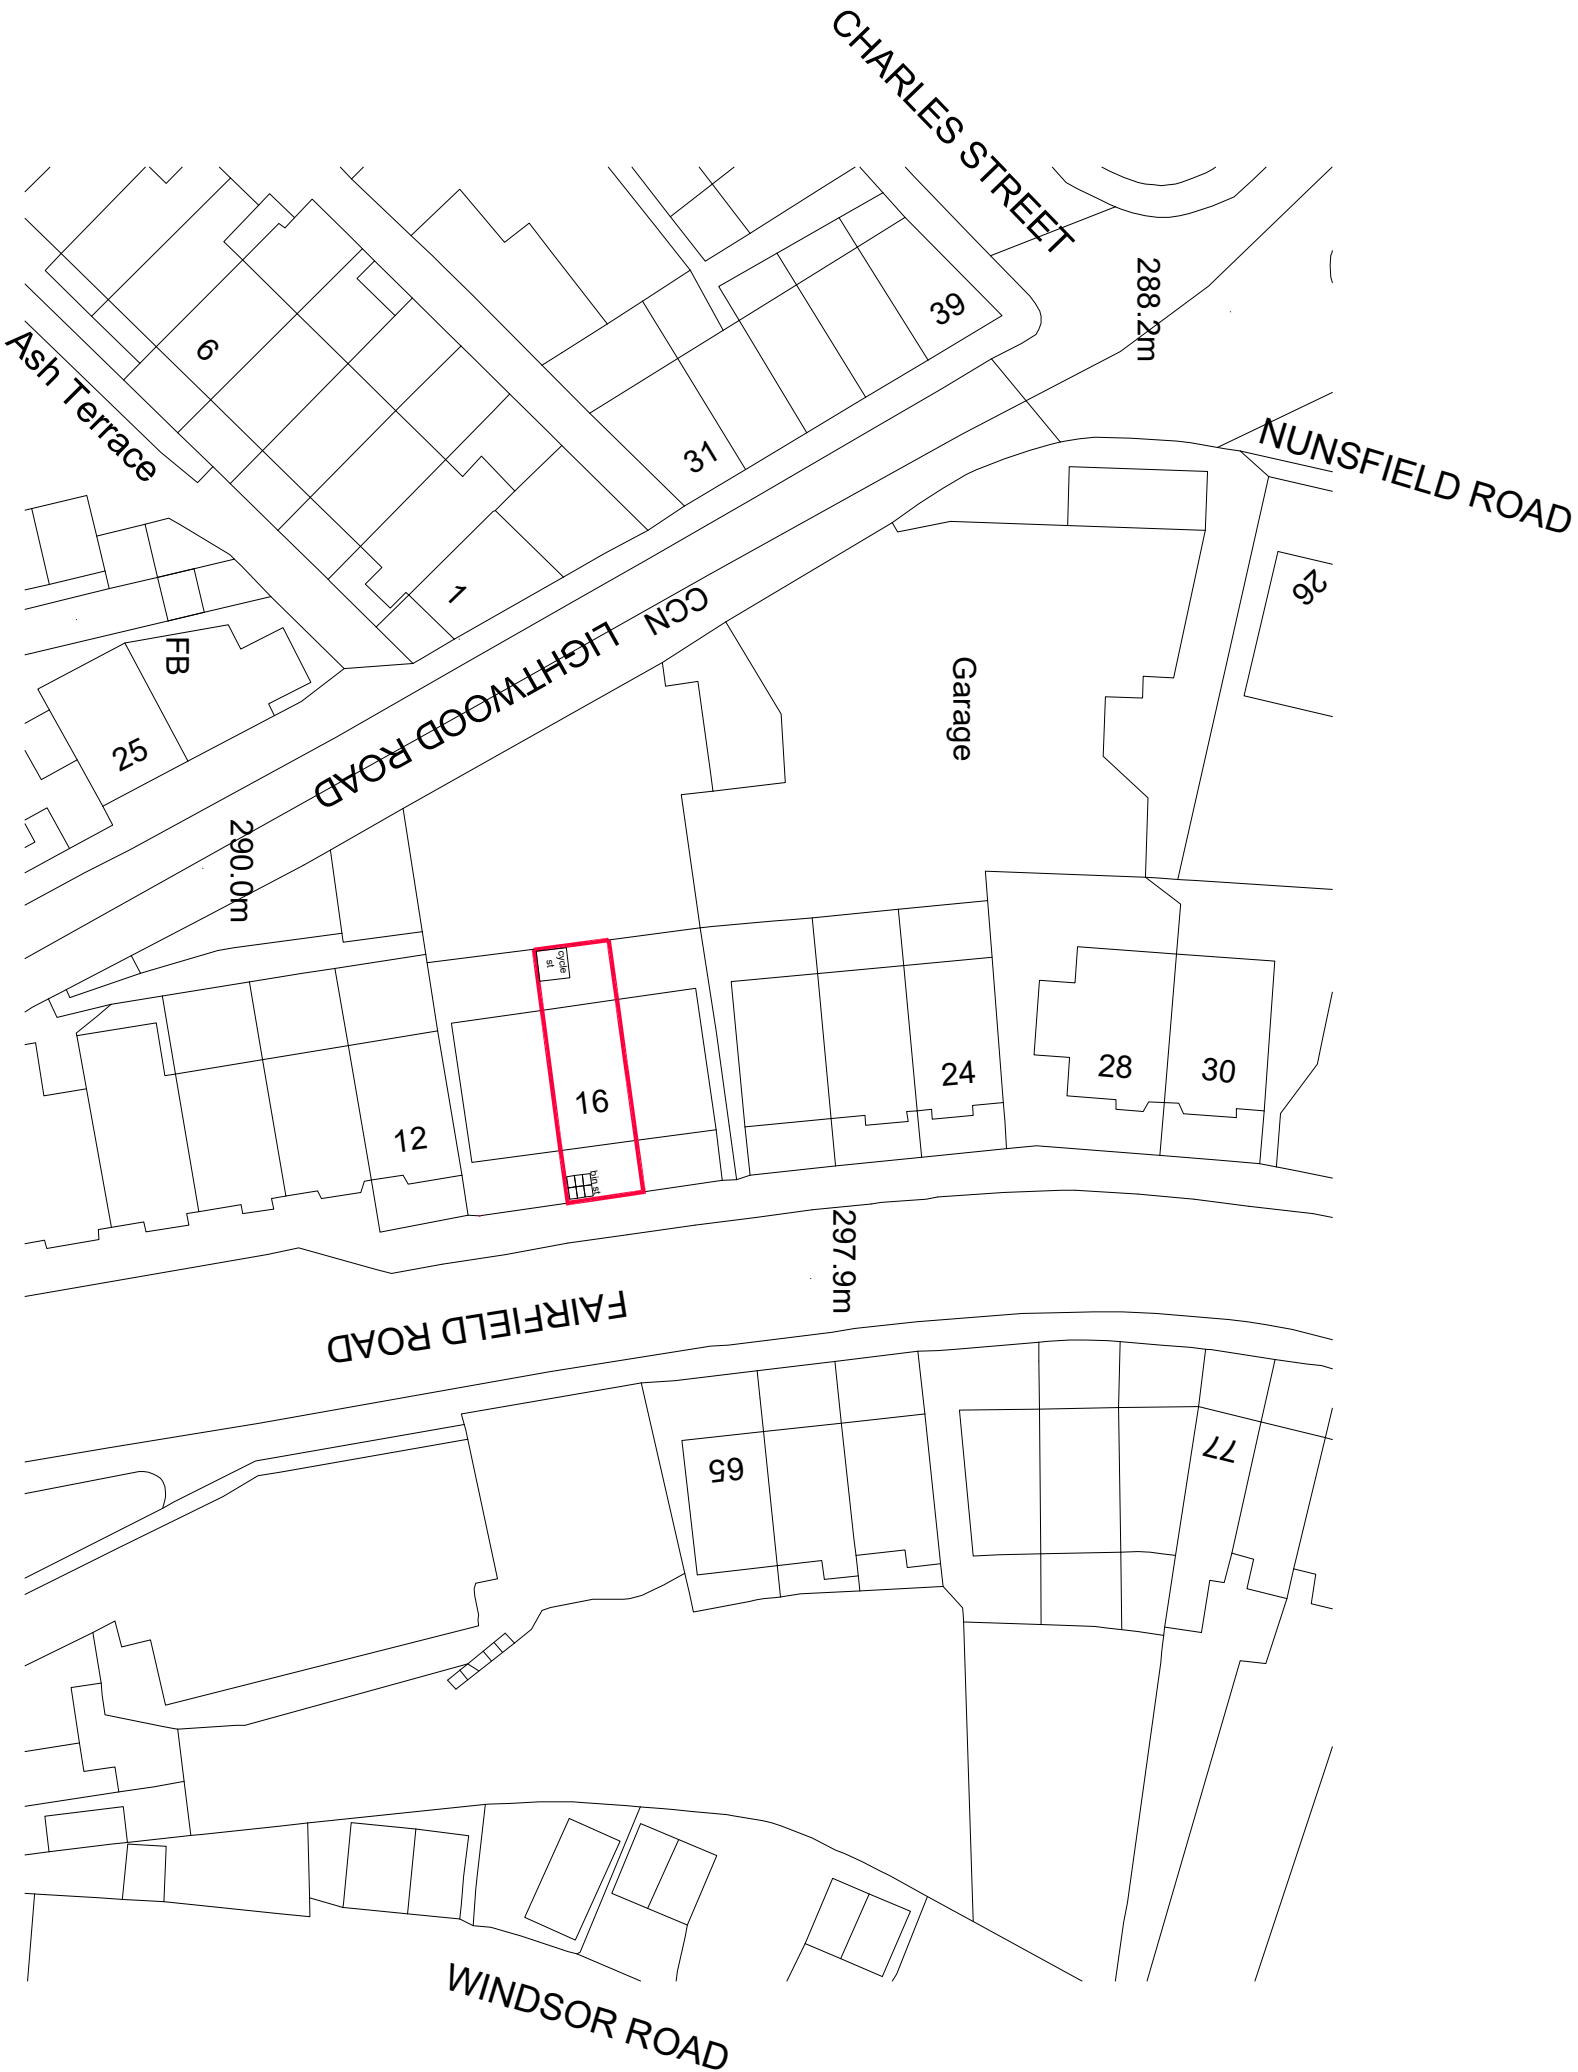

Ordnance Survey, (c) Crown Copyright 2022. All rights reserved. Licence number 100022432

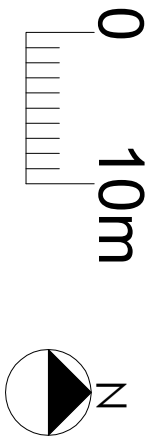

REVISIONS			
DRAWN	FW	SCALE	AREA
DATE	May 22	1:500@A3	SQ.M.
PROJECT	Proposed 7 bed HMO at 16 Fairfield Road, Buxton		
CLIENT	Gallacom		
TITLE	Site Plan		
Wylie Architecture Residential Architecture Design and Planning 01753551825 www.wyliearchitecture.co.uk			
DRAWING NUMBER	02.01	REV	B