




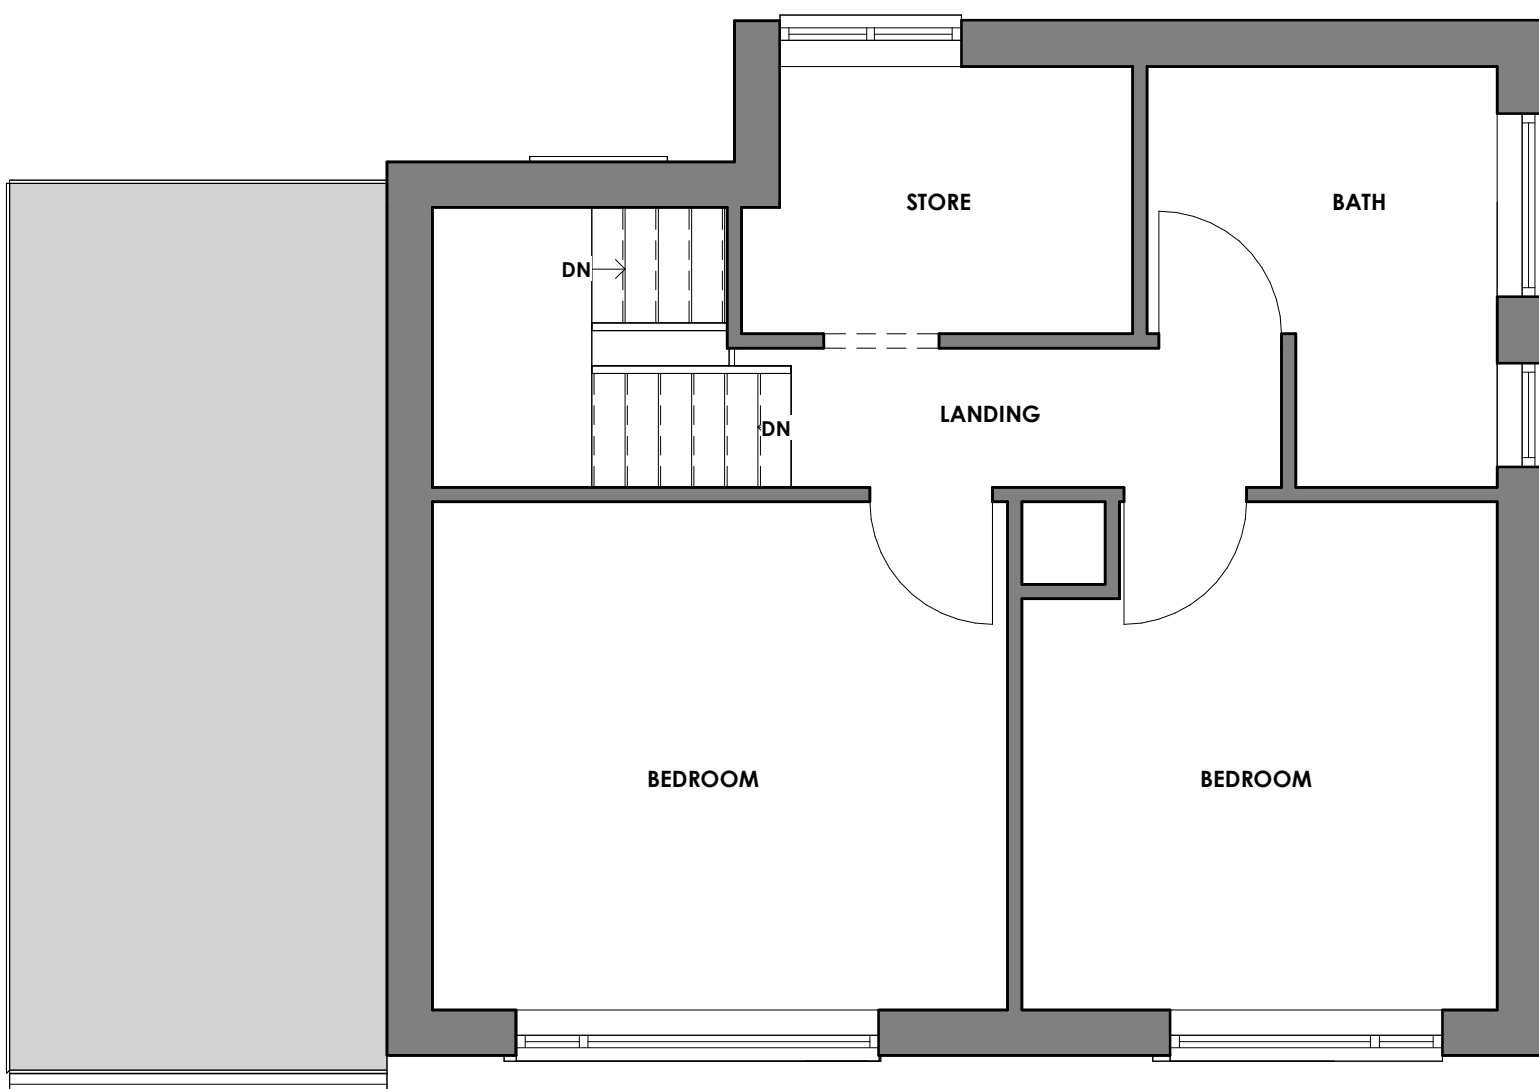


FF 02 FIRST FLOOR PLAN
1 : 50

 

RP 03 ROOF PLAN
1 : 50

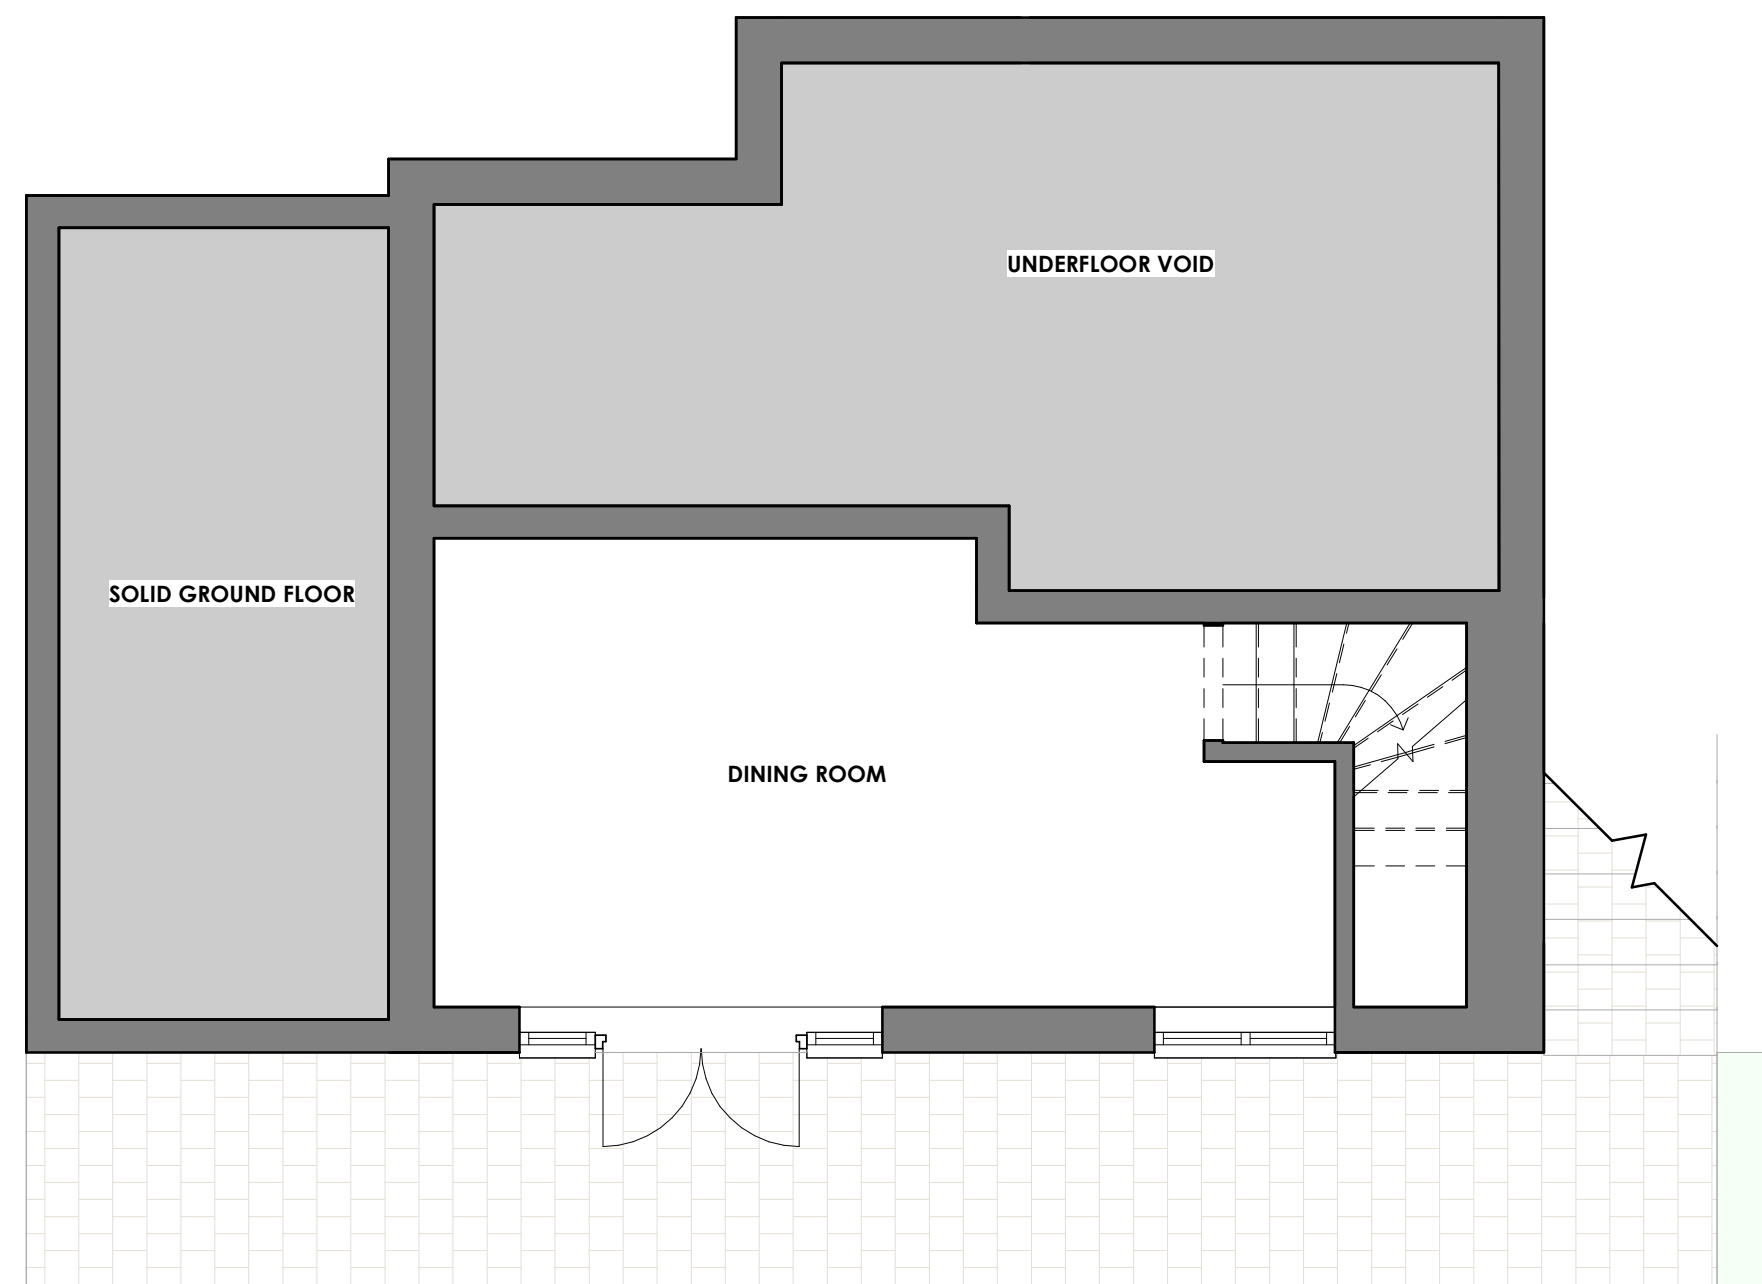


BP 0 BASEMENT PLAN
1 : 50

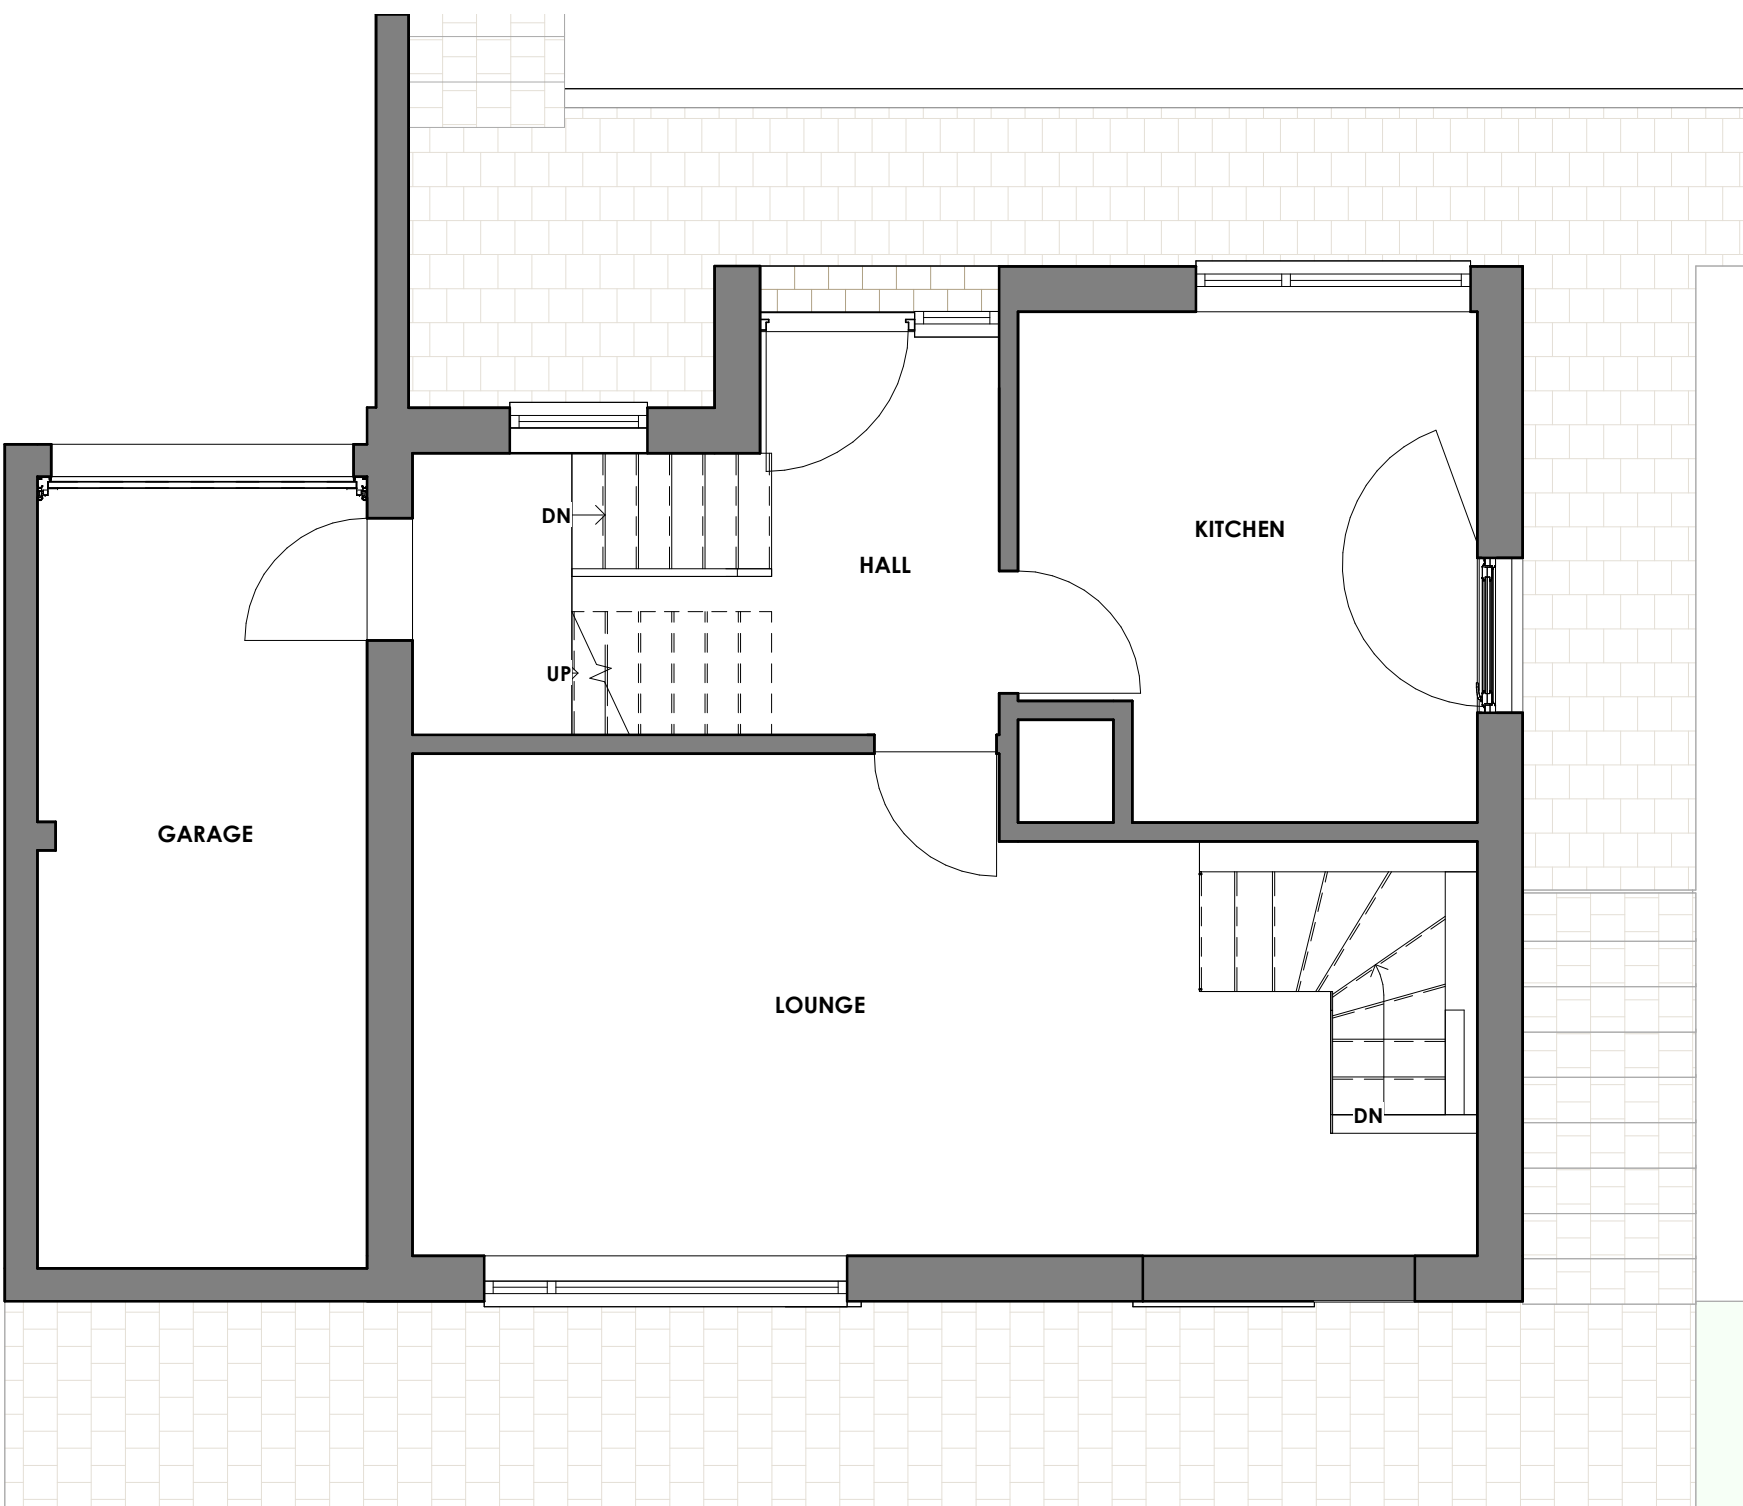

GF 01 GROUND FLOOR
1 : 50

THE DIMENSION SPECIFICALLY FROM THE ARCHITECT OR BY SITE MEASUREMENT. SUPPLYING THIS DRAWING IN DIGITAL FORM IS SOLELY FOR CONVENIENCE AND NO RELIANCE MAY BE PLACED ON DIGITAL DATA. ALL DATA MUST BE CHECKED AGAINST HARD COPY. DIMENSIONS MUST BE CHECKED ON SITE. ANY DISCREPANCIES MUST BE REPORTED TO THE ARCHITECT IMMEDIATELY.

E & OE

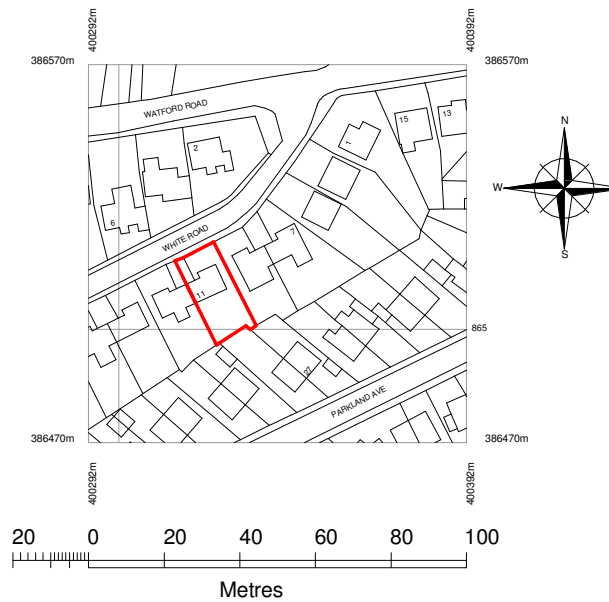

CODE	SUITABILITY DESCRIPTION
STATUS	PLANNING

PROJECT
11 WHITE ROAD, NEW MILLS, HIGH PEAK SK22 4EL

TITLE
EXISTING FLOOR PLANS

CLIENT
MR J. McLEAN

DRAWN BY	CHECKED BY	DATE
SCALE (@A1)	PROJECT NUMBER	JUNE 2022
As indicated	0031	
DRAWING NUMBER	REV	
0031 EX 100		