


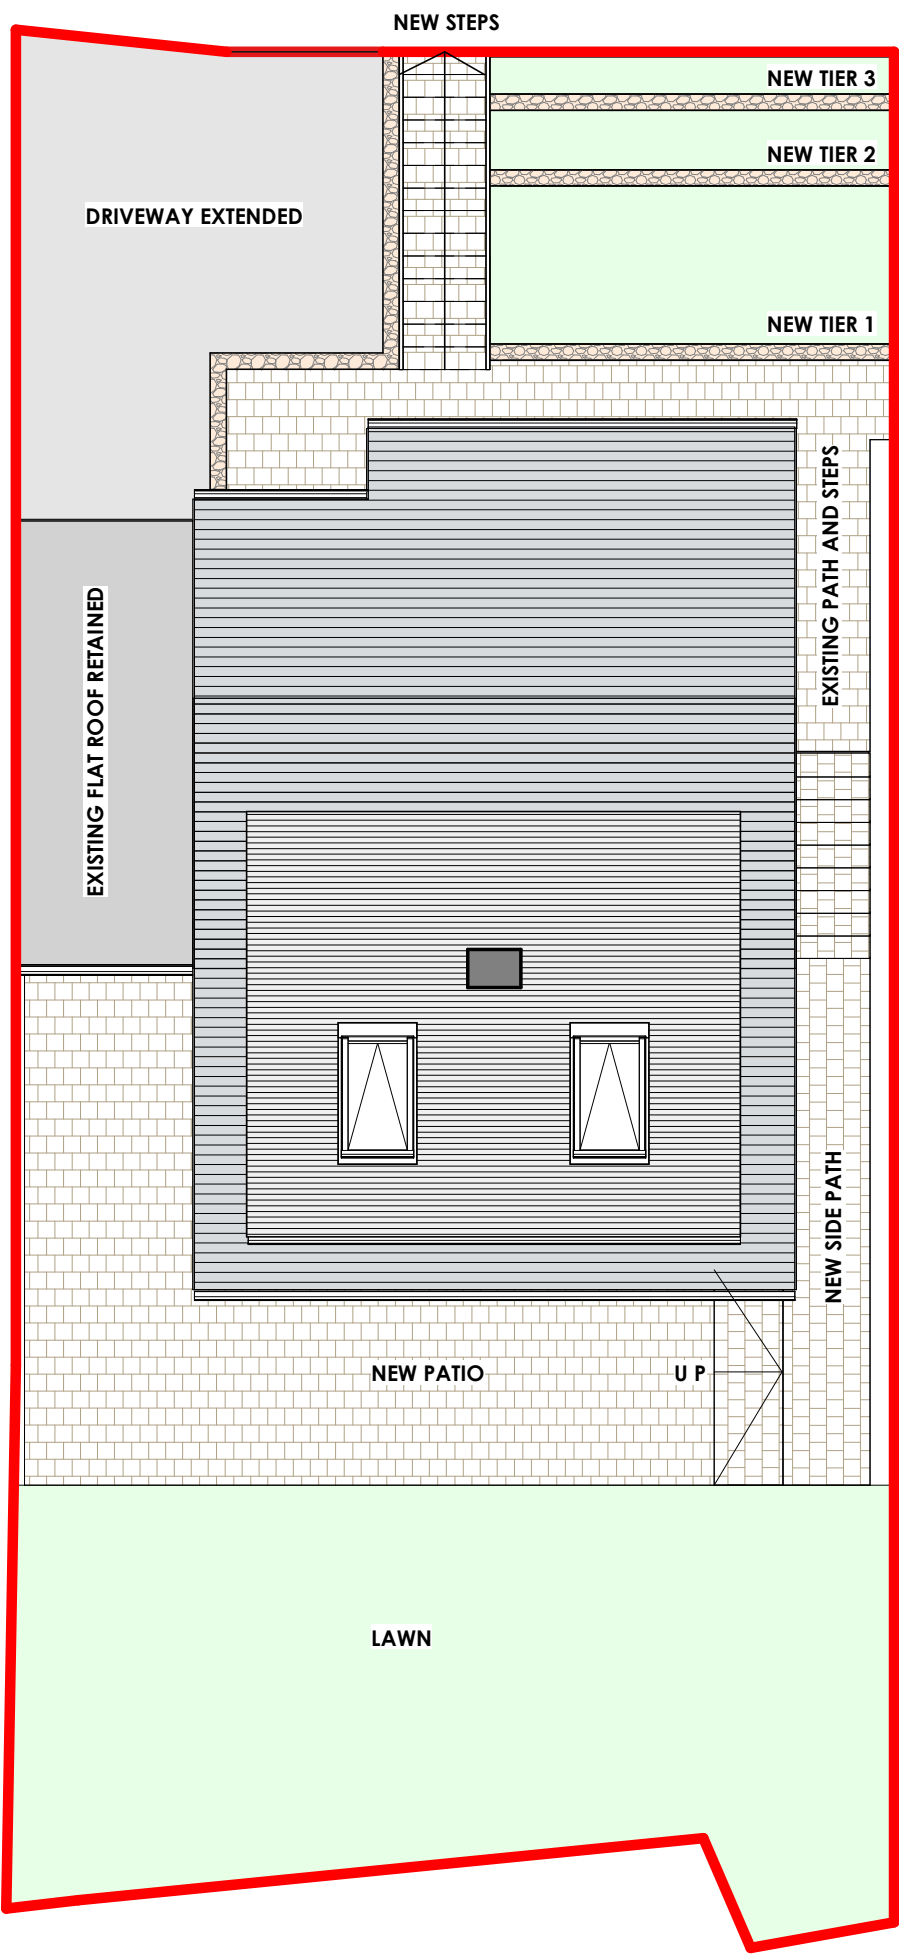


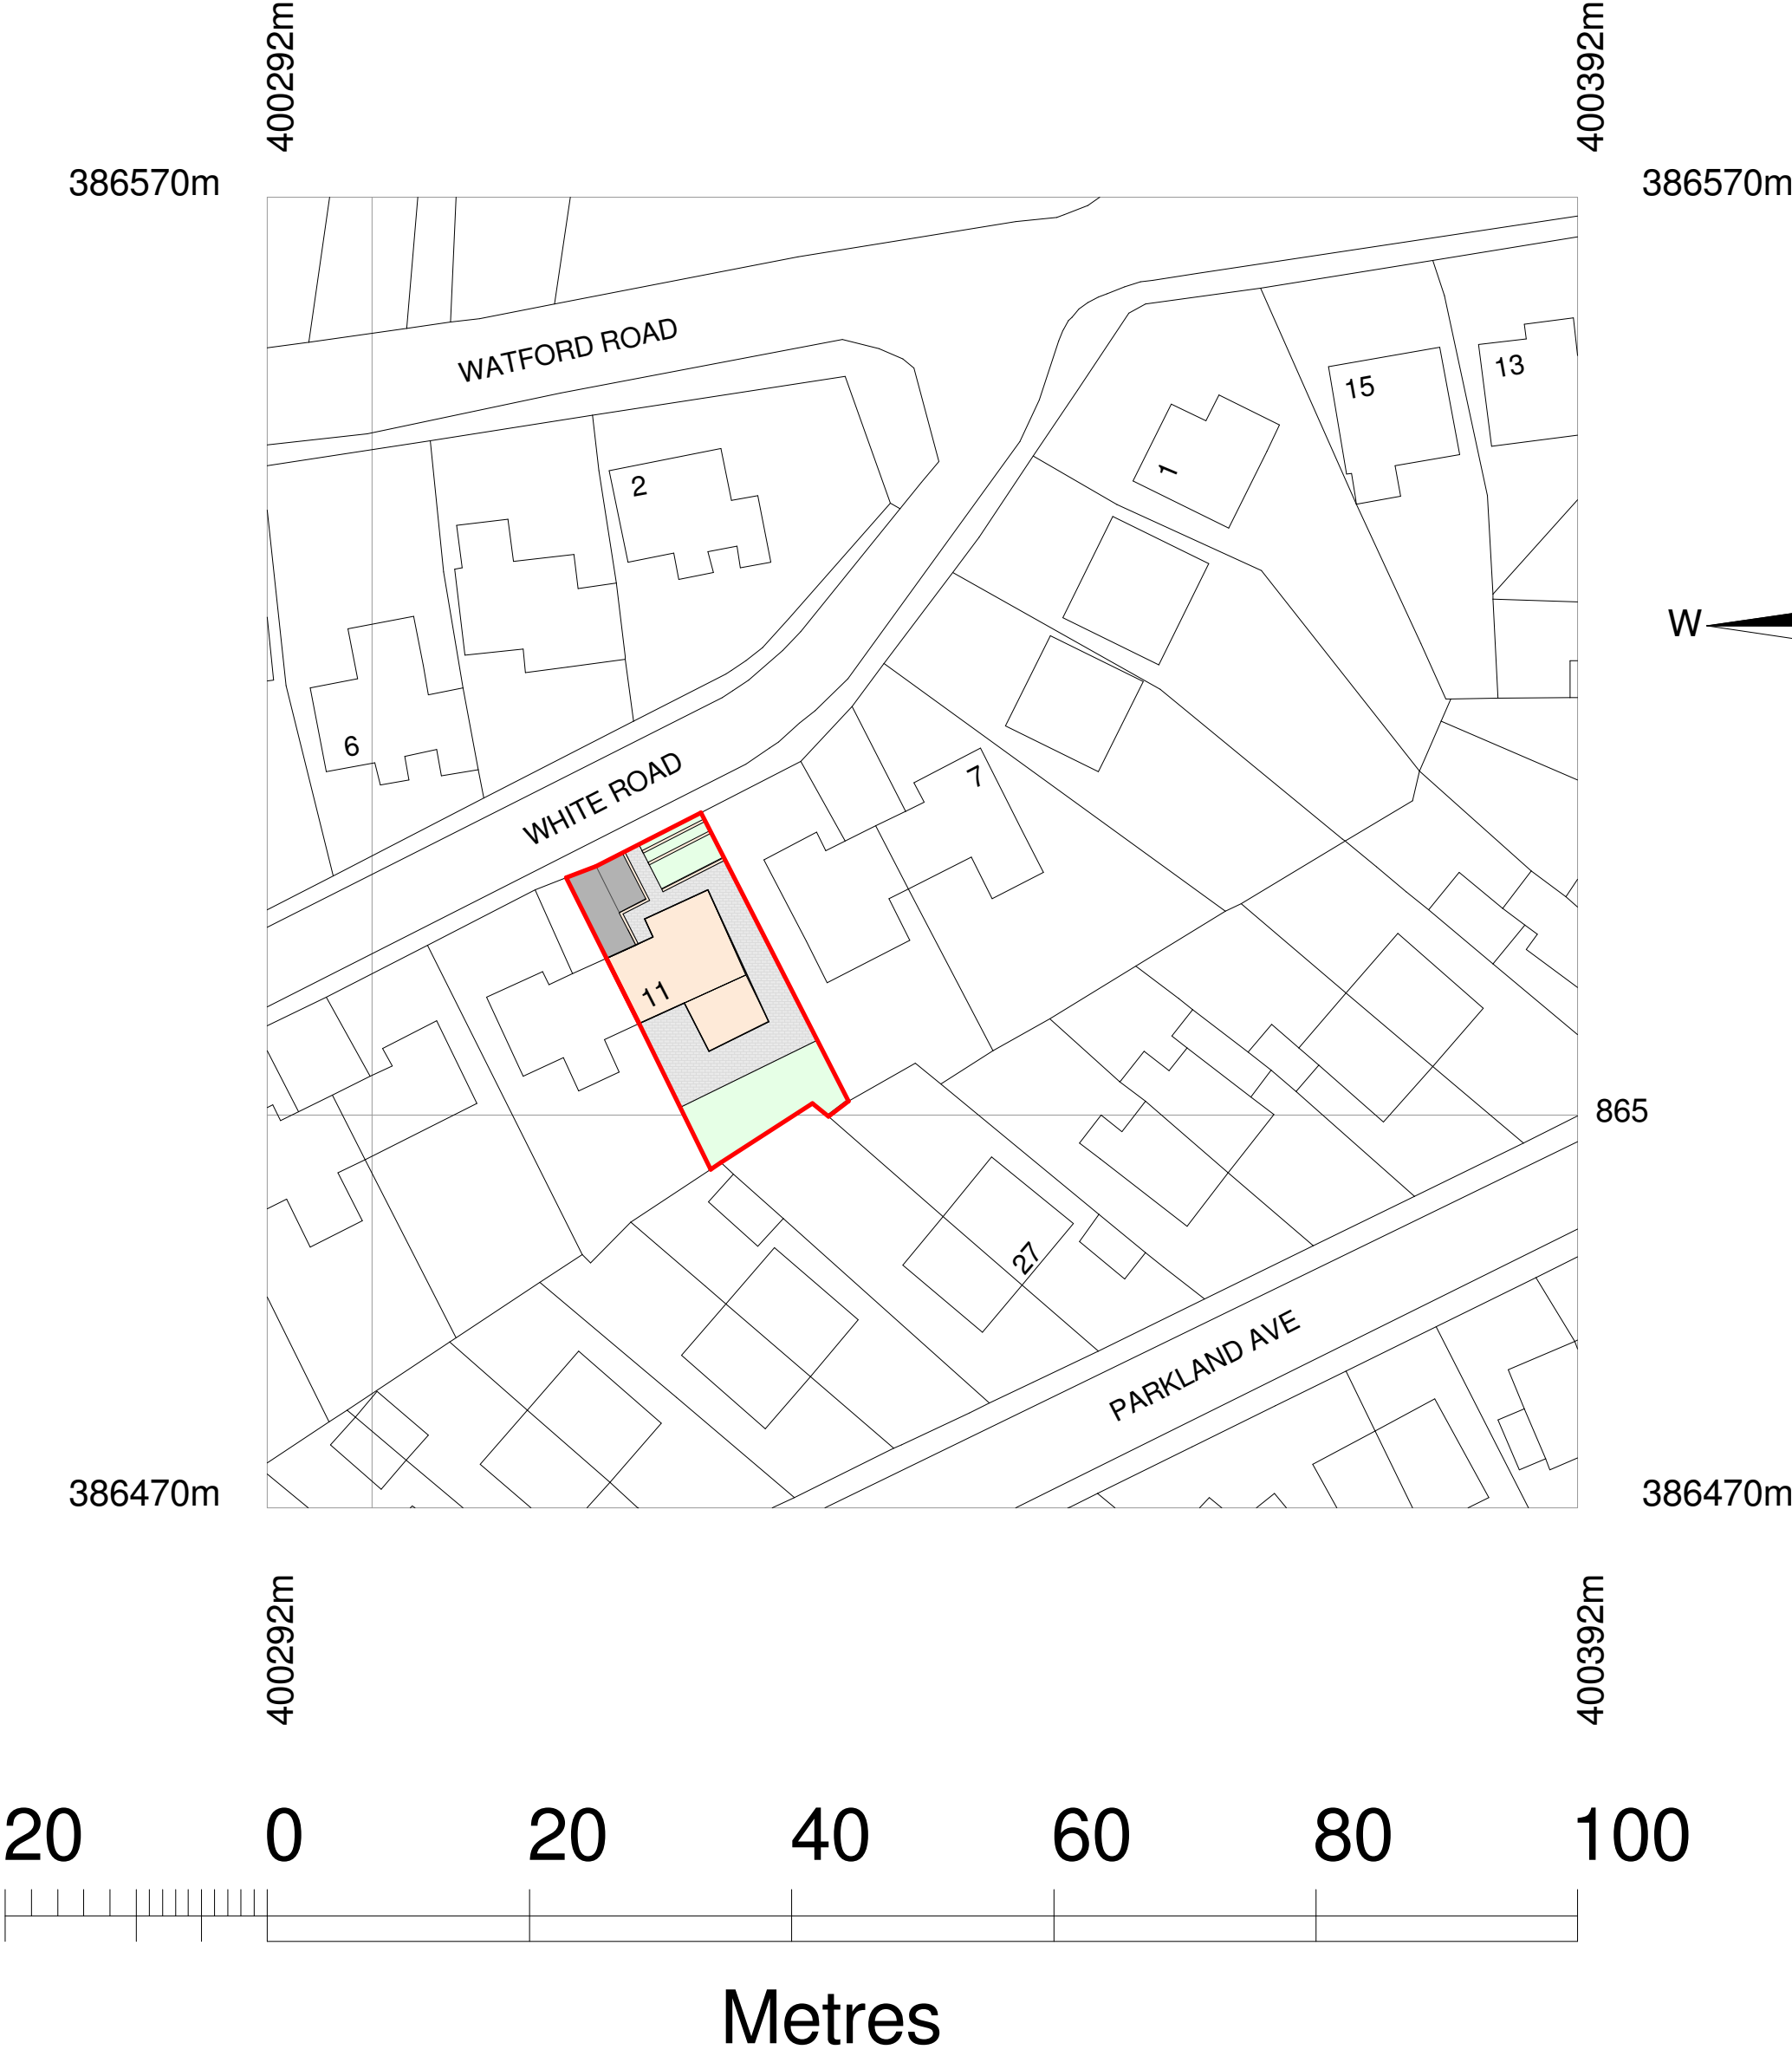

SP PROPOSED SITE PLAN
1 : 100

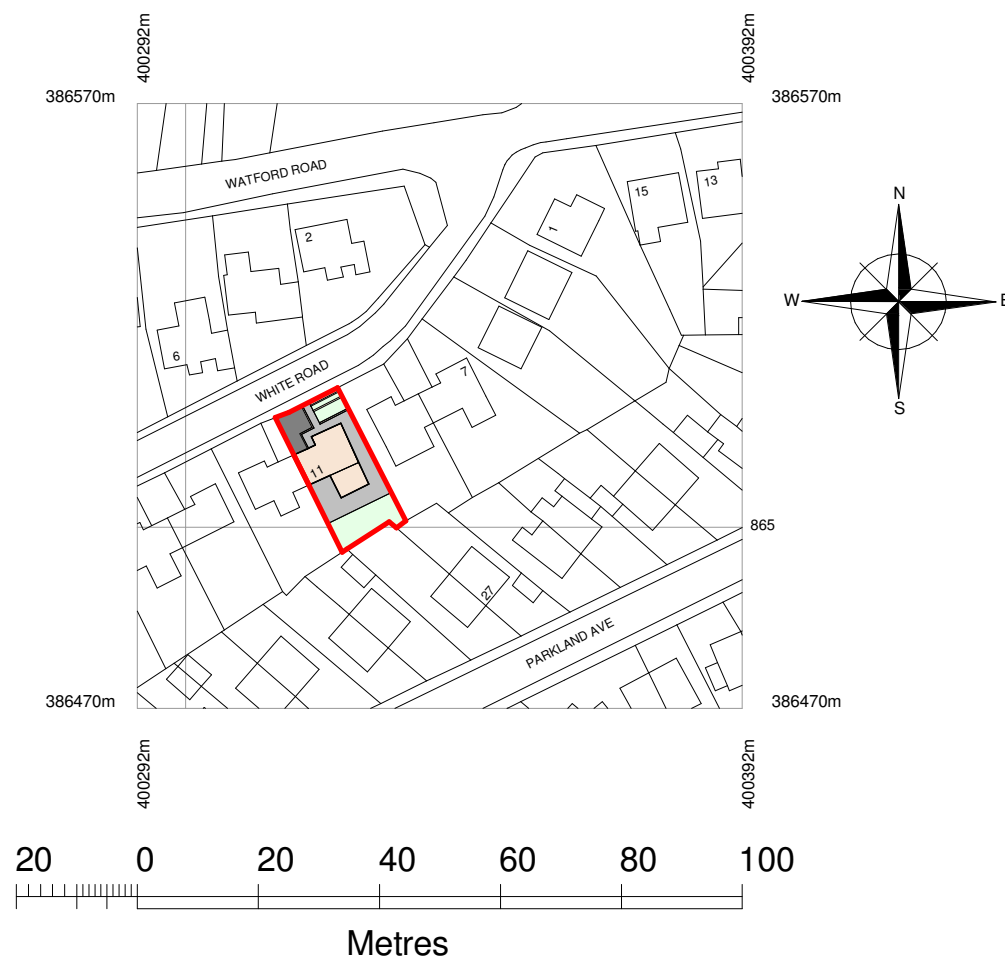

BP PROPOSED BLOCK PLAN PLAN
1 : 500

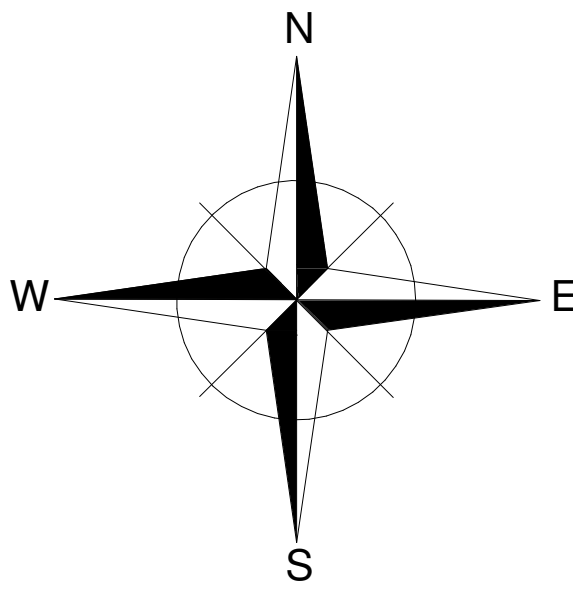

LP PROPOSED LOCATION PLAN
1 : 1250

THE DIMENSION SPECIFICALLY FROM THE ARCHITECT OR BY SITE MEASUREMENT. SUPPLYING THIS DRAWING IN DIGITAL FORM IS SOLELY FOR CONVENIENCE AND NO RELIANCE MAY BE PLACED ON DIGITAL DATA. ALL DATA MUST BE CHECKED AGAINST HARD COPY. DIMENSIONS MUST BE CHECKED ON SITE. ANY DISCREPANCIES MUST BE REPORTED TO THE ARCHITECT IMMEDIATELY.

E & OE

CODE	SUITABILITY DESCRIPTION		
STATUS	PLANNING		
PROJECT			
11 WHITE ROAD, NEW MILLS, HIGH PEAK SK22 4EL			
TITLE			
PROPOSED SITE PLAN			
CLIENT			
MR J. McLEAN			
DRAWN BY	CHECKED BY	DATE	
SCALE (@A1)	PROJECT NUMBER	JUNE 2022	
As indicated	0031		
DRAWING NUMBER		REV	
0031 PL 90			