
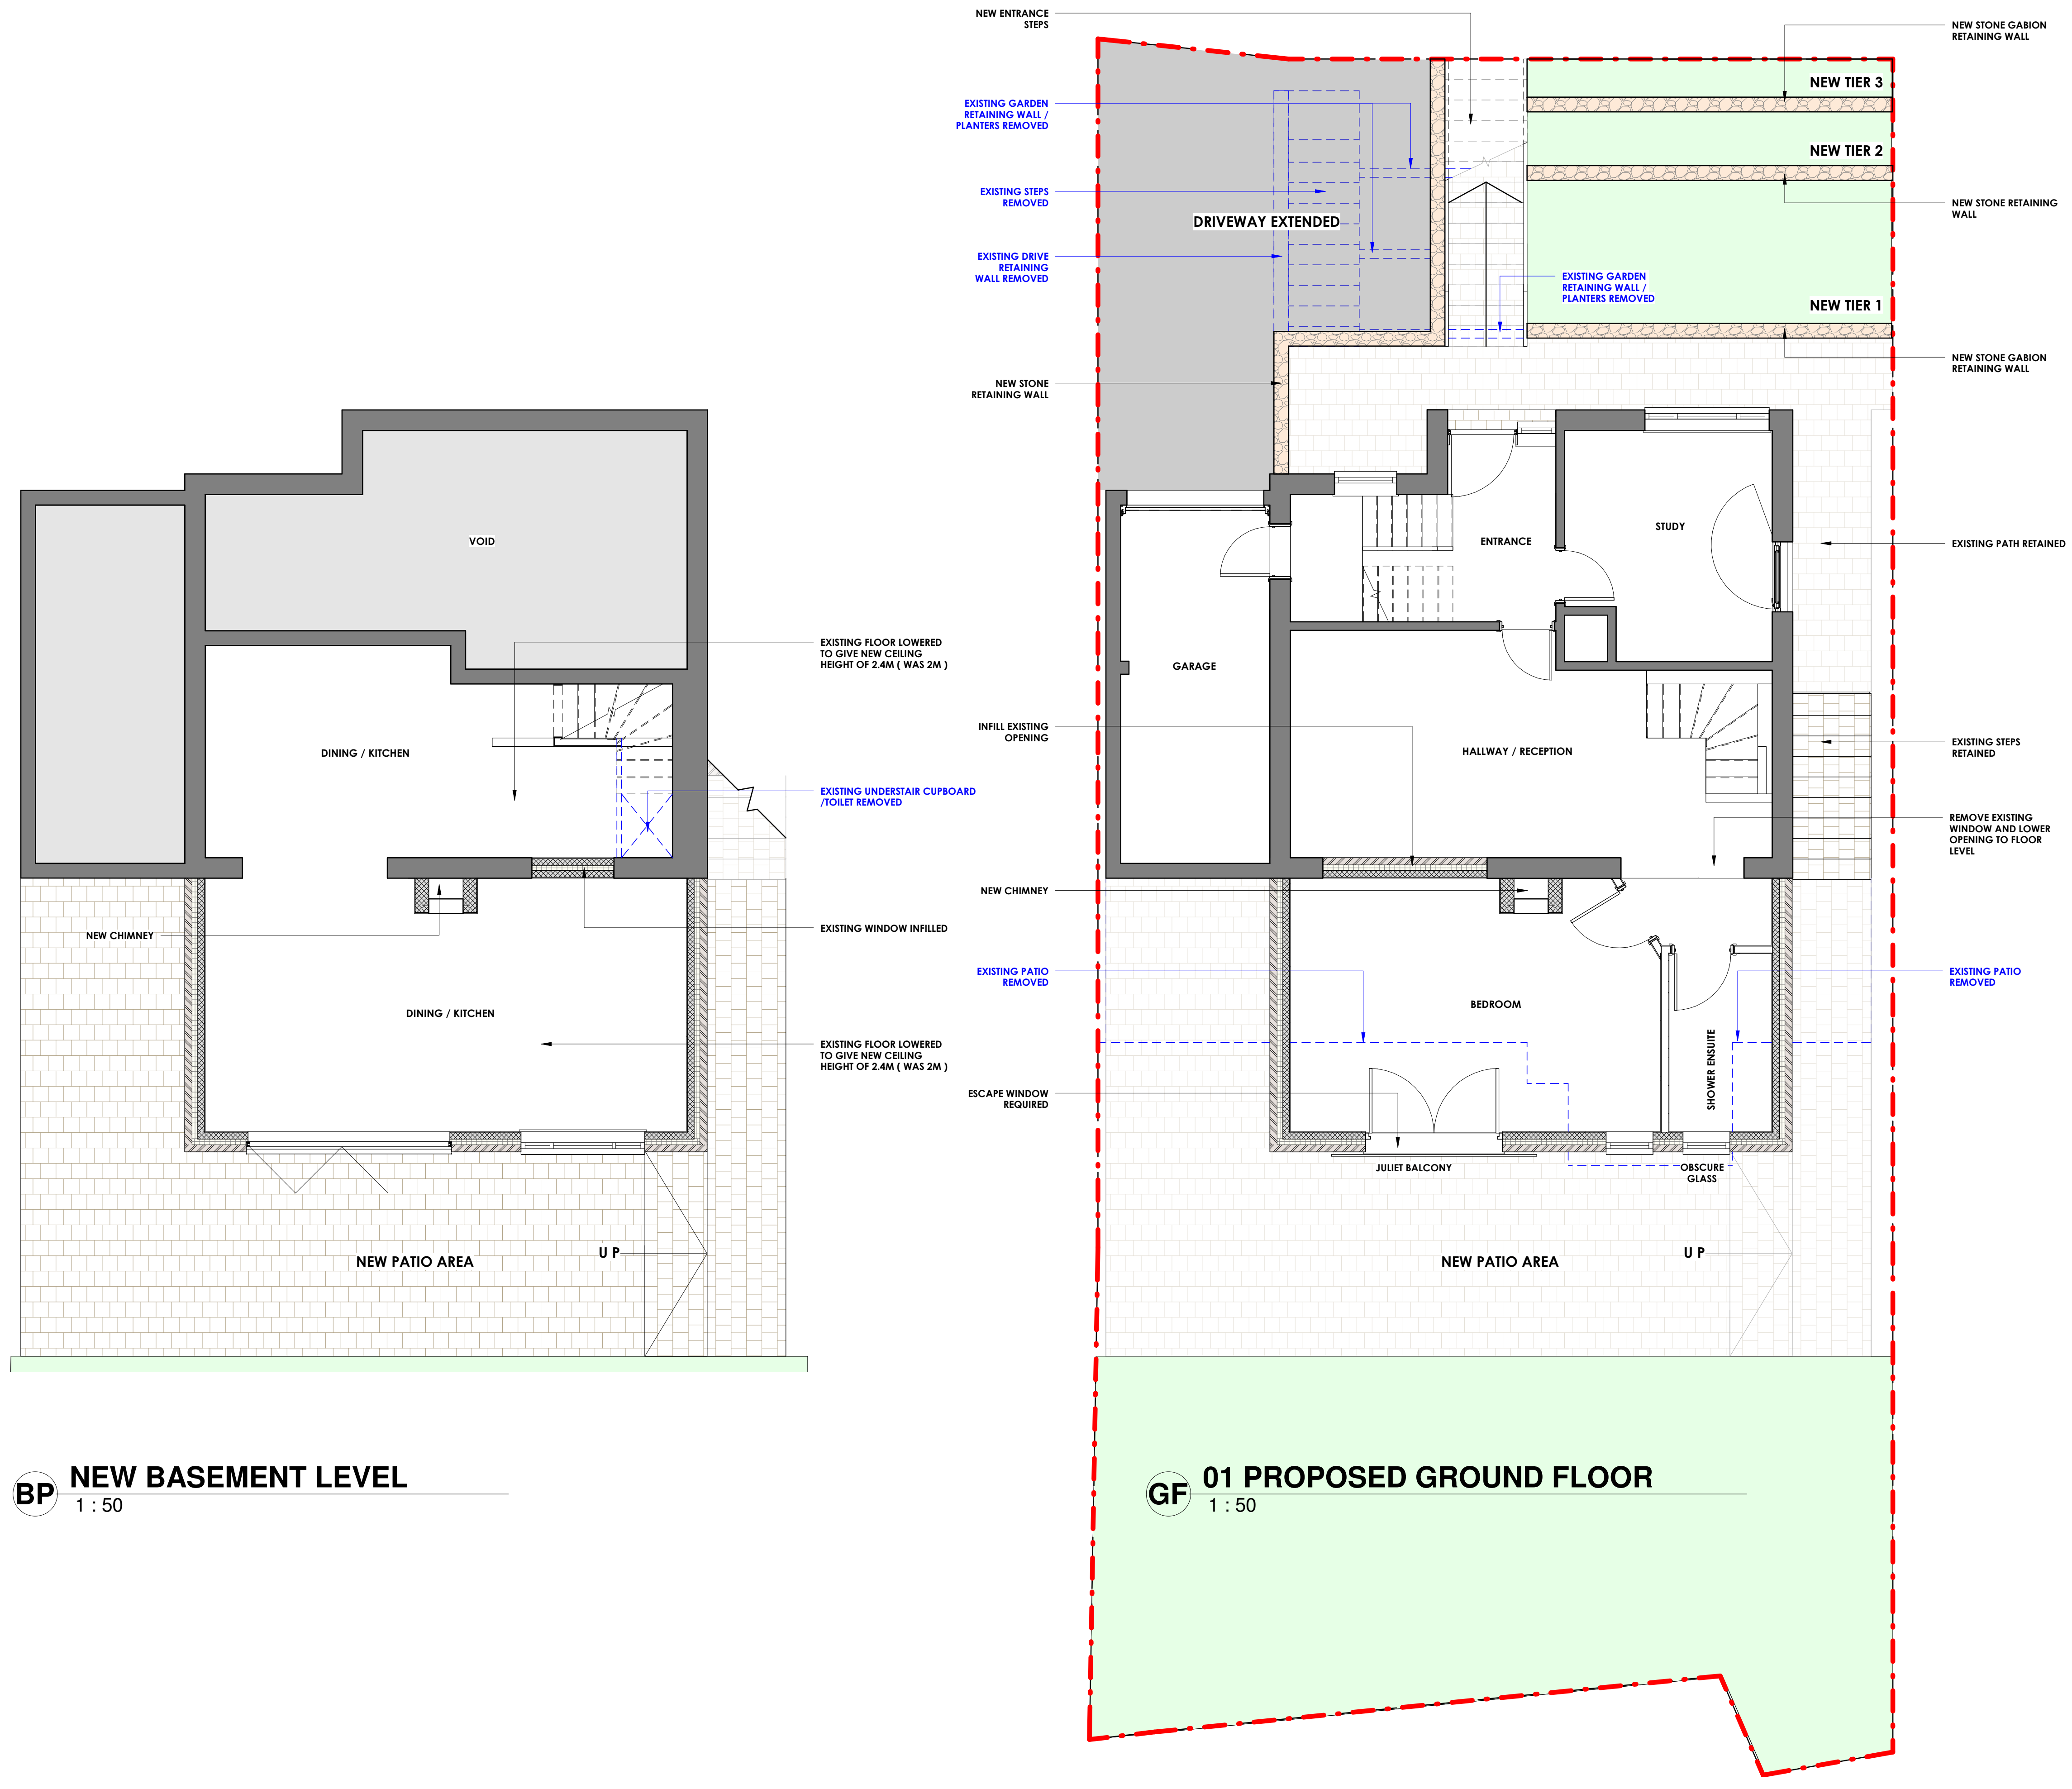


THE DIMENSION SPECIFICALLY FROM THE ARCHITECT OR BY SITE MEASUREMENT. SUPPLYING THIS DRAWING IN DIGITAL FORM IS SOLELY FOR CONVENIENCE AND NO RELIANCE MAY BE PLACED ON DIGITAL DATA. ALL DATA MUST BE CHECKED AGAINST HARD COPY. DIMENSIONS MUST BE CHECKED ON SITE. ANY DISCREPANCIES MUST BE REPORTED TO THE ARCHITECT IMMEDIATELY.

E & OE

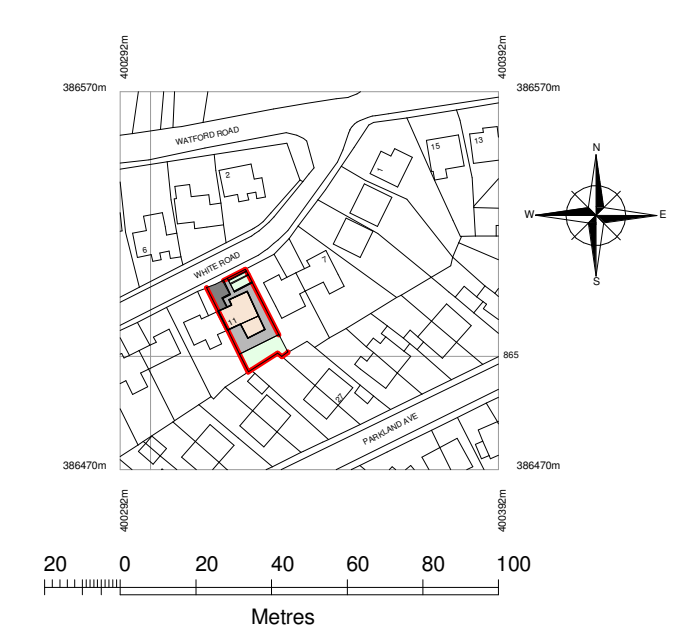

BP NEW BASEMENT LEVEL
1 : 50

GF 01 PROPOSED GROUND FLOOR
1 : 50

CODE	SUITABILITY DESCRIPTION		
STATUS	PLANNING		
PROJECT	11 WHITE ROAD, NEW MILLS, HIGH PEAK SK22 4EL		
TITLE	PROPOSED BASEMENT AND GROUND FLOOR PLAN		
CLIENT	MR J. McLEAN		
DRAWN BY	CHECKED BY	DATE	
SCALE (@A1)	As indicated	JUNE 2022	
DRAWING NUMBER	0031	PROJECT NUMBER	0031
0031 PL 100		REV	