

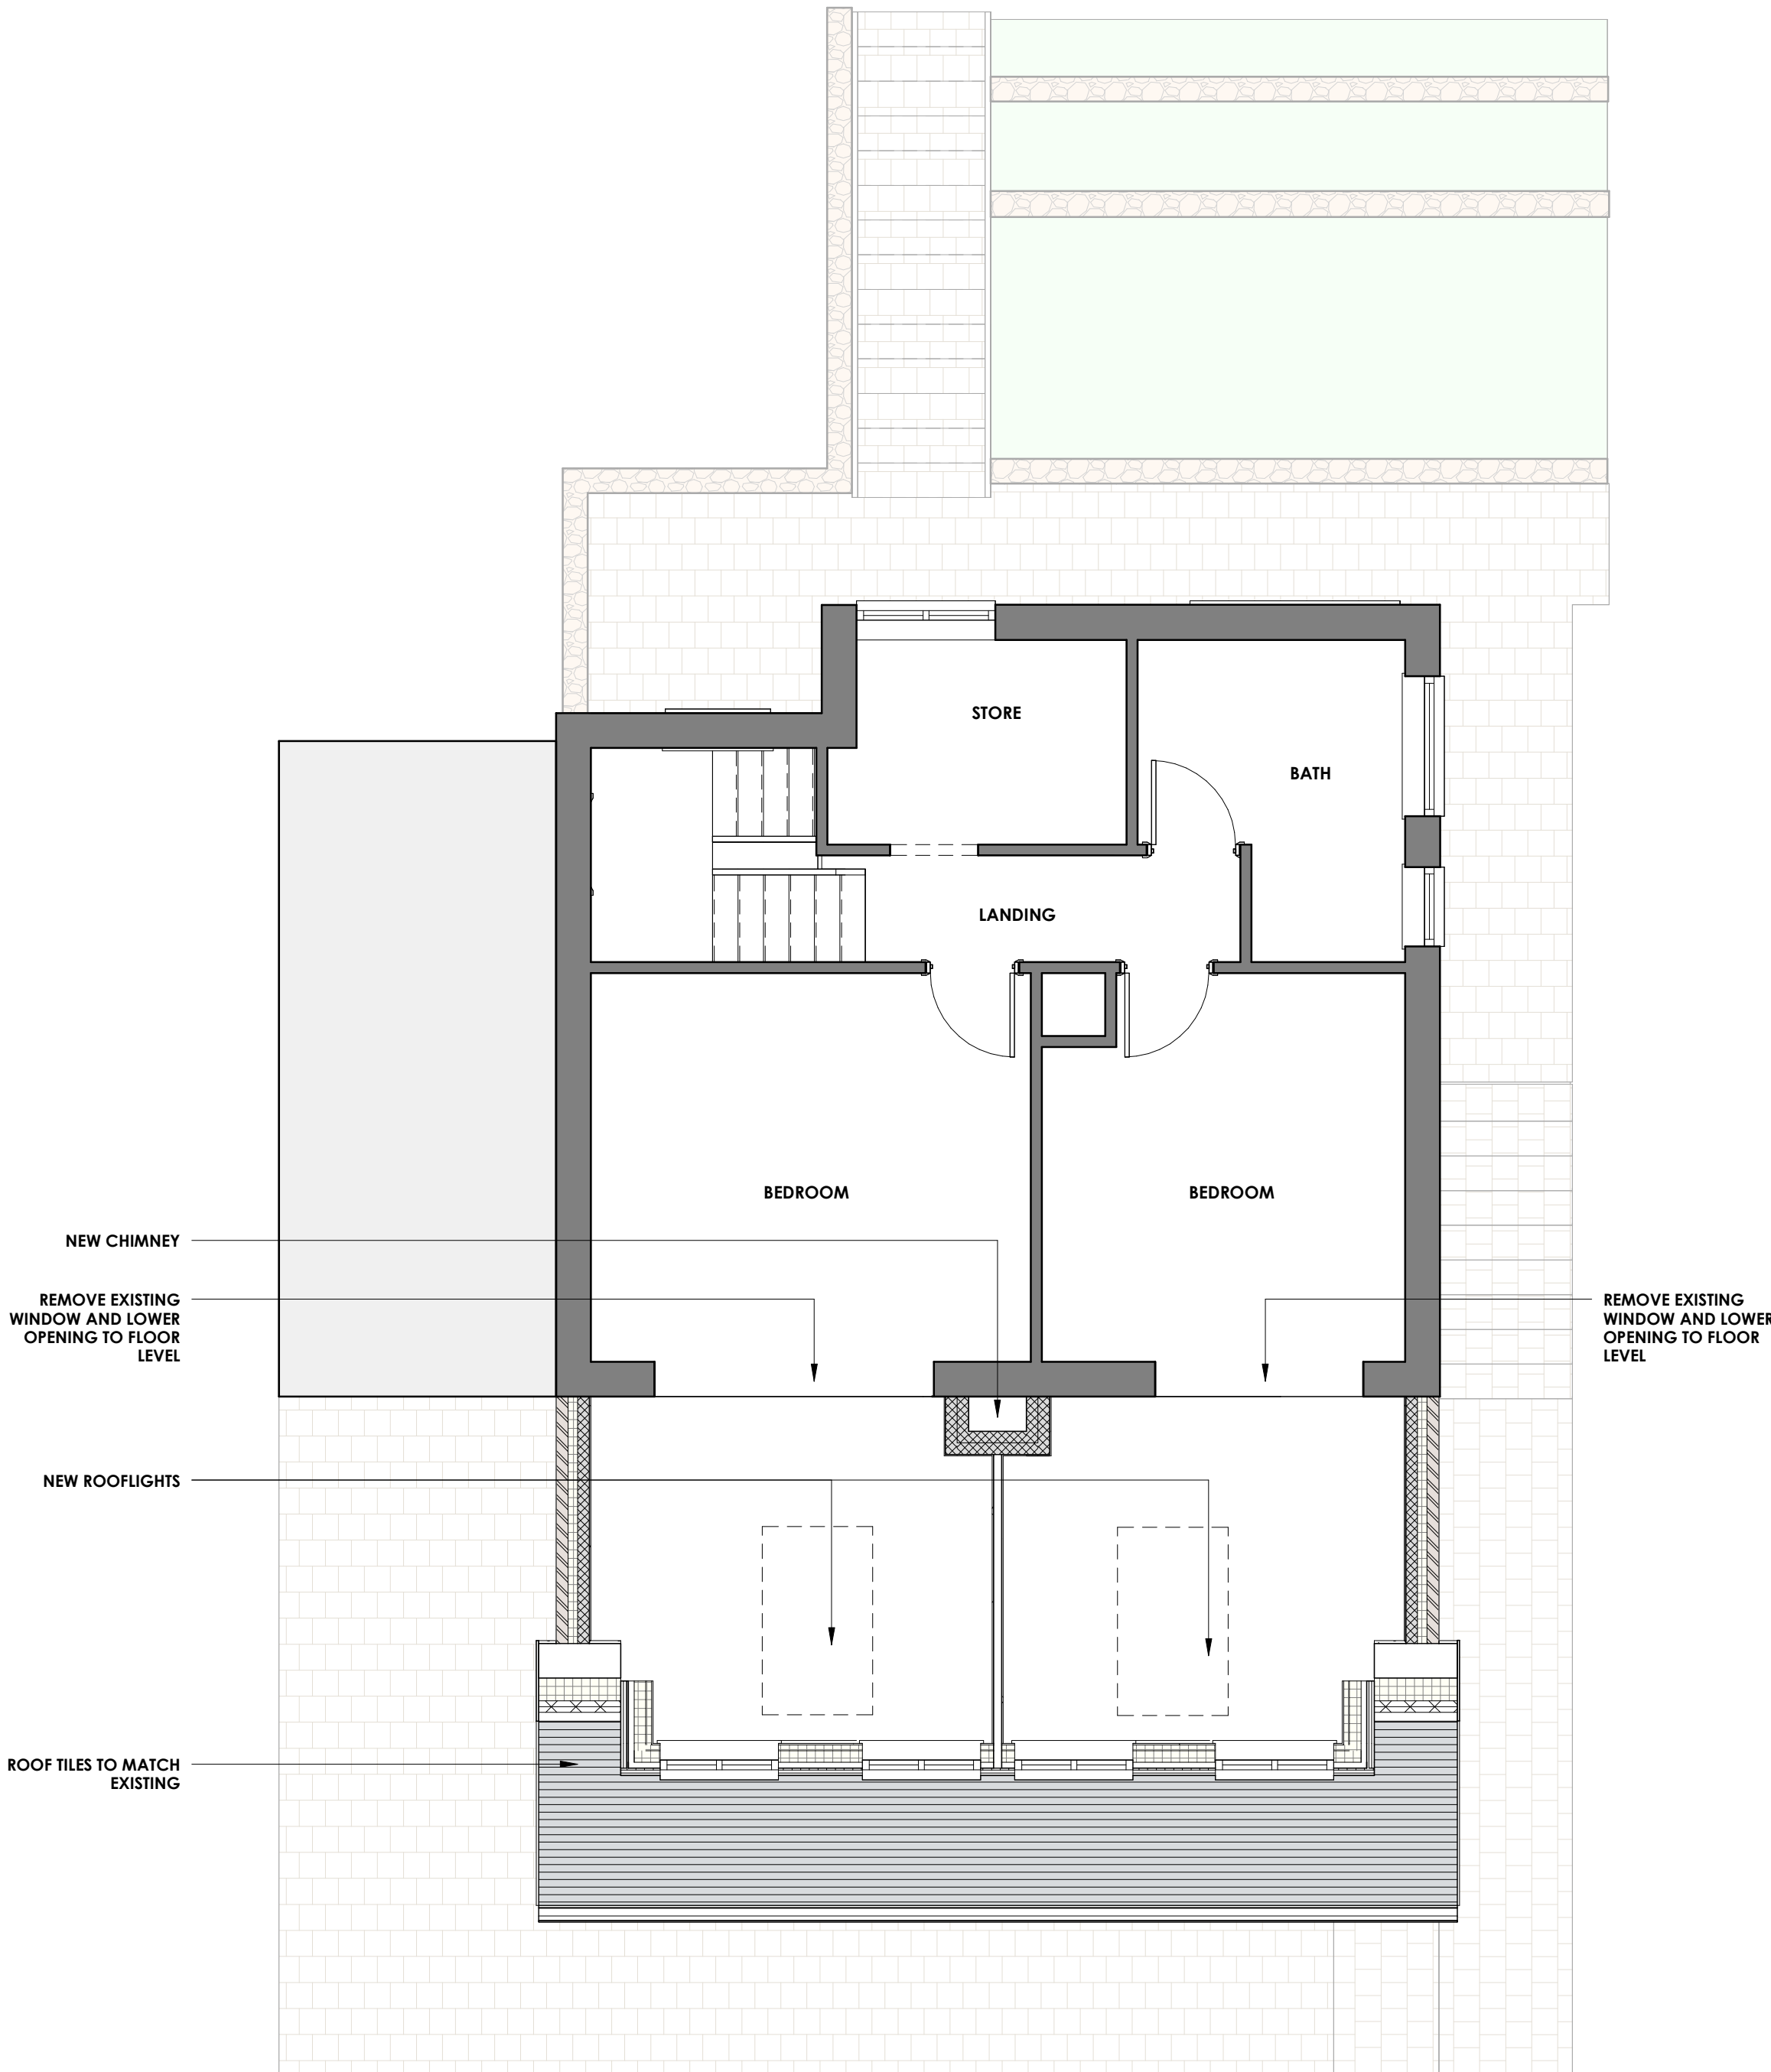


THE DIMENSION SPECIFICALLY FROM THE ARCHITECT OR BY SITE MEASUREMENT. SUPPLYING THIS DRAWING IN DIGITAL FORM IS SOLELY FOR CONVENIENCE AND NO RELIANCE MAY BE PLACED ON DIGITAL DATA. ALL DATA MUST BE CHECKED AGAINST HARD COPY. DIMENSIONS MUST BE CHECKED ON SITE. ANY DISCREPANCIES MUST BE REPORTED TO THE ARCHITECT IMMEDIATELY.

E & OE

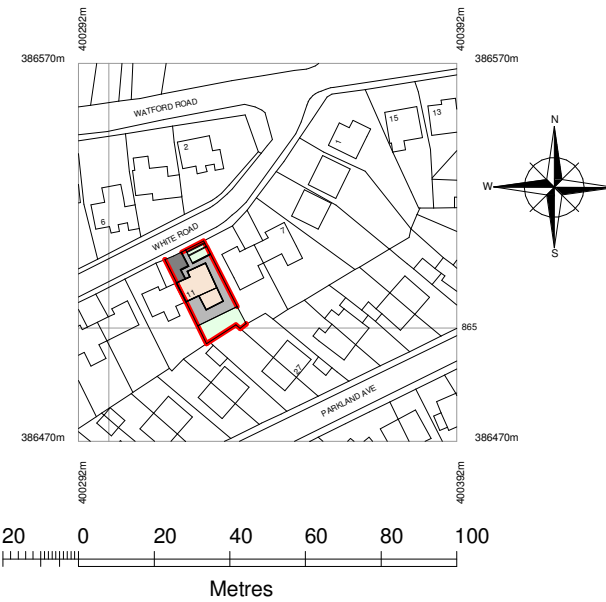

FF 02 PROPOSED FIRST FLOOR PLAN
1 : 50

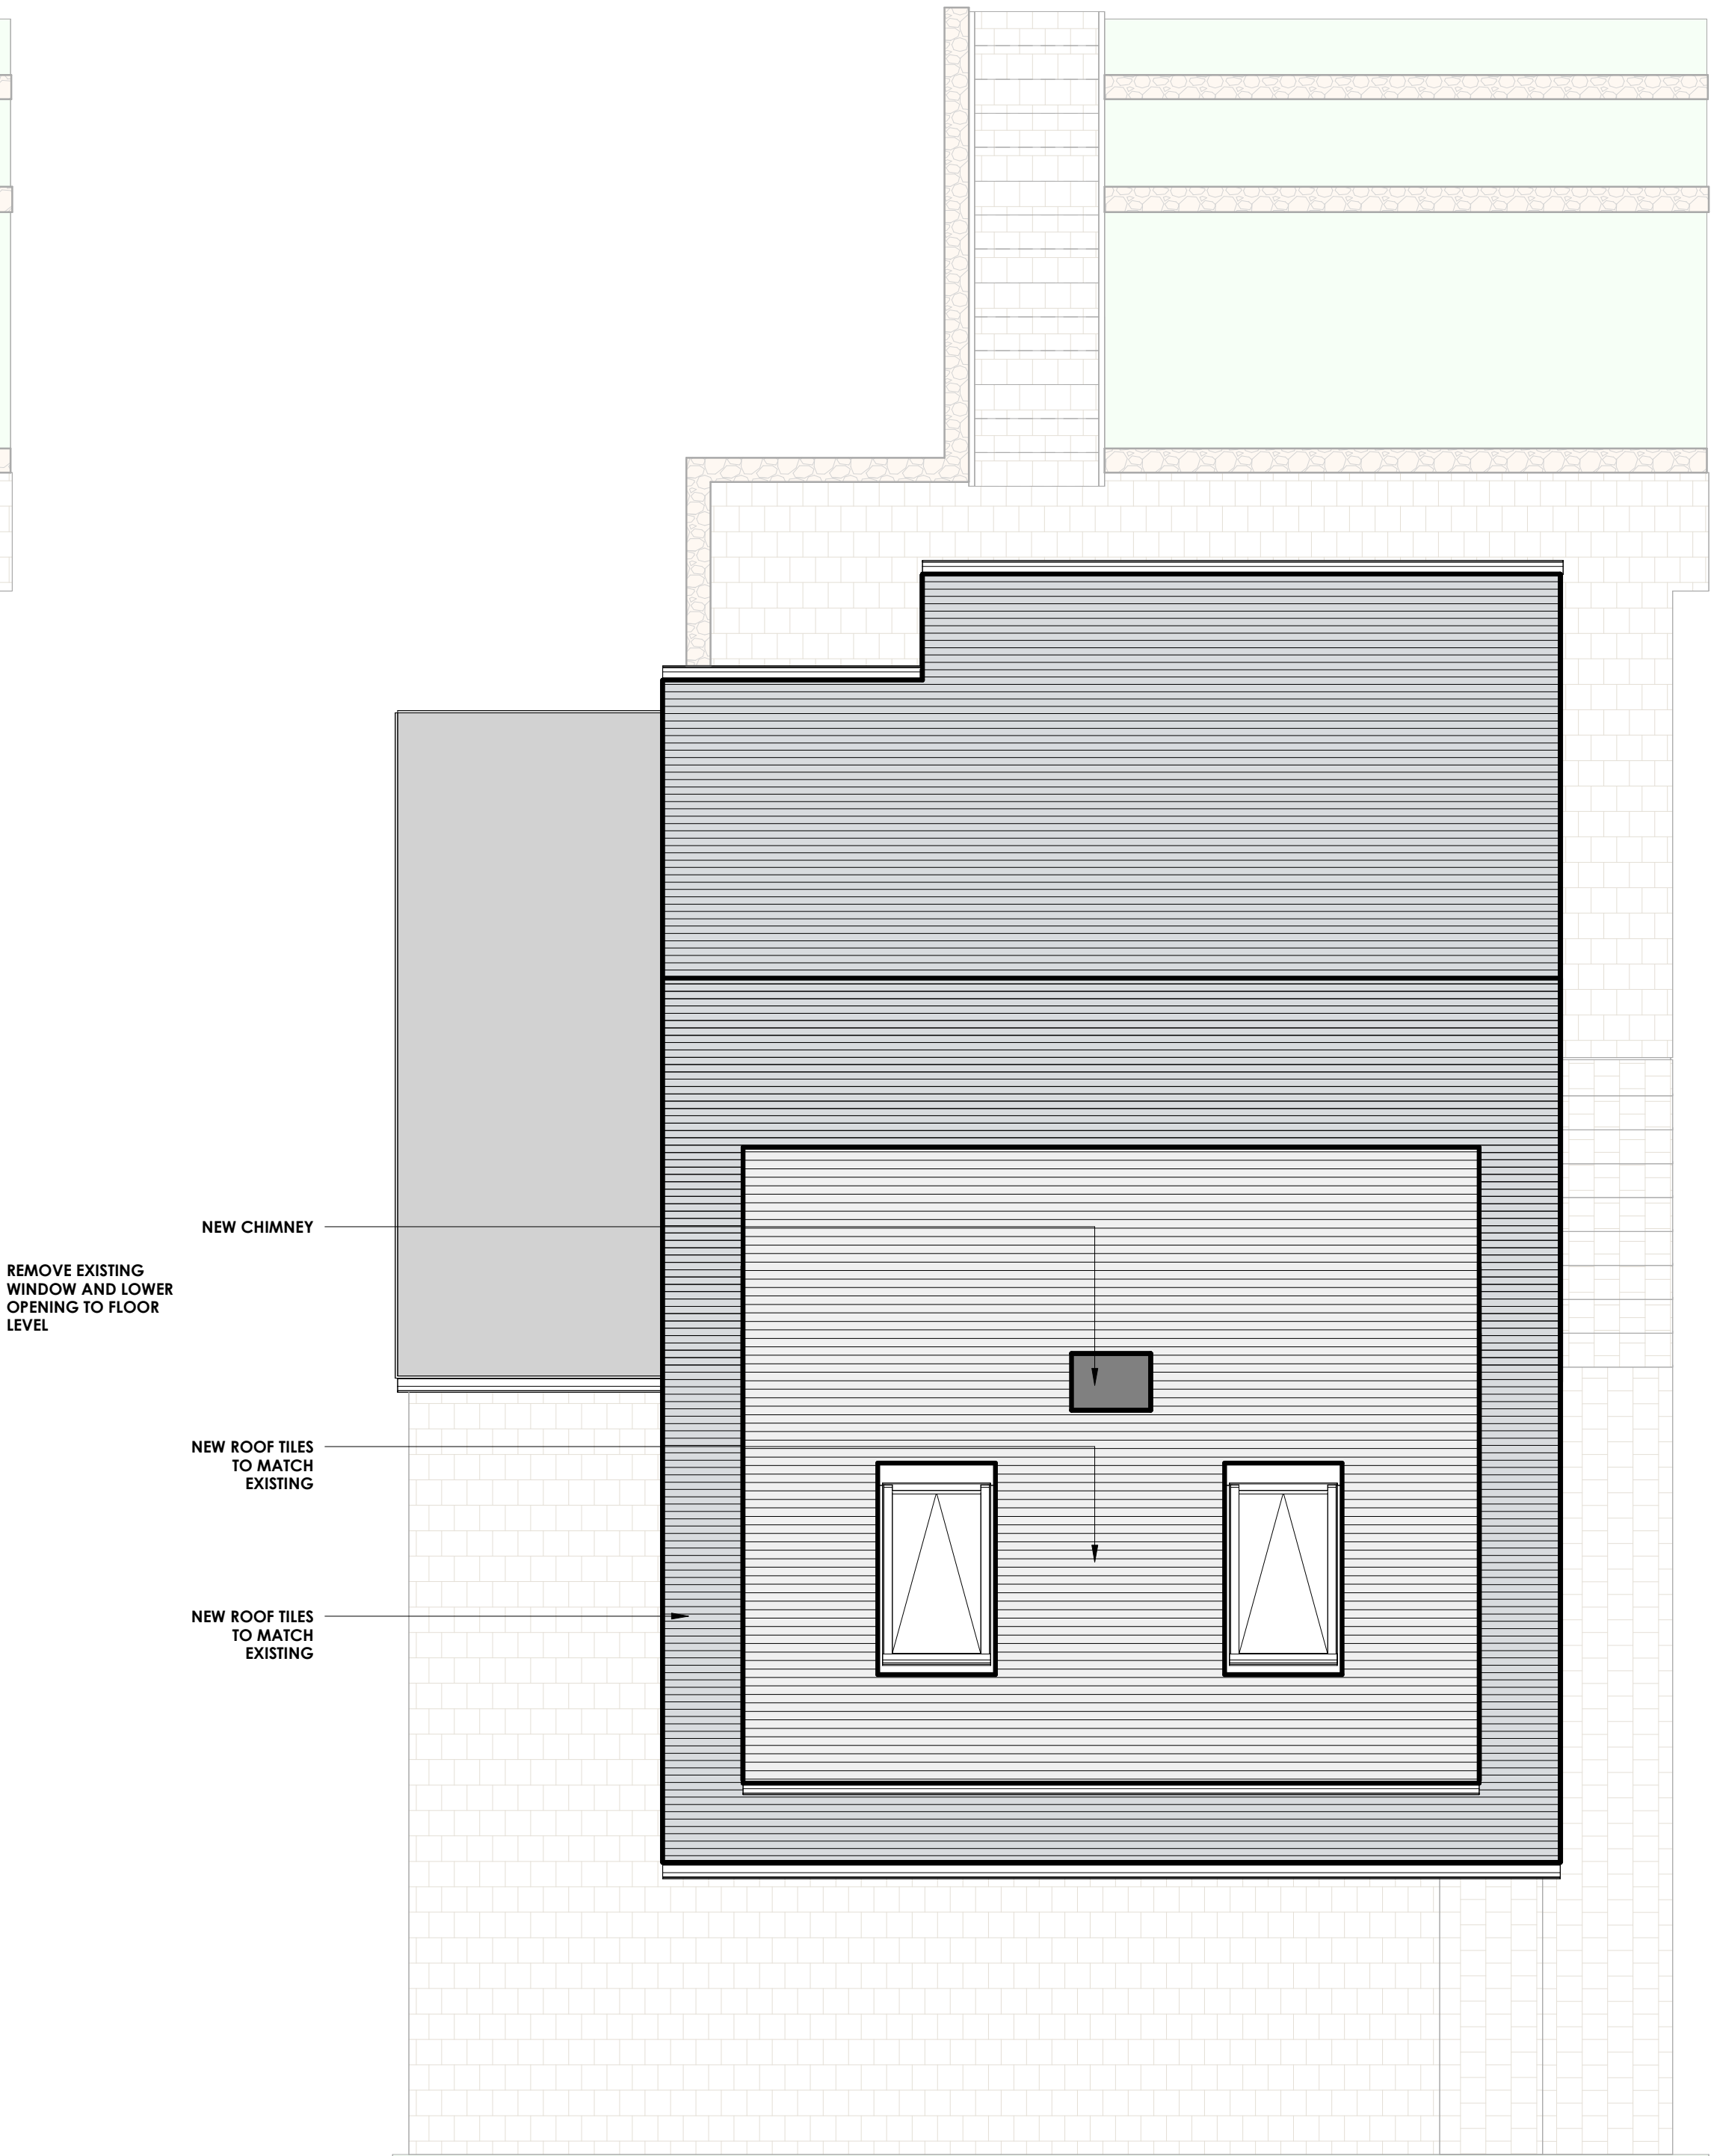

RP 03 PROPOSED ROOF PLAN
1 : 50

CODE	SUITABILITY DESCRIPTION
STATUS	PURPOSE OF ISSUE
PROJECT	
11 WHITE ROAD, NEW MILLS, HIGH PEAK SK22 4EL	
TITLE	
PROPOSED FIRST FLOOR AND ROOF PLAN	
CLIENT	
MR J. McLEAN	
DRAWN BY	CHECKED BY
SCALE (@A1) As indicated	PROJECT NUMBER 0031
DRAWING NUMBER 0031 PL 101	REV