

THE DIMENSION SPECIFICALLY FROM THE ARCHITECT OR BY SITE MEASUREMENT. SUPPLYING THIS DRAWING IN DIGITAL FORM IS SOLELY FOR CONVENIENCE AND NO RELIANCE MAY BE PLACED ON DIGITAL DATA. ALL DATA MUST BE CHECKED AGAINST HARD COPY. DIMENSIONS MUST BE CHECKED ON SITE. ANY DISCREPANCIES MUST BE REPORTED TO THE ARCHITECT IMMEDIATELY.

E & OE

MATERIALS KEY:


- 1. FACING BRICK TO MATCH EXISTING.
- 2. TIMBER CLADDING.
- 3. COMPOSITE TIMBER DOOR.
- 4. ROOF TILES TO MATCH EXISTING.
- 5. SLATE GREY UPVC DOORS AND WINDOWS.
- 6. SLATE GREY UPVC FASCIA AND GUTTERING.
- 7. LEAD / ZINC CLADDING
- 8. ROOF TILES TO MATCH EXISTING
- 9. VELUX ROOF WINDOWS.
- 10. GLAZED JULIET BALCONY.




NE PL NORTH ELEVATION
1 : 50



EE PL EAST ELEVATION
1 : 50

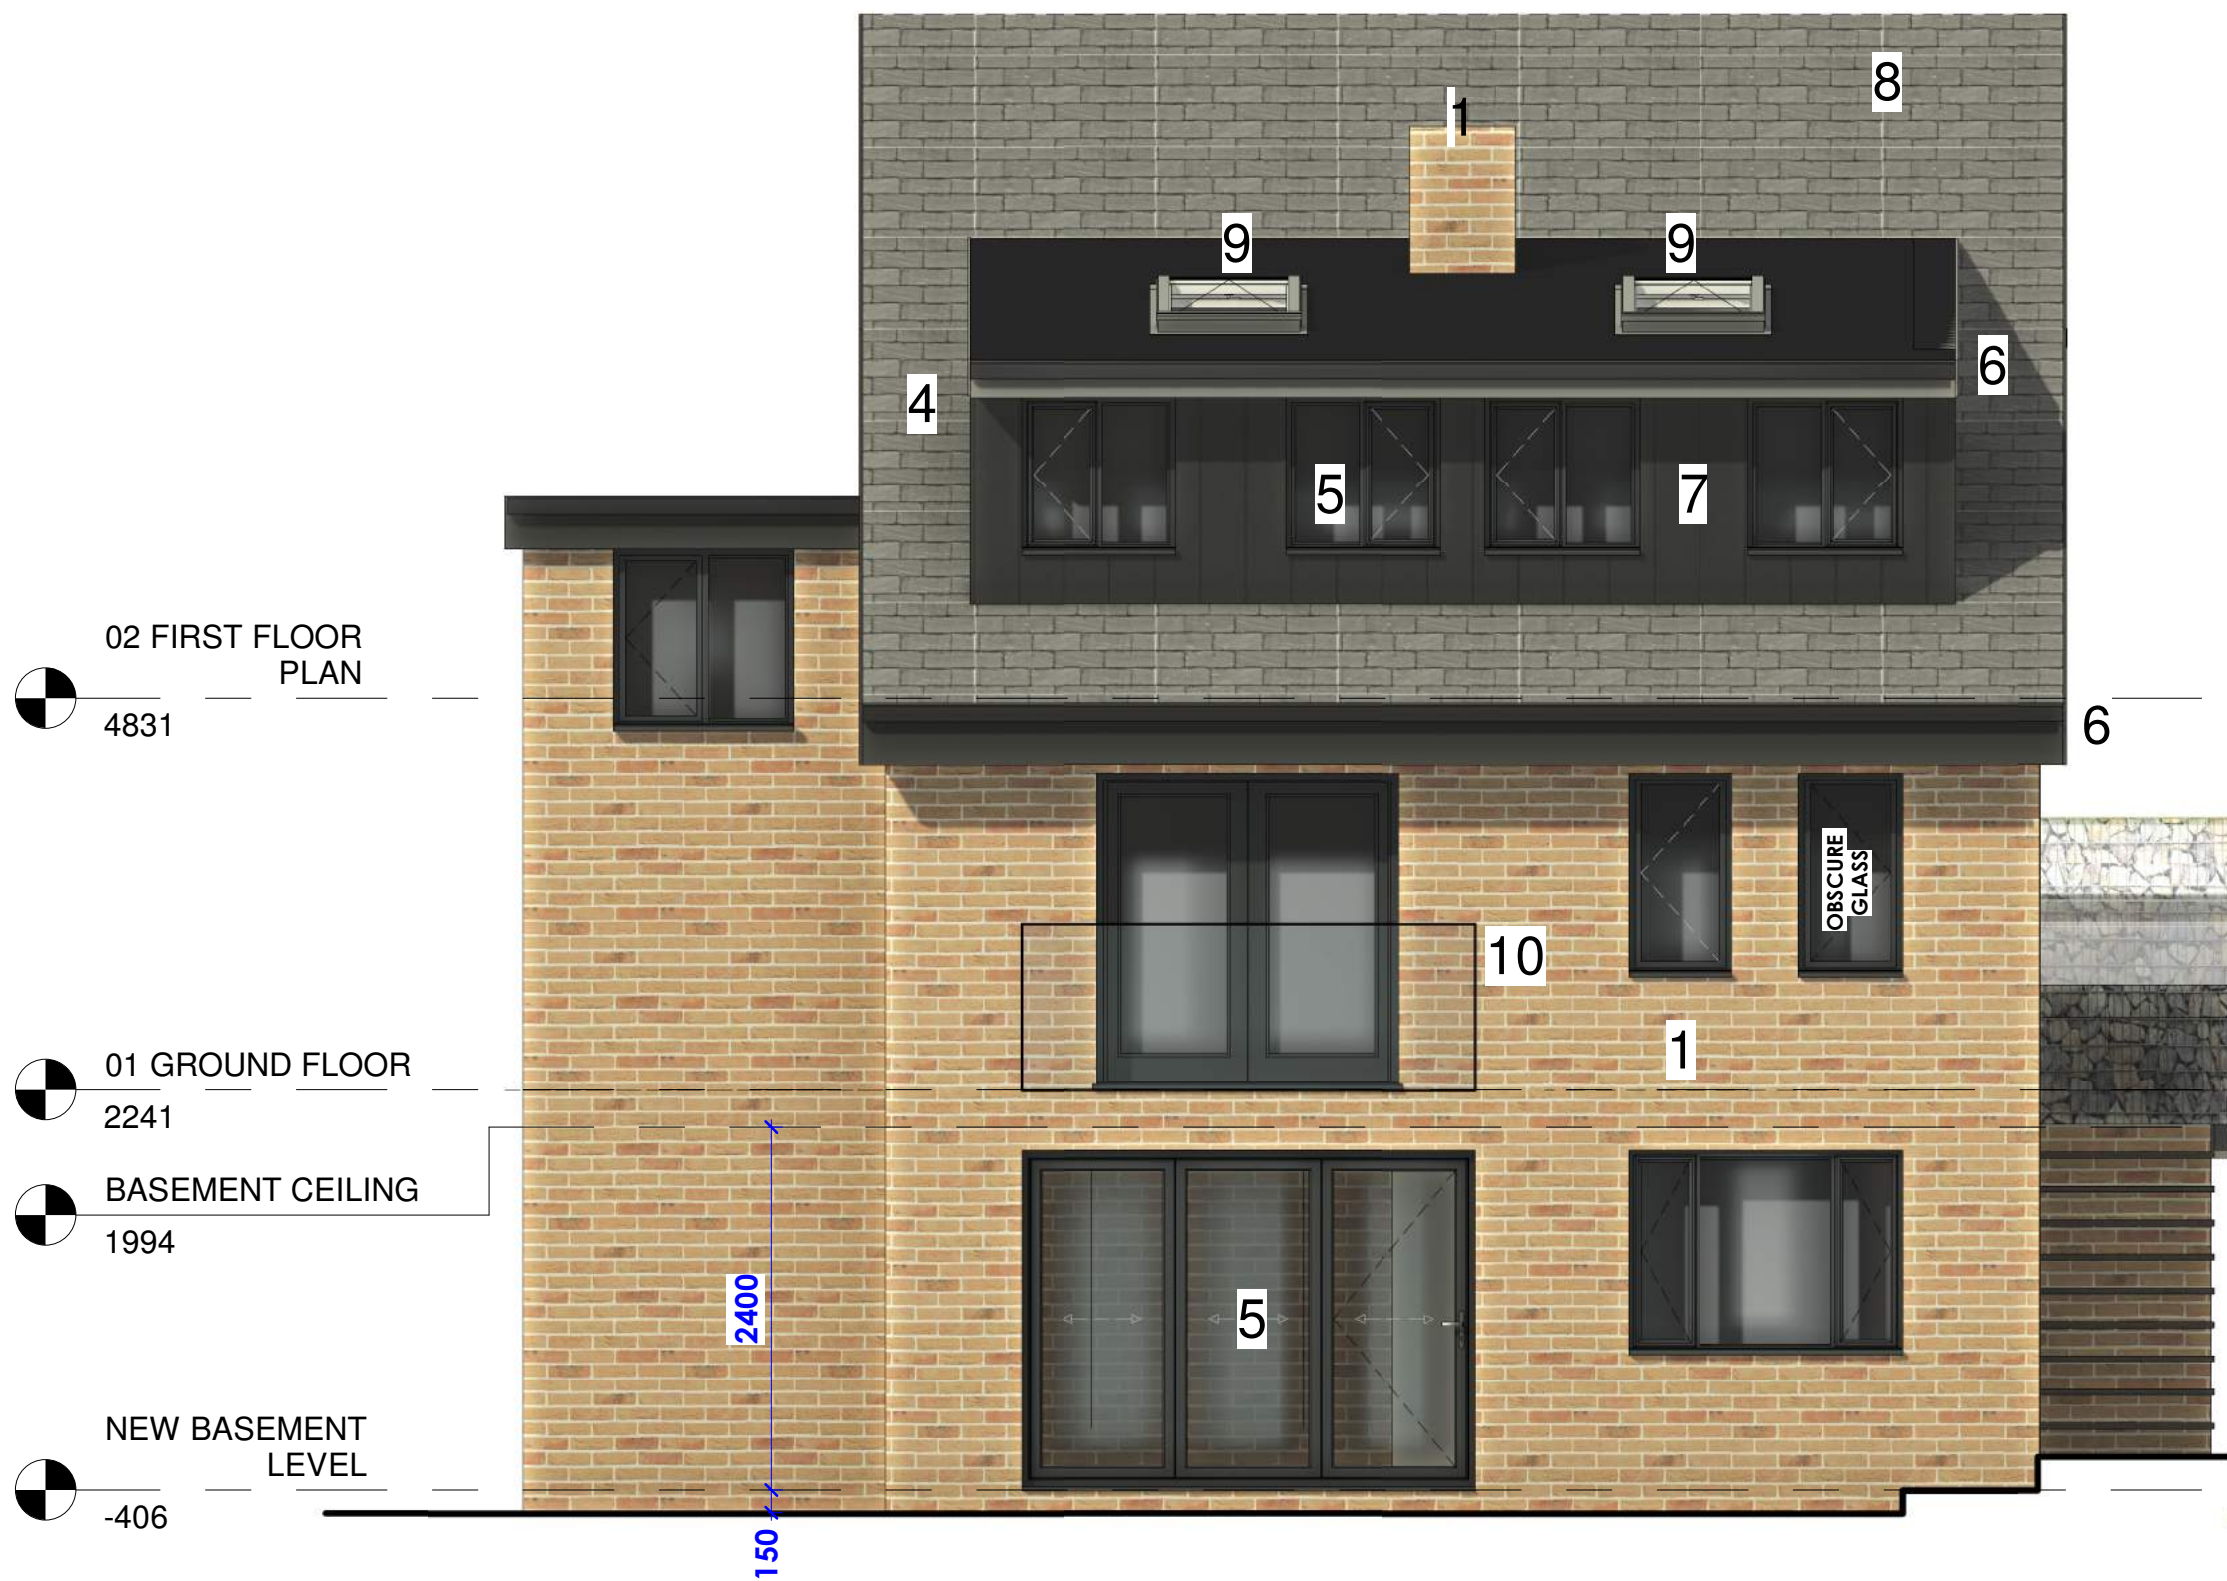

SE PL SOUTH ELEVATION
1 : 50

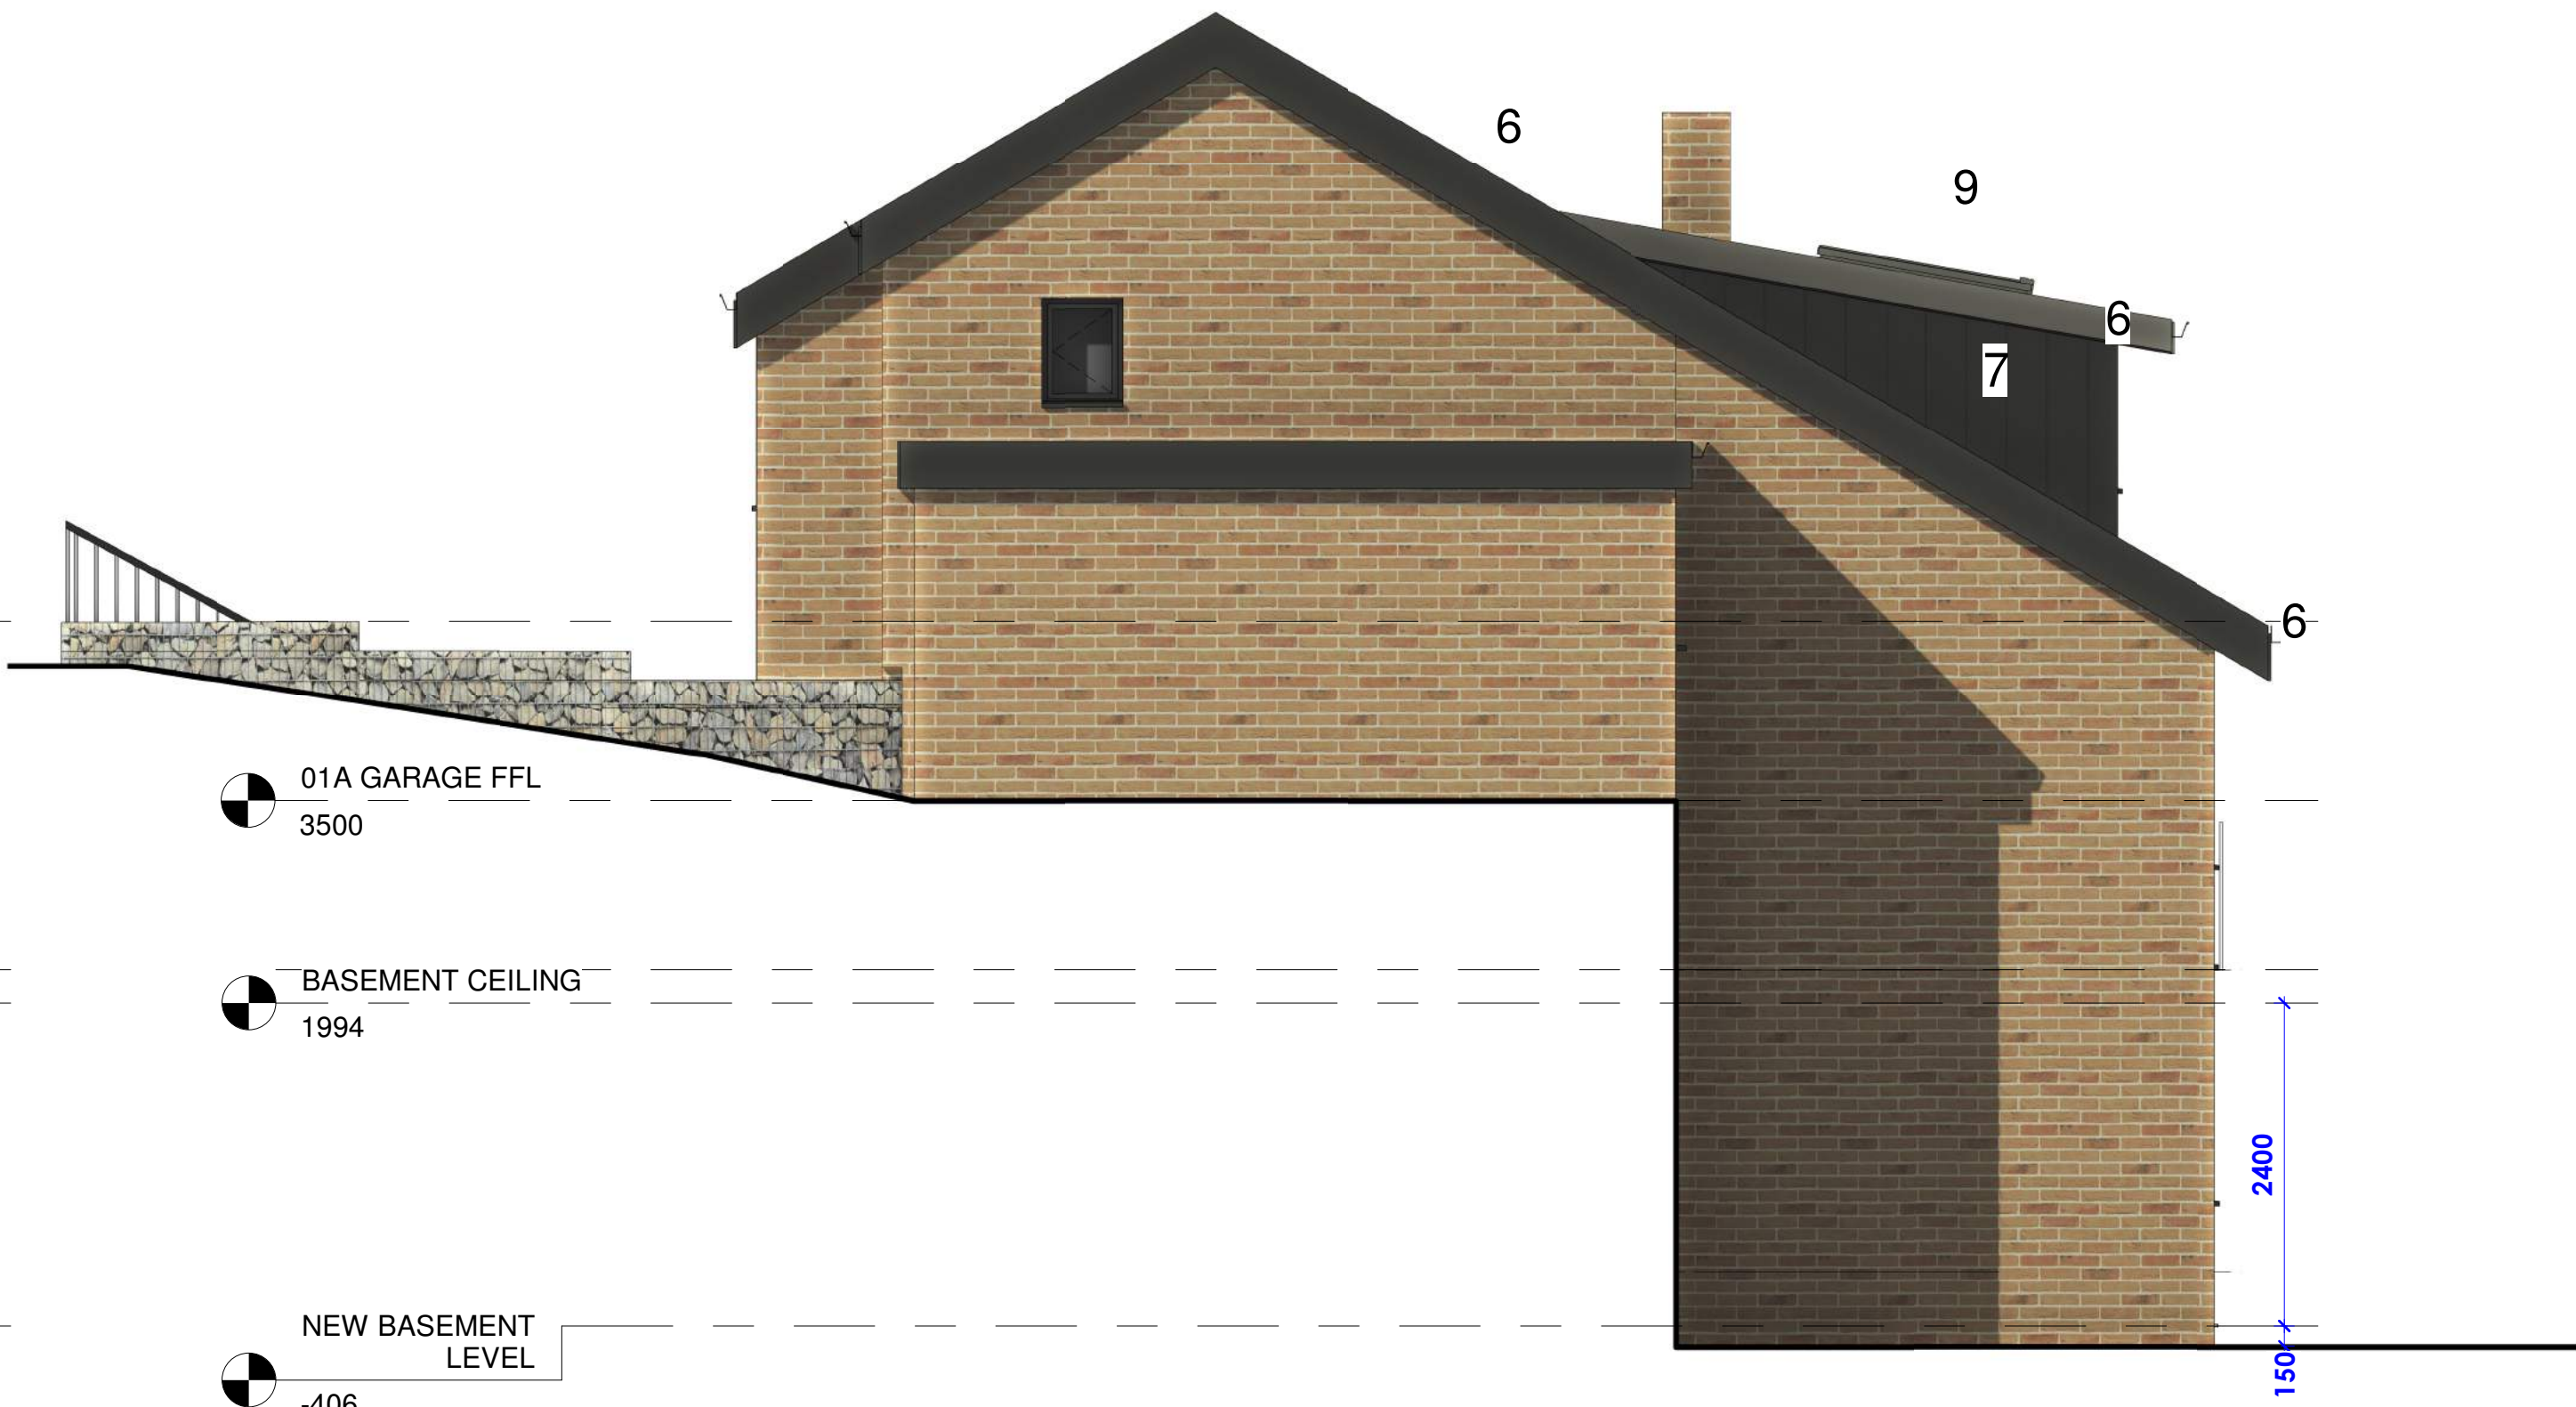

WE PL WEST ELEVATION
1 : 50

CODE	SUITABILITY DESCRIPTION		
STATUS	PLANNING		
PROJECT	11 WHITE ROAD, NEW MILLS, HIGH PEAK SK22 4EL		
TITLE	PROPOSED ELEVATIONS		
CLIENT	MR J. McLEAN		
DRAWN BY	CHECKED BY	DATE	
SCALE (@A1)	PROJECT NUMBER	JUNE 2022	
0031	0031		
DRAWING NUMBER	REV		
0031 PL 200			