



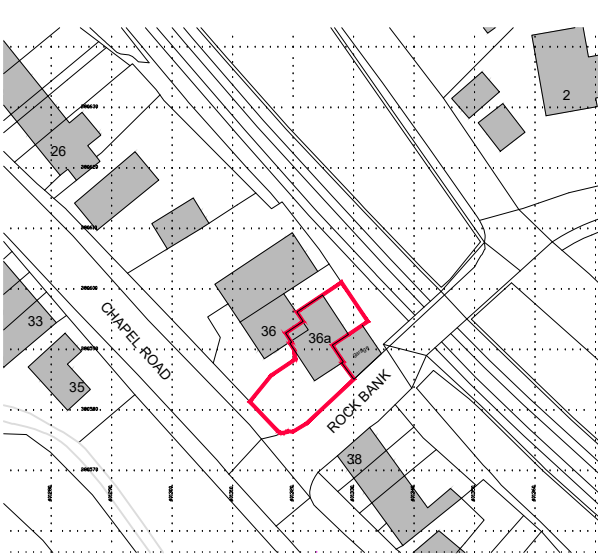

Location Plan 1:1250



Site photo

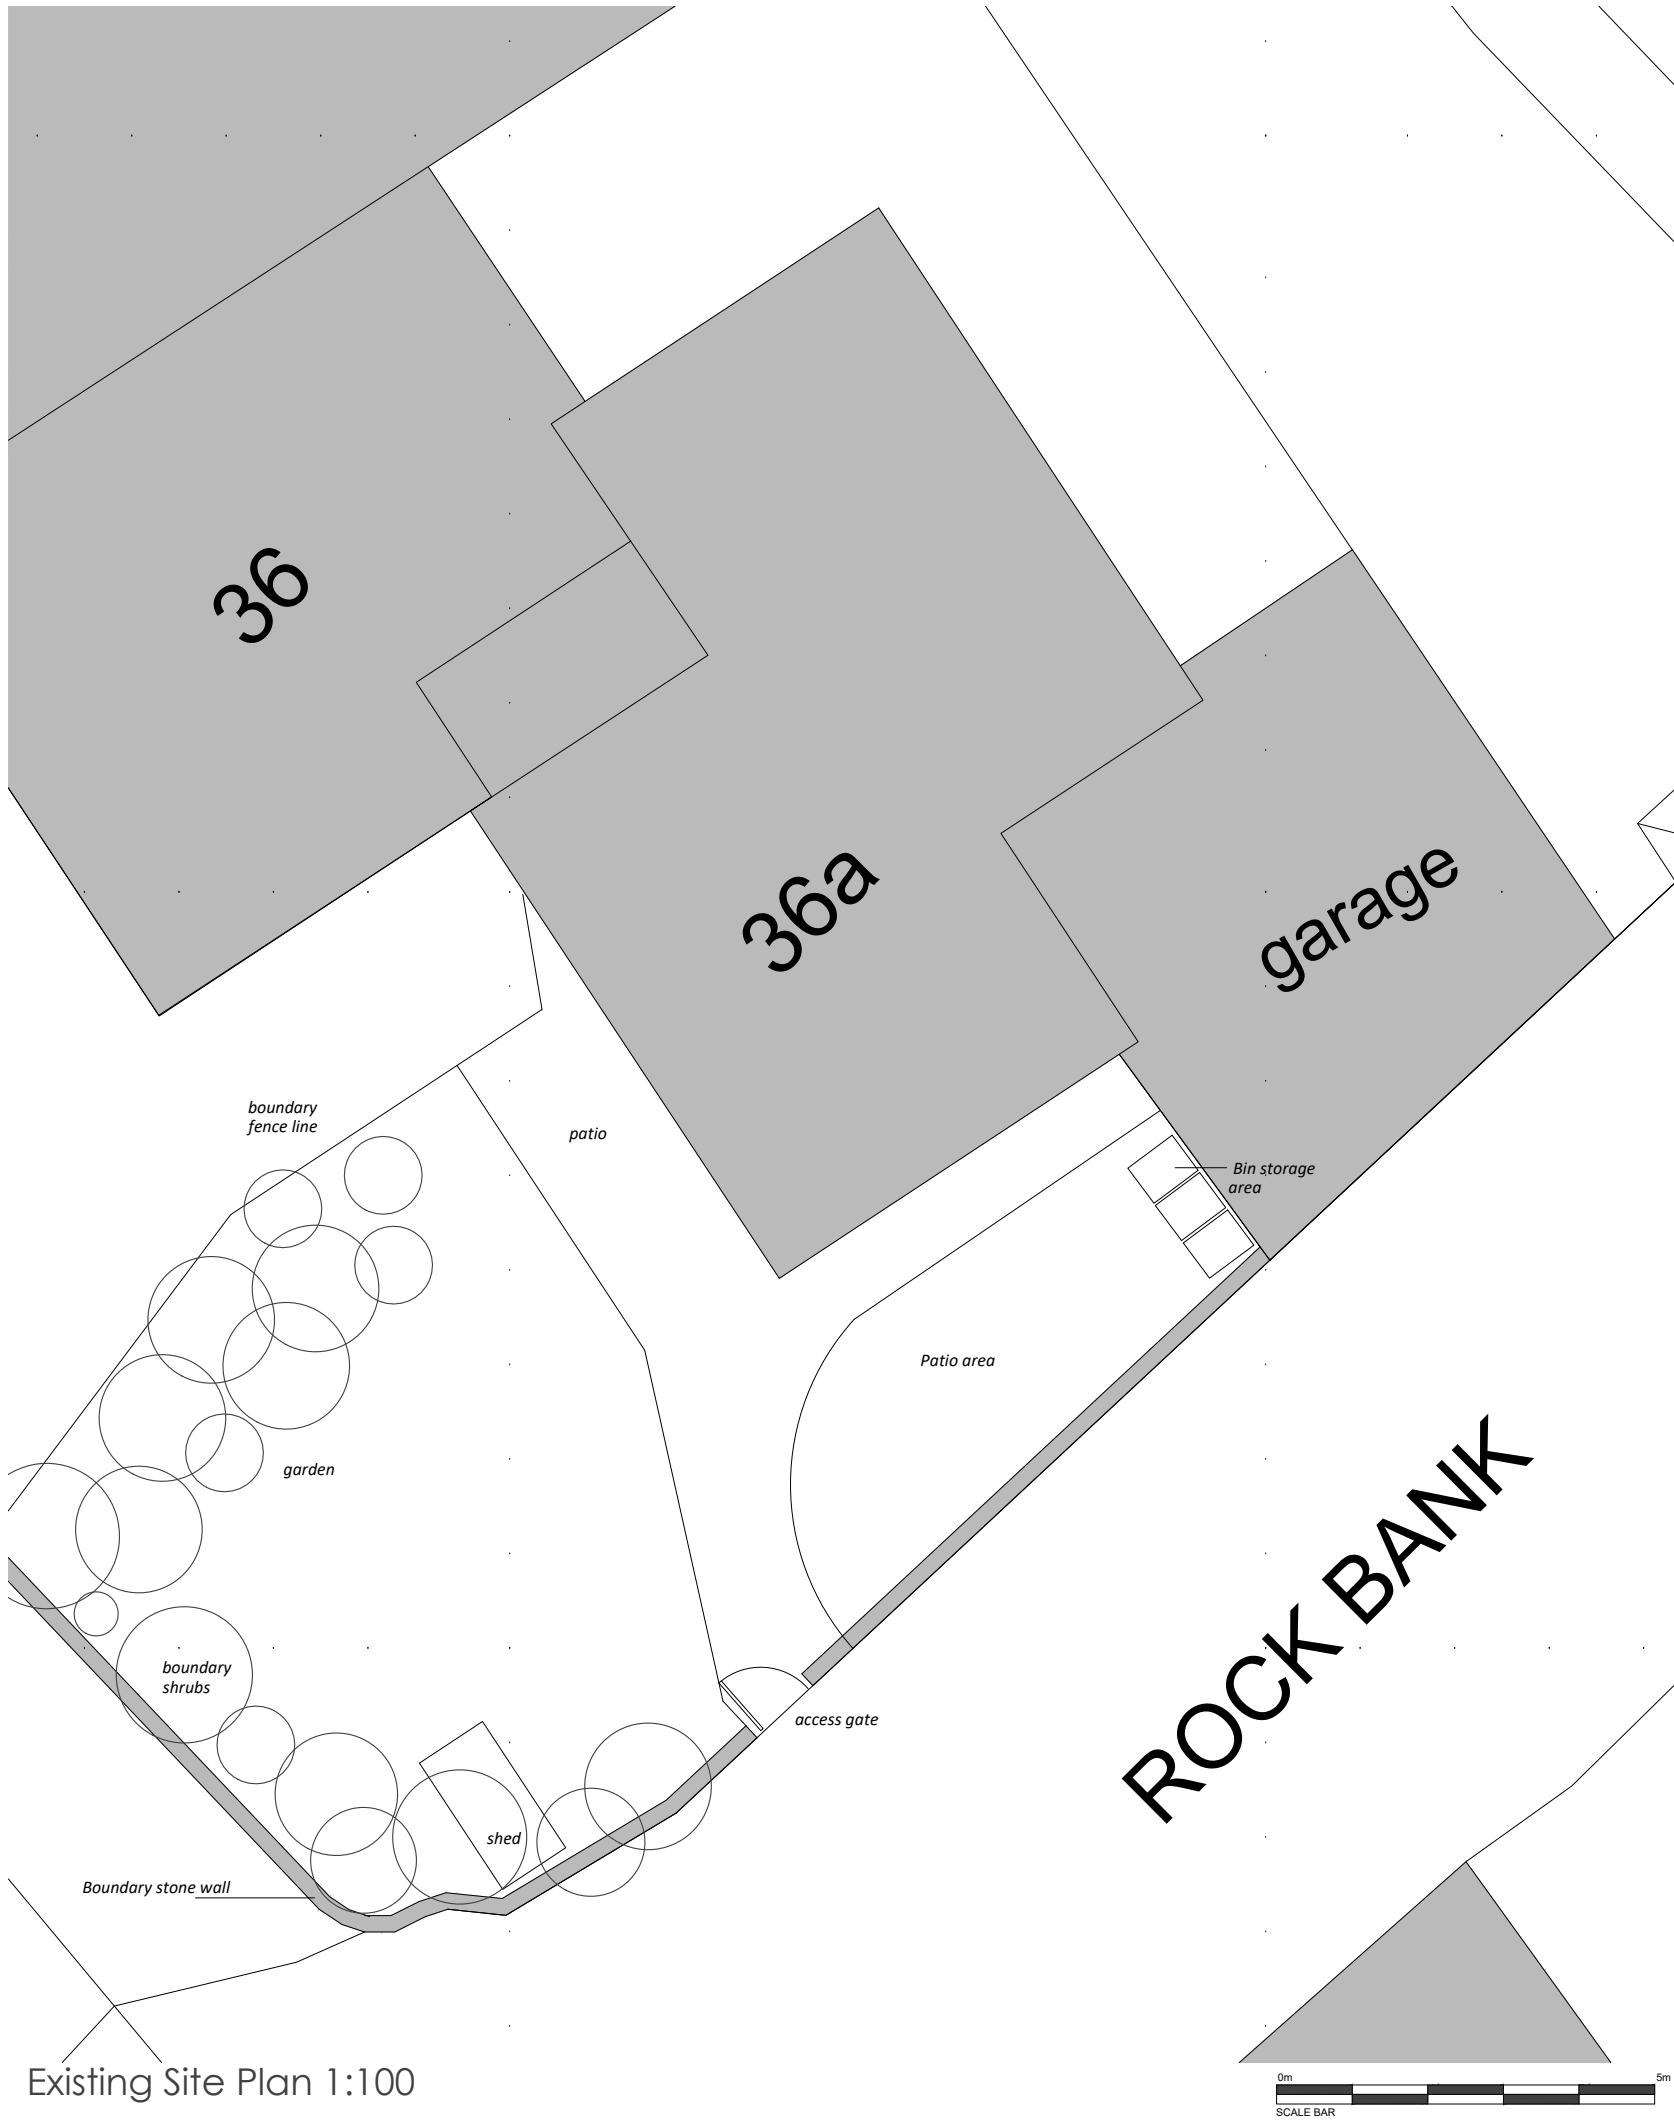

notes |



rev. description |

client | Miss M Crowther

project | LAWFUL DEVELOPMENT - External works to 36a Chapel Road  
Whaley Bridge

drawing title | LOCATION PLAN AND EXISTING SITE PLAN

drawing number | SW356- LD001

revision | -

drawing status | PLANNING

scale | 1:1250, 1:100 @A3

date | June 22

drawn by | CW

checked by | JS