


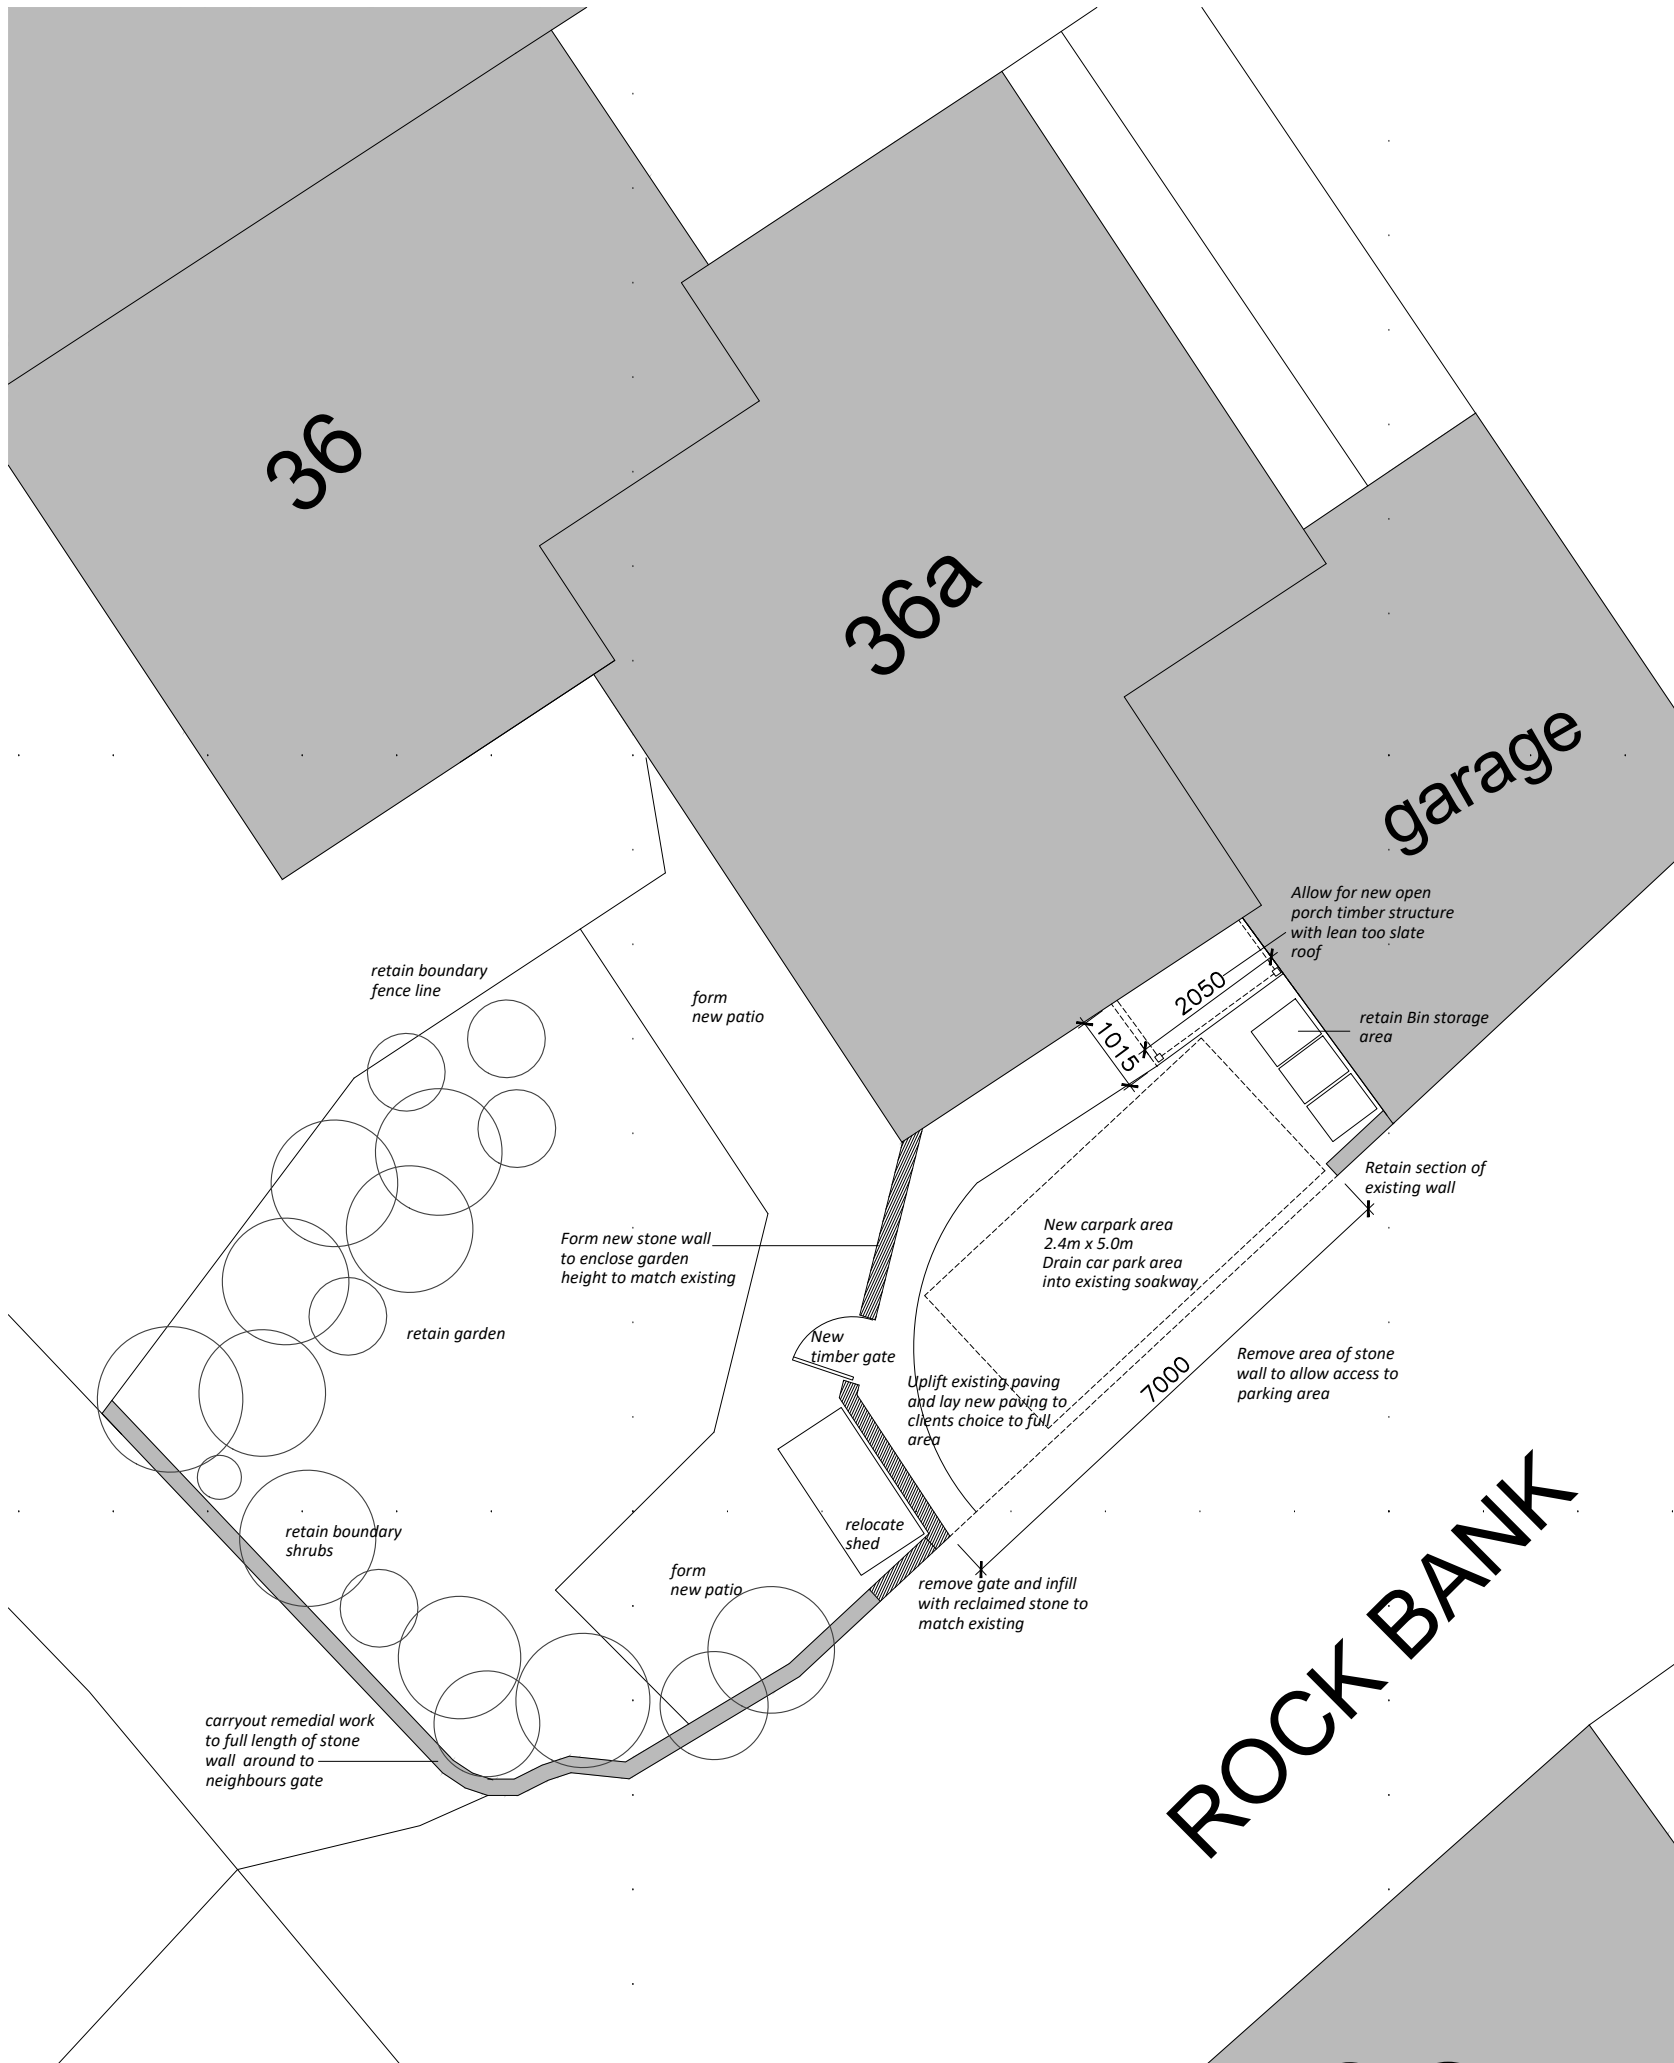

notes |



rev. description |

client | Miss M Crowther

project | LAWFUL DEVELOPMENT - External works to 36a Chapel Road Whaley Bridge

drawing title | PROPOSED SITE PLAN

drawing number | SW356- LD002

revision | -

drawing status | PLANNING

scale | 1:100 @A3

date | June 22

drawn by | CW

checked by | JS

Proposed Site Plan 1:100