



CWG11 PLOTS 1 & 2 3 BEDROOM SEMI DETACHED HOUSE

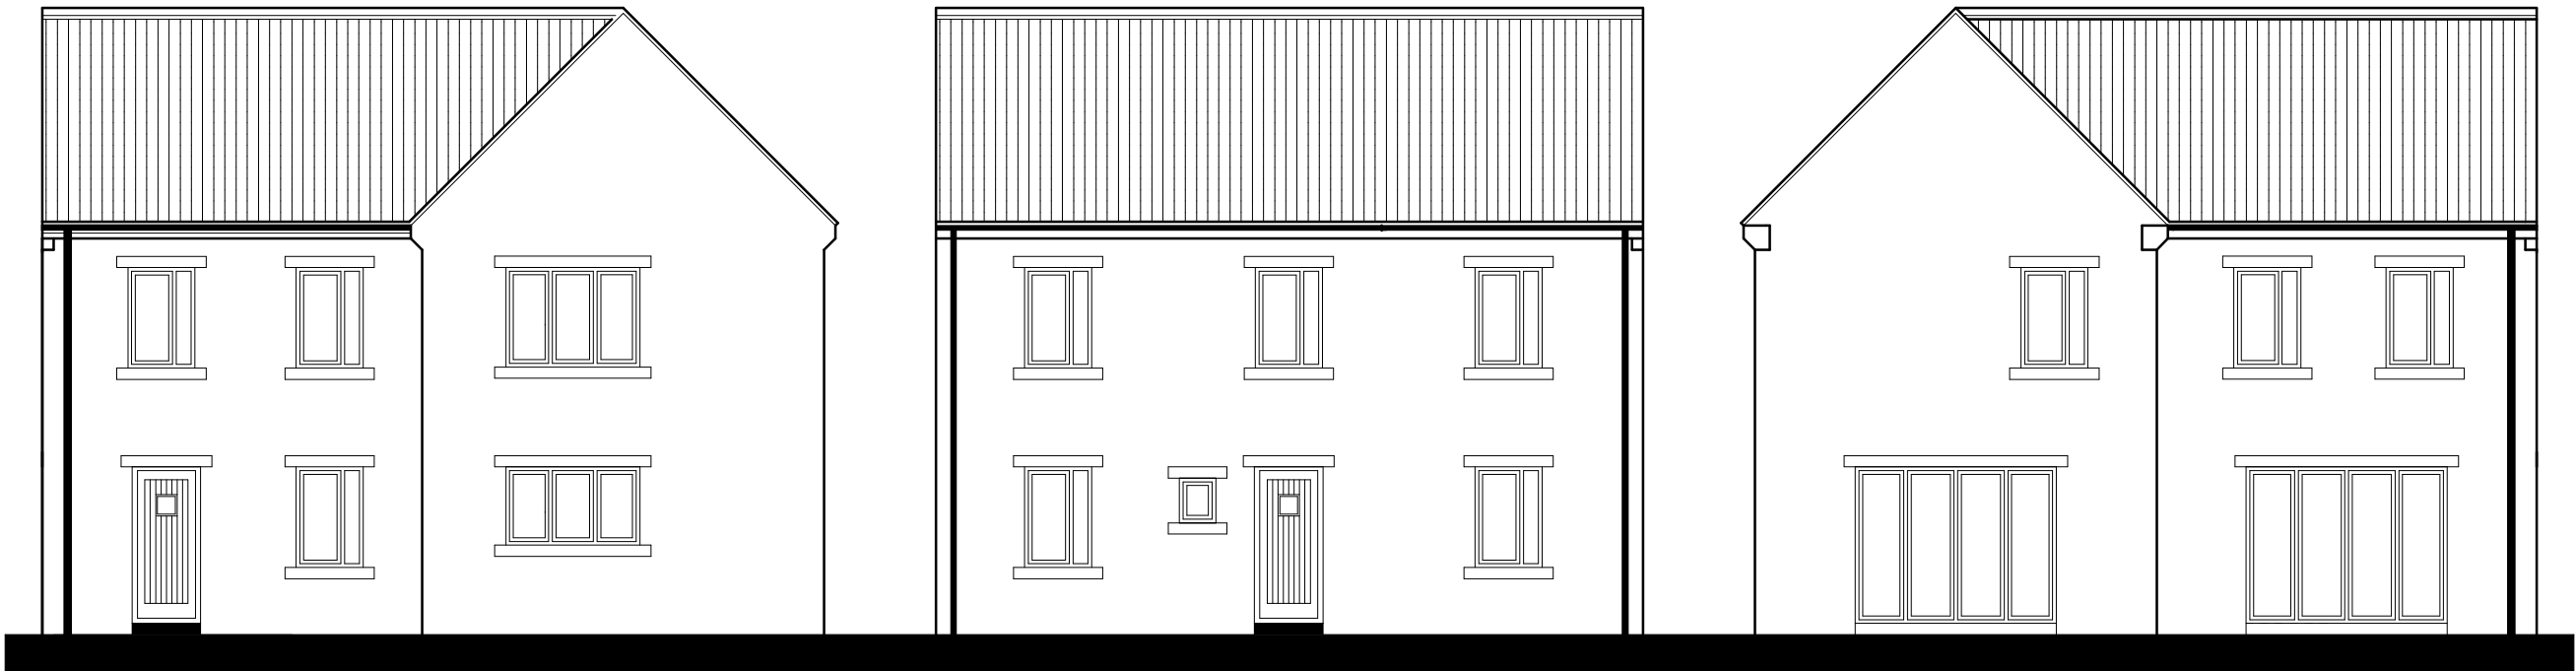

SIDE ELEVATION


REAR ELEVATION

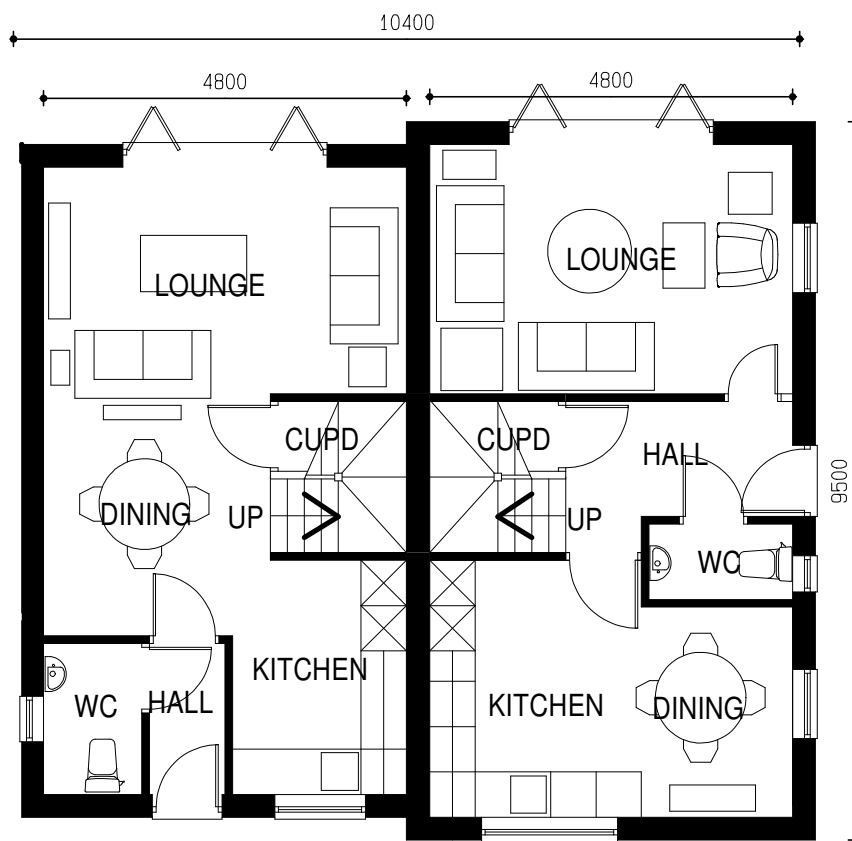

GROUND FLOOR PLAN
CWG11A 85.44 M2 / 919 SQ FT CWG11B 79 M2 / 857 SQ FT



FIRST FLOOR PLAN

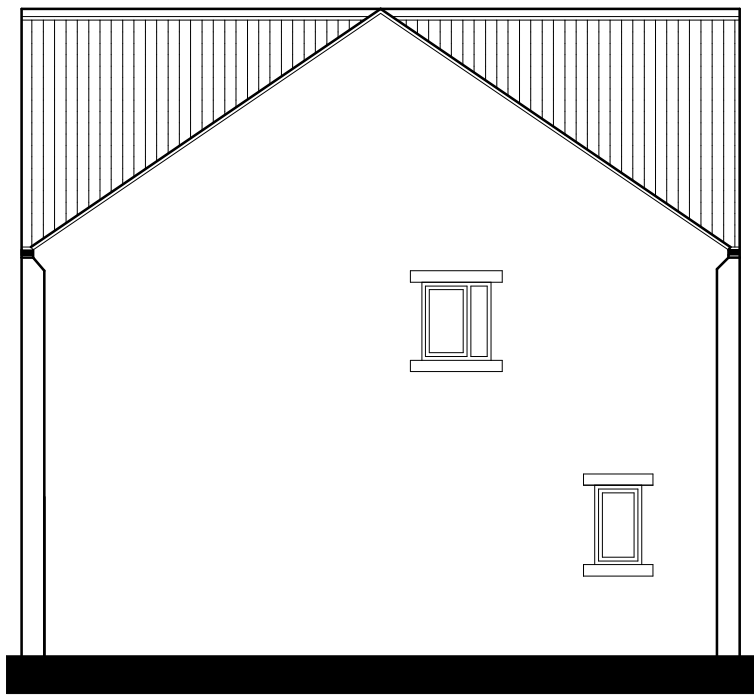

SIDE ELEVATION

REVISIONS

CLIENT
OPULWOOD DEVELOPMENTS

DRAWING TITLE
PLANNING DRAWING CWG 11 PLOTS 1 & 2

PROJECT:
PROPOSED DEVELOPMENT AT
THE FORMER CHARLESTOWN WORKS
CHARLESTOWN ROAD
GLOSSOP

DRAWING No
022 / 035 / CWG11/ P1&2

DRAWING DATE
AUGUST 2022

DRAWN BY
IKB

SCALE
1:100 @A3



BARRATON
DESIGN STUDIO

BARRATON DESIGN STUDIO
UNIT 1
BRANCROFT FARM
BAWTRY ROAD
AUSTERFIELD
DONCASTER
SOUTH YORKSHIRE
DN10 6EZ
TEL: 01302 771188
EMAIL: ianbarraton30@gmail.com

0M 1M 2M 3M 4M 5M 6M 7M 8M 9M 10M



SCALE BAR 1 : 100